
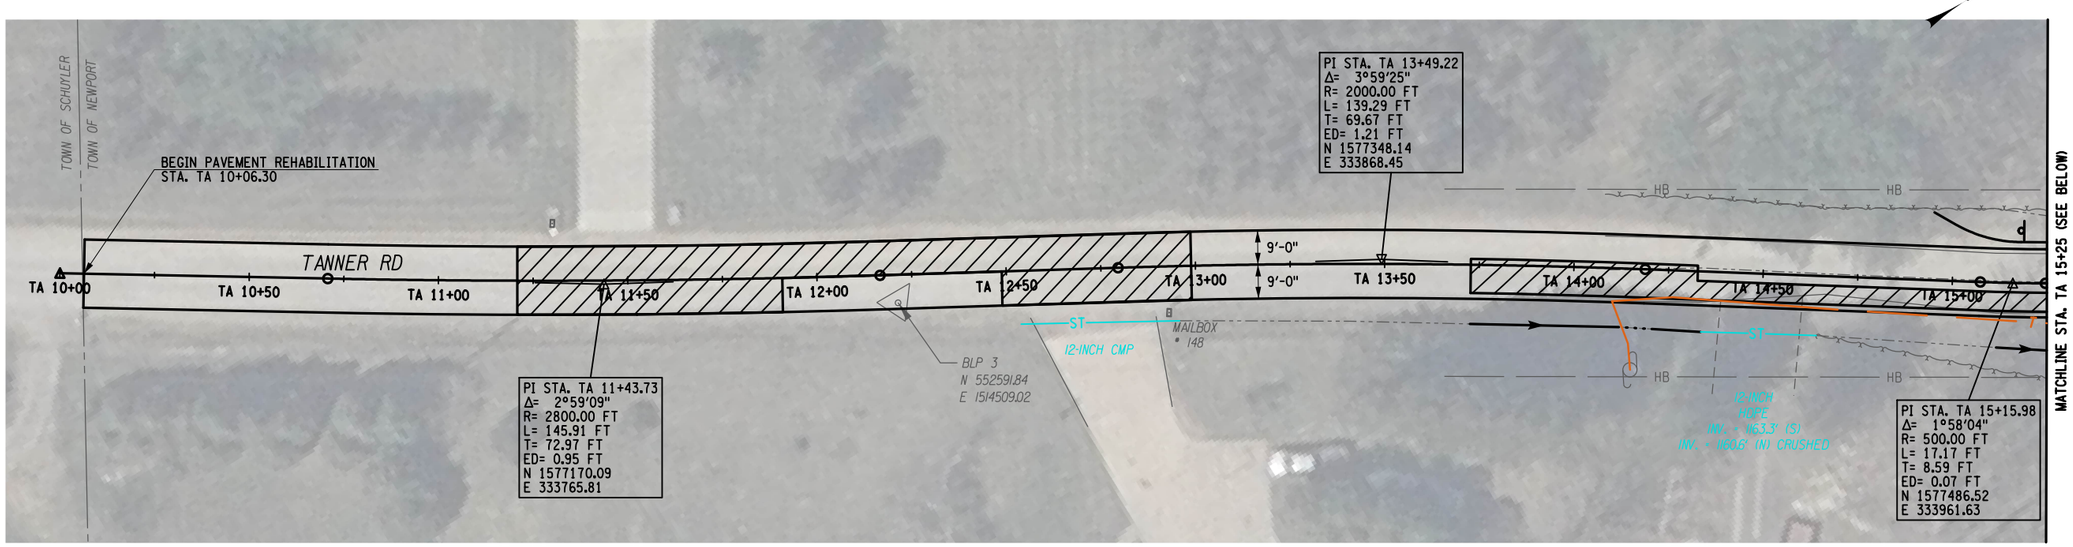


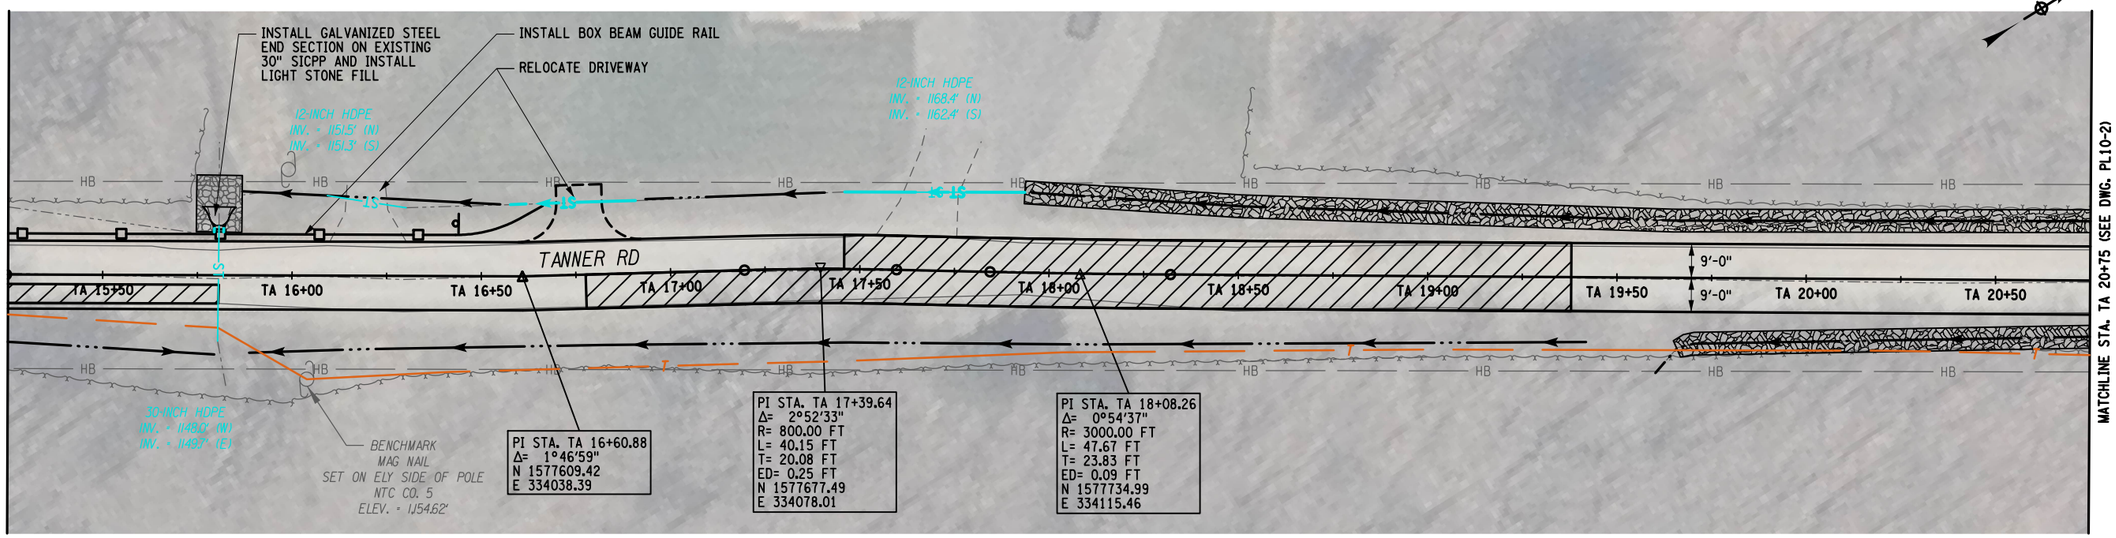

LEGEND:

- FULL-DEPTH RECONSTRUCTION BOX-OUT AREA
- STONE LINED DITCH

20' 0 20' 40'
SCALE BAR

PREPARED BY: BARTON & LOGUIDICE, D.P.C.

IN CHARGE OF ____ DESIGN BY ____ CHECKED BY ____ ESTIMATED BY ____ CHECKED BY ____ DRAFTED BY ____ CHECKED BY ____

FILE NAME = I:\Projects\5000\5088 - Town of Newport\5088.001.001 - Newport Roads Improvement\Site 10 - Tanner Rd\5088.001_Tanner_cph_gnf01.dgn
DATE = 8/30/2026
TIME = 9:57:21 PM
i:\MicroStation\Bentley V8i\Workspace\Plot\NYSDOT_SIZE_B_XEROX.tbl
i:\MicroStation\Bentley V8i\Workspace\system\pltcfg\pdf.pltcfg

NO.	DATE	BY	REVISION

TOWN OF NEWPORT NEW YORK


Barton & Loguidice

UNAUTHORIZED ALTERATION OR ADDITION TO THIS DRAWING IS A VIOLATION OF THE NEW YORK STATE EDUCATION LAW ARTICLE 145 SECTION 7209

NEWPORT ROADS IMPROVEMENT
TOWN OF NEWPORT
HERKIMER COUNTY

SITE 10
GENERAL PLAN

SCALE: AS SHOWN
DATE ISSUED: 08 / 2026
DRAWING
PL10-1

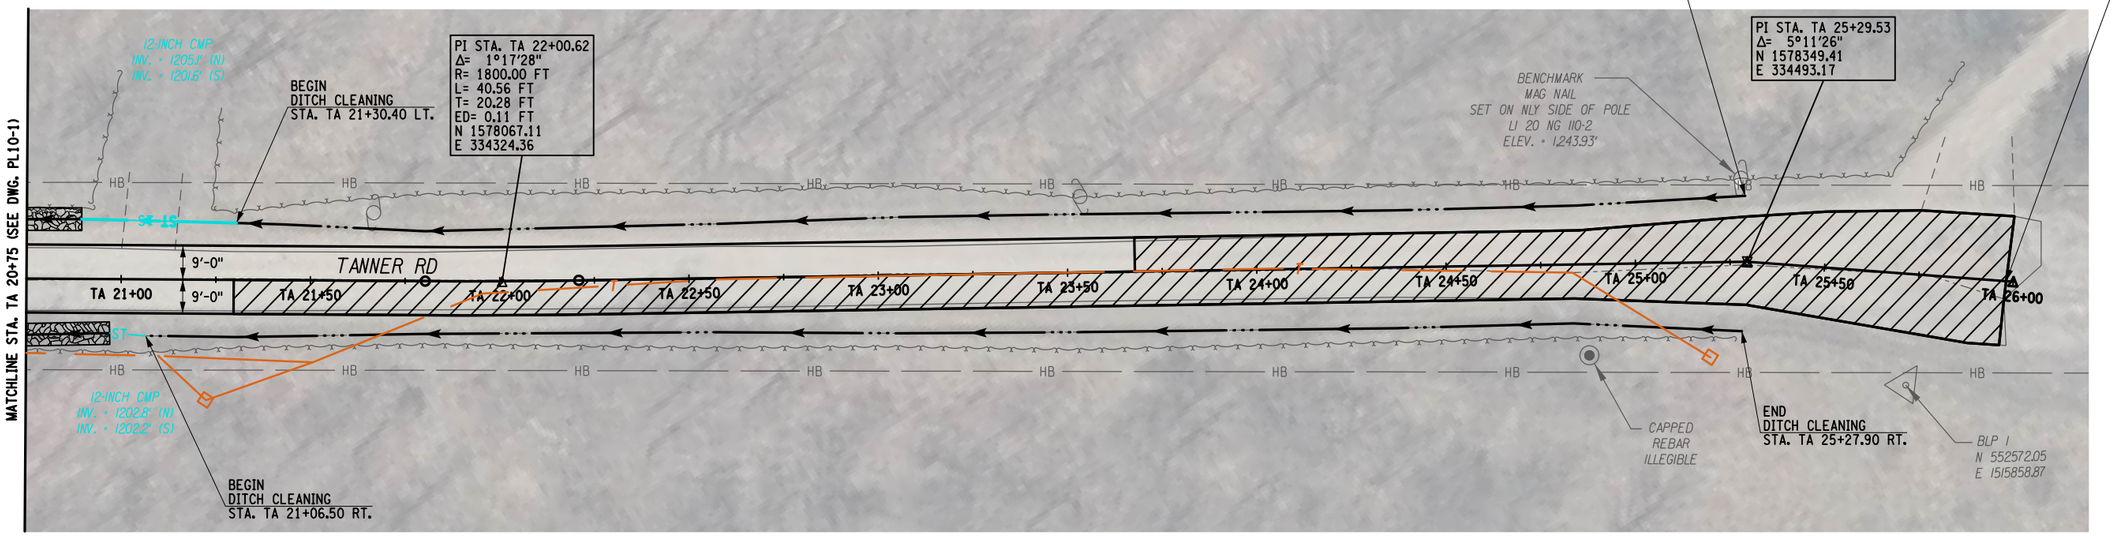

PREPARED BY: BARTON & LOGUIDICE, D.P.C.

LEGEND:

- FULL-DEPTH RECONSTRUCTION BOX-OUT AREA
- STONE LINED DITCH

20′ 0 20′ 40′
SCALE BAR

NO.	DATE	BY	REVISION

TOWN OF NEWPORT NEW YORK

Barton & Loguidice

UNAUTHORIZED ALTERATION OR ADDITION TO THIS DRAWING IS A VIOLATION OF THE NEW YORK STATE EDUCATION LAW ARTICLE 145 SECTION 7209

NEWPORT ROADS IMPROVEMENT
TOWN OF NEWPORT
HERKIMER COUNTY

SITE 10
GENERAL PLAN

SCALE: AS SHOWN
DATE ISSUED: 08 / 2026
DRAWING
PL10-2

DESIGN BY ____ CHECKED BY ____ ESTIMATED BY ____ CHECKED BY ____ DRAFTED BY ____ CHECKED BY ____ IN CHARGE OF ____

FILE NAME = I:\Projects\5000\5088 - Town of Newport\5088.001.001 - Newport Roads Improvement\Site 10 - Tanner Rd\5088.001_Tanner_cph_gnf02.dgn
I:\MicroStation\Bentley V8i\Workspace\Plot\NYSDOT_SIZE_B_XEROX.tbl
I:\MicroStation\Bentley V8i\Workspace\system\pltcfg\pdf.pltcfg
DATE = 8/30/2026
TIME = 9:57:33 PM