
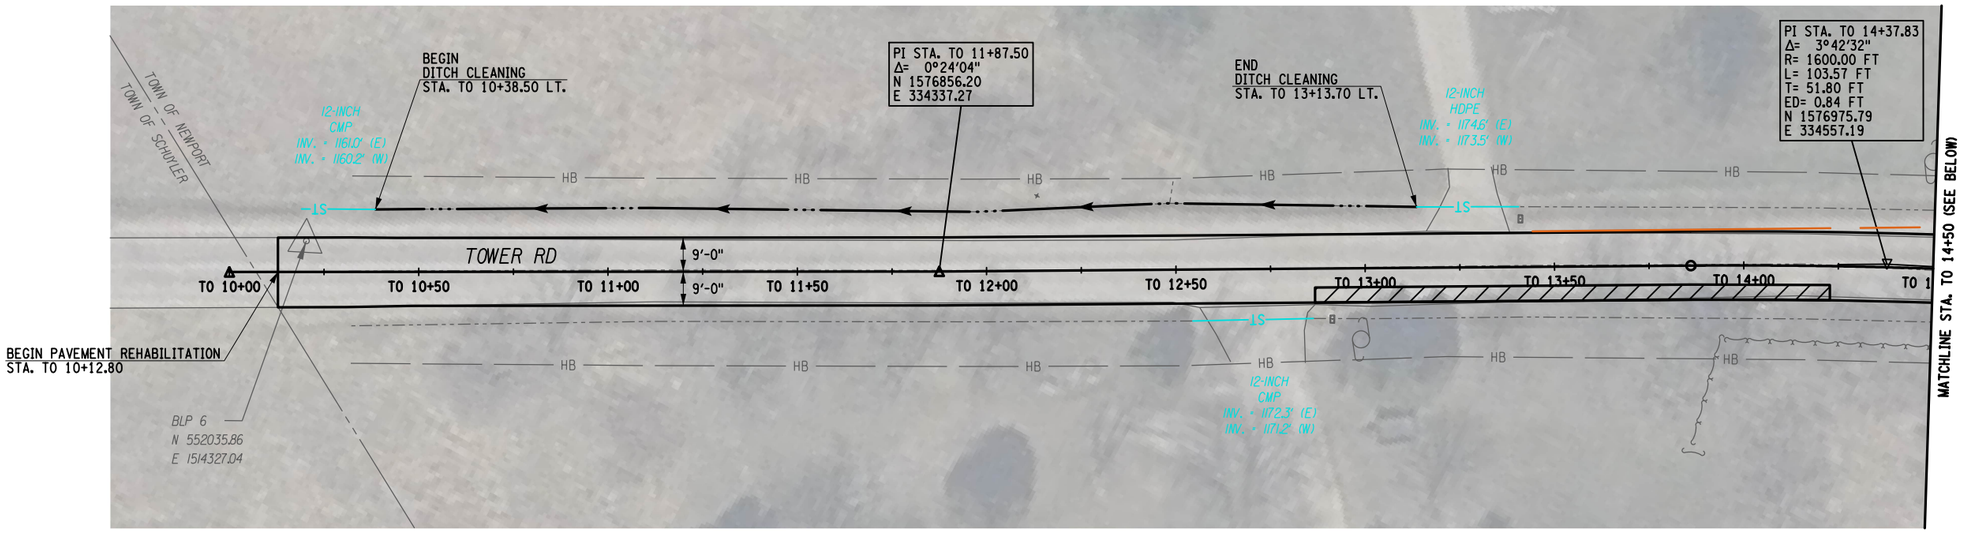


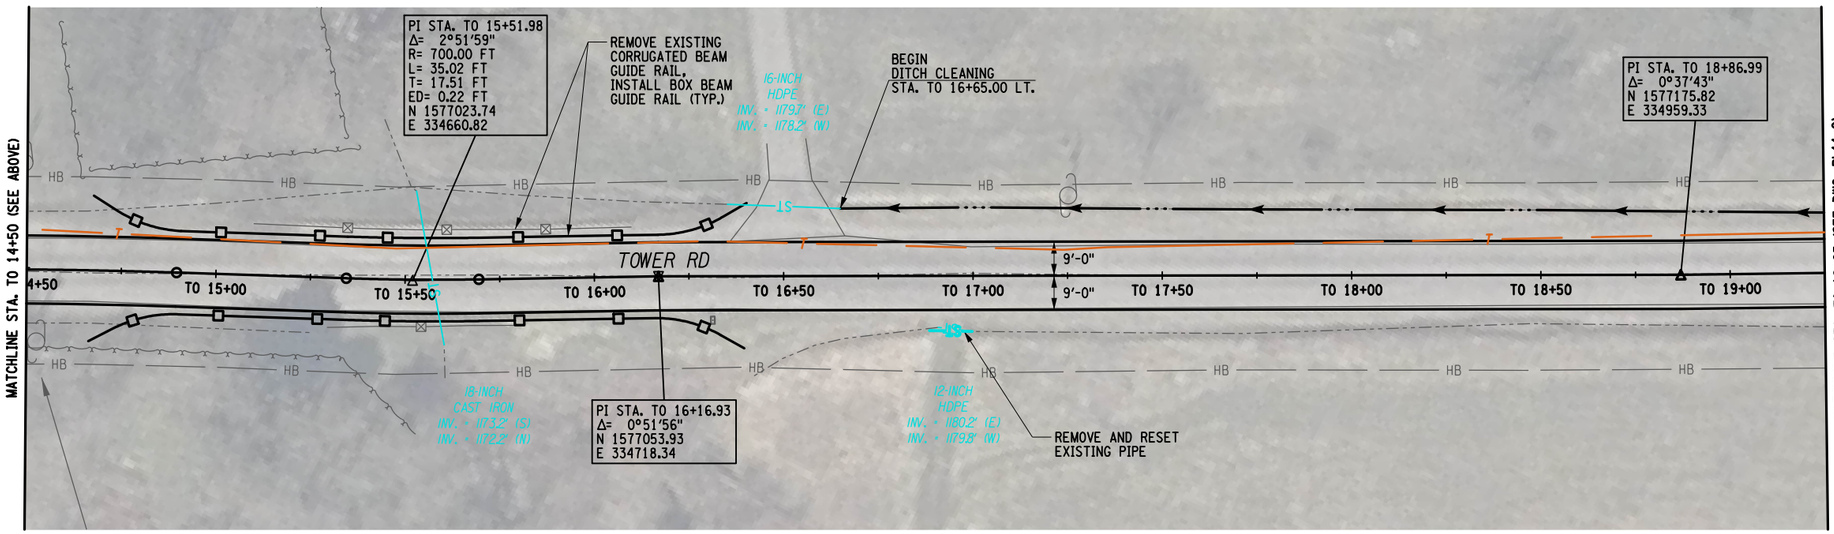

GRID NORTH

GRID NORTH

LEGEND:

▨ - FULL-DEPTH RECONSTRUCTION BOX-OUT AREA

20' 0 20' 40'
SCALE BAR

PREPARED BY: BARTON & LOGUIDICE, D.P.C.

IN CHARGE OF ____ DESIGN BY ____ CHECKED BY ____ ESTIMATED BY ____ DRAFTED BY ____ CHECKED BY

NO.	DATE	BY	REVISION

TOWN OF NEWPORT NEW YORK

Barton & Loguidice


UNAUTHORIZED ALTERATION OR ADDITION TO THIS DRAWING IS A VIOLATION OF THE NEW YORK STATE EDUCATION LAW ARTICLE 145 SECTION 7209

NEWPORT ROADS IMPROVEMENT
TOWN OF NEWPORT
HERKIMER COUNTY

SITE 11
GENERAL PLAN

SCALE: AS SHOWN
DATE ISSUED: 08 / 2026
DRAWING
PL11-1

FILE NAME = I:\Projects\5000\5088 - Town of Newport\5088.001.001 - Newport Roads Improvement\Site 11 - Tower Rd\5088.001_Tower_cph_grp_pl11.dgn
I:\MicroStation\Bentley V8i\Workspace\Plot\NYSDOT_SIZE_B_XEROX.tbl
I:\MicroStation\Bentley V8i\Workspace\system\pltcfg\pdf.pltcfg
DATE = 8/30/2026
TIME = 9:57:39 PM

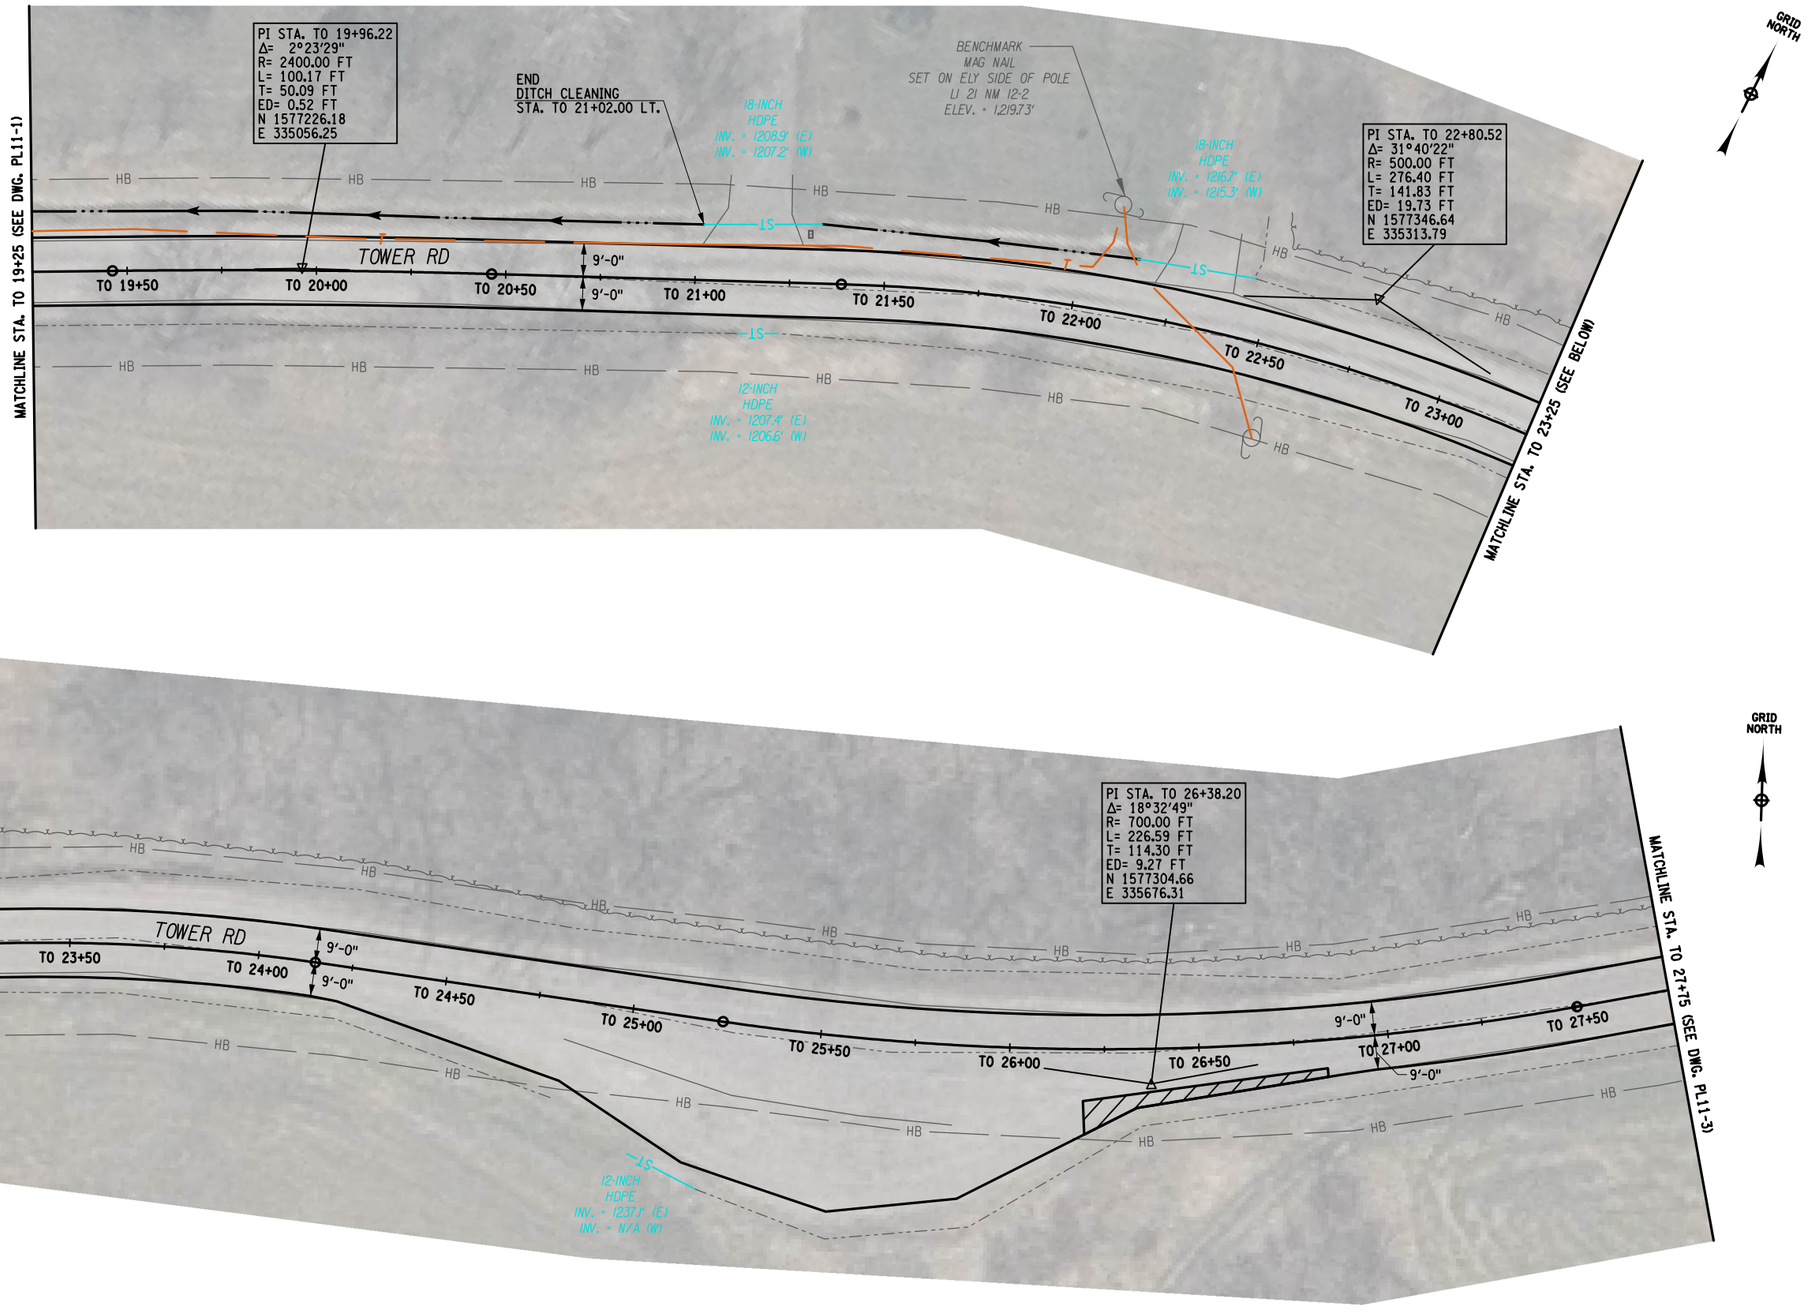

PREPARED BY: BARTON & LOGUIDICE, D.P.C.

IN CHARGE OF _____ DESIGN BY _____ CHECKED BY _____ ESTIMATED BY _____ DRAFTED BY _____ CHECKED BY _____

NO.	DATE	BY	REVISION

TOWN OF NEWPORT NEW YORK

Barton & Loguidice

UNAUTHORIZED ALTERATION OR ADDITION TO THIS DRAWING IS A VIOLATION OF THE NEW YORK STATE EDUCATION LAW ARTICLE 145 SECTION 7209


NEWPORT ROADS IMPROVEMENT
TOWN OF NEWPORT
HERKIMER COUNTY
TOWER ROAD

SITE 11
GENERAL PLAN

SCALE: AS SHOWN
DATE ISSUED: 08 / 2026
DRAWING
PL11-2

FILE NAME = I:\Projects\5000\5088 - Town of Newport\5088.001.001 - Newport Roads Improvement\Site 11 - Tower Rd\5088.001_Tower_cph_grp_pl1.dgn
DATE = 8/30/2026
TIME = 9:57:47 PM
i:\MicroStation\Bentley V8i\Workspace\Plot\NYSDOT_SIZE_B_XEROX.tbl
i:\MicroStation\Bentley V8i\Workspace\system\pltcfg\pdf.pltcfg

FILE NAME = I:\Projects\5000\5088 - Town of Newport\5088.001.001 - Newport Roads Improvement\Site 11 - Tower Rd\5088.001_Tower_cph_grp_plt.dgn
DATE = 8/30/2026
TIME = 9:57:53 PM
I:\MicroStation\Bentley V8i\Workspace\Plot\NYSDOT_SIZE_B_XEROX.tbl
I:\MicroStation\Bentley V8i\Workspace\system\pltcfg\pdf.pltcfg

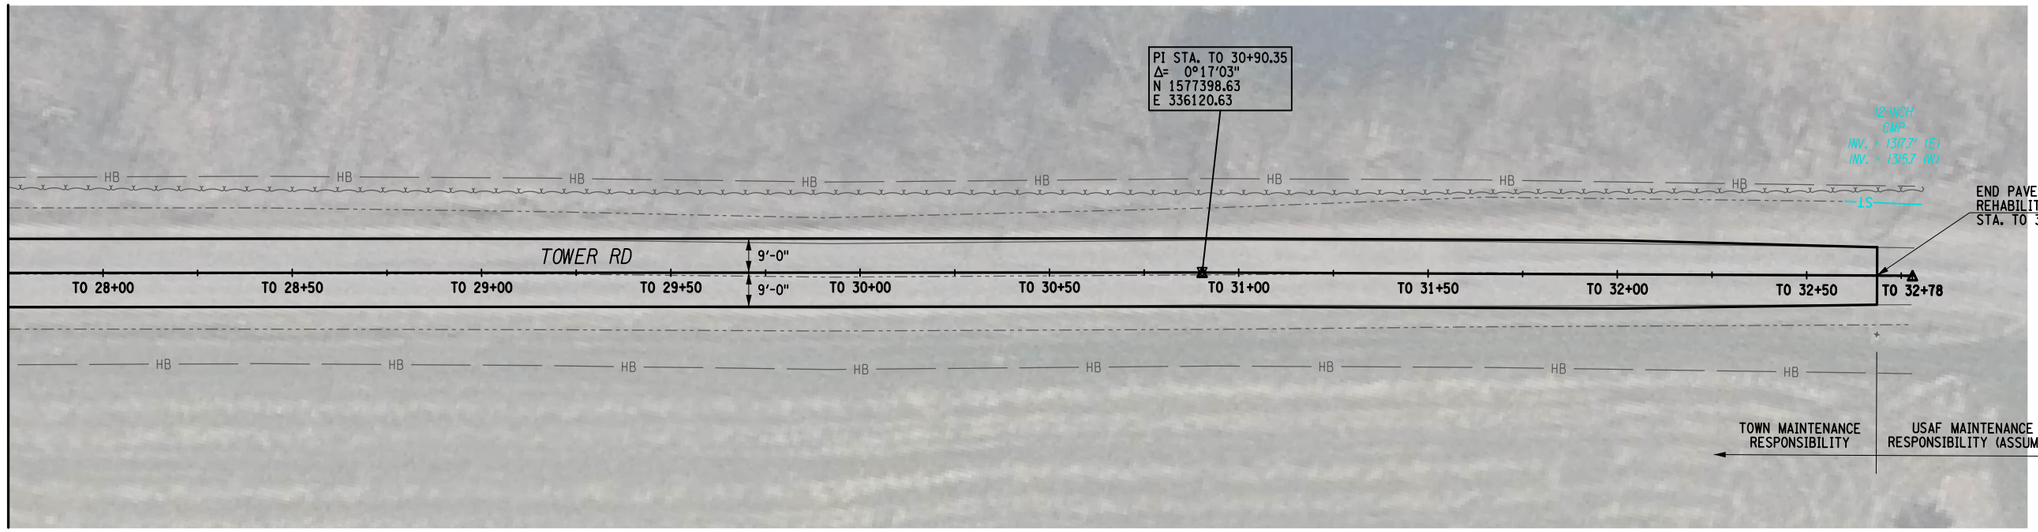

20' 0 20' 40'
SCALE BAR

IN CHARGE OF ____ DESIGN BY ____ CHECKED BY ____ ESTIMATED BY ____ CHECKED BY ____ DRAFTED BY ____ CHECKED BY ____

PREPARED BY: BARTON & LOGUIDICE, D.P.C.

NO.	DATE	BY	REVISION

TOWN OF NEWPORT NEW YORK

Barton & Loguidice

UNAUTHORIZED ALTERATION OR ADDITION TO THIS DRAWING IS A VIOLATION OF THE NEW YORK STATE EDUCATION LAW ARTICLE 145 SECTION 7209

NEWPORT ROADS IMPROVEMENT
TOWN OF NEWPORT
HERKIMER COUNTY

SITE 11
GENERAL PLAN

SCALE: AS SHOWN
DATE ISSUED: 08 / 2026
DRAWING
PL11-3