
FILE NAME = I:\Projects\5000\5088 - Town of Newport\5088.001.001 - Newport Roads Improvement\Site 12 - Voelkle Rd\5088.001_Voelkle_cph_grf_01.dgn
DATE = 8/30/2026
TIME = 9:58:00 PM
I:\MicroStation\Bentley V8i\Workspace\Plot\NYSDOT_SIZE_B_XEROX.tbl
I:\MicroStation\Bentley V8i\Workspace\system\pltcfg\pdf.pltcfg

IN CHARGE OF _____ DESIGN BY _____ CHECKED BY _____ ESTIMATED BY _____ CHECKED BY _____ DRAFTED BY _____ CHECKED BY _____

PREPARED BY: BARTON & LOGUIDICE, D.P.C.



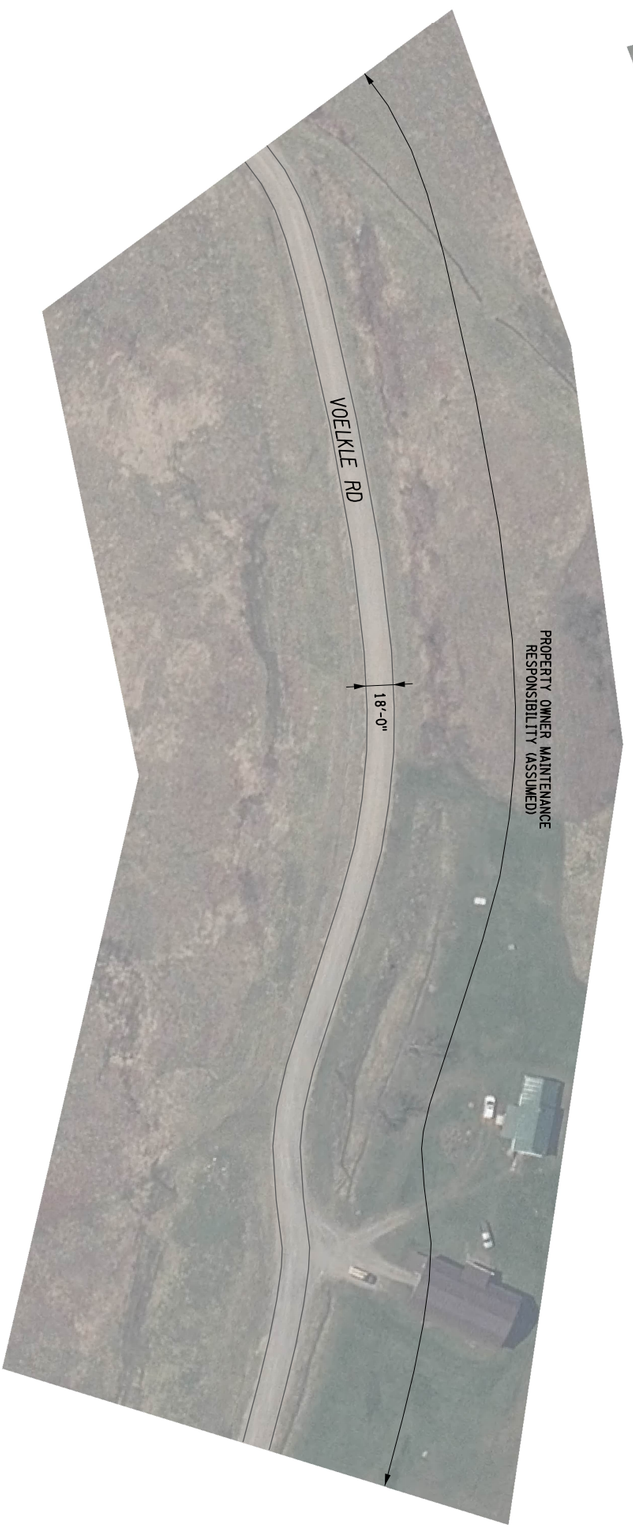

SCALE BAR
50' 0 50' 100'

DRAWING	PL12-1
DATE ISSUED:	08/2026
SCALE:	AS SHOWN
	SITE 12 GENERAL PLAN

NEWPORT ROADS IMPROVEMENT
TOWN OF NEWPORT
HERKIMER COUNTY


Barton & Loguidice

UNAUTHORIZED ALTERATION OR ADDITION TO THIS DRAWING IS A VIOLATION OF THE NEW YORK STATE EDUCATION LAW ARTICLE 145 SECTION 7209

TOWN OF NEWPORT NEW YORK

NO.	DATE	BY	REVISION

FILE NAME = I:\Projects\5000\5088 - Town of Newport\5088.001.001 - Newport Roads Improvement\Site 12 - Voelkle Rd\5088.001_Voelkle_cph_sht6_02.dgn
I:\MicroStation\Bentley V8i\Workspace\Plot\NYSDOT_SIZE_B_XEROX.tbl
I:\MicroStation\Bentley V8i\Workspace\system\pltcfg\pdf.pltcfg
DATE = 8/30/2026
TIME = 9:58:18 PM

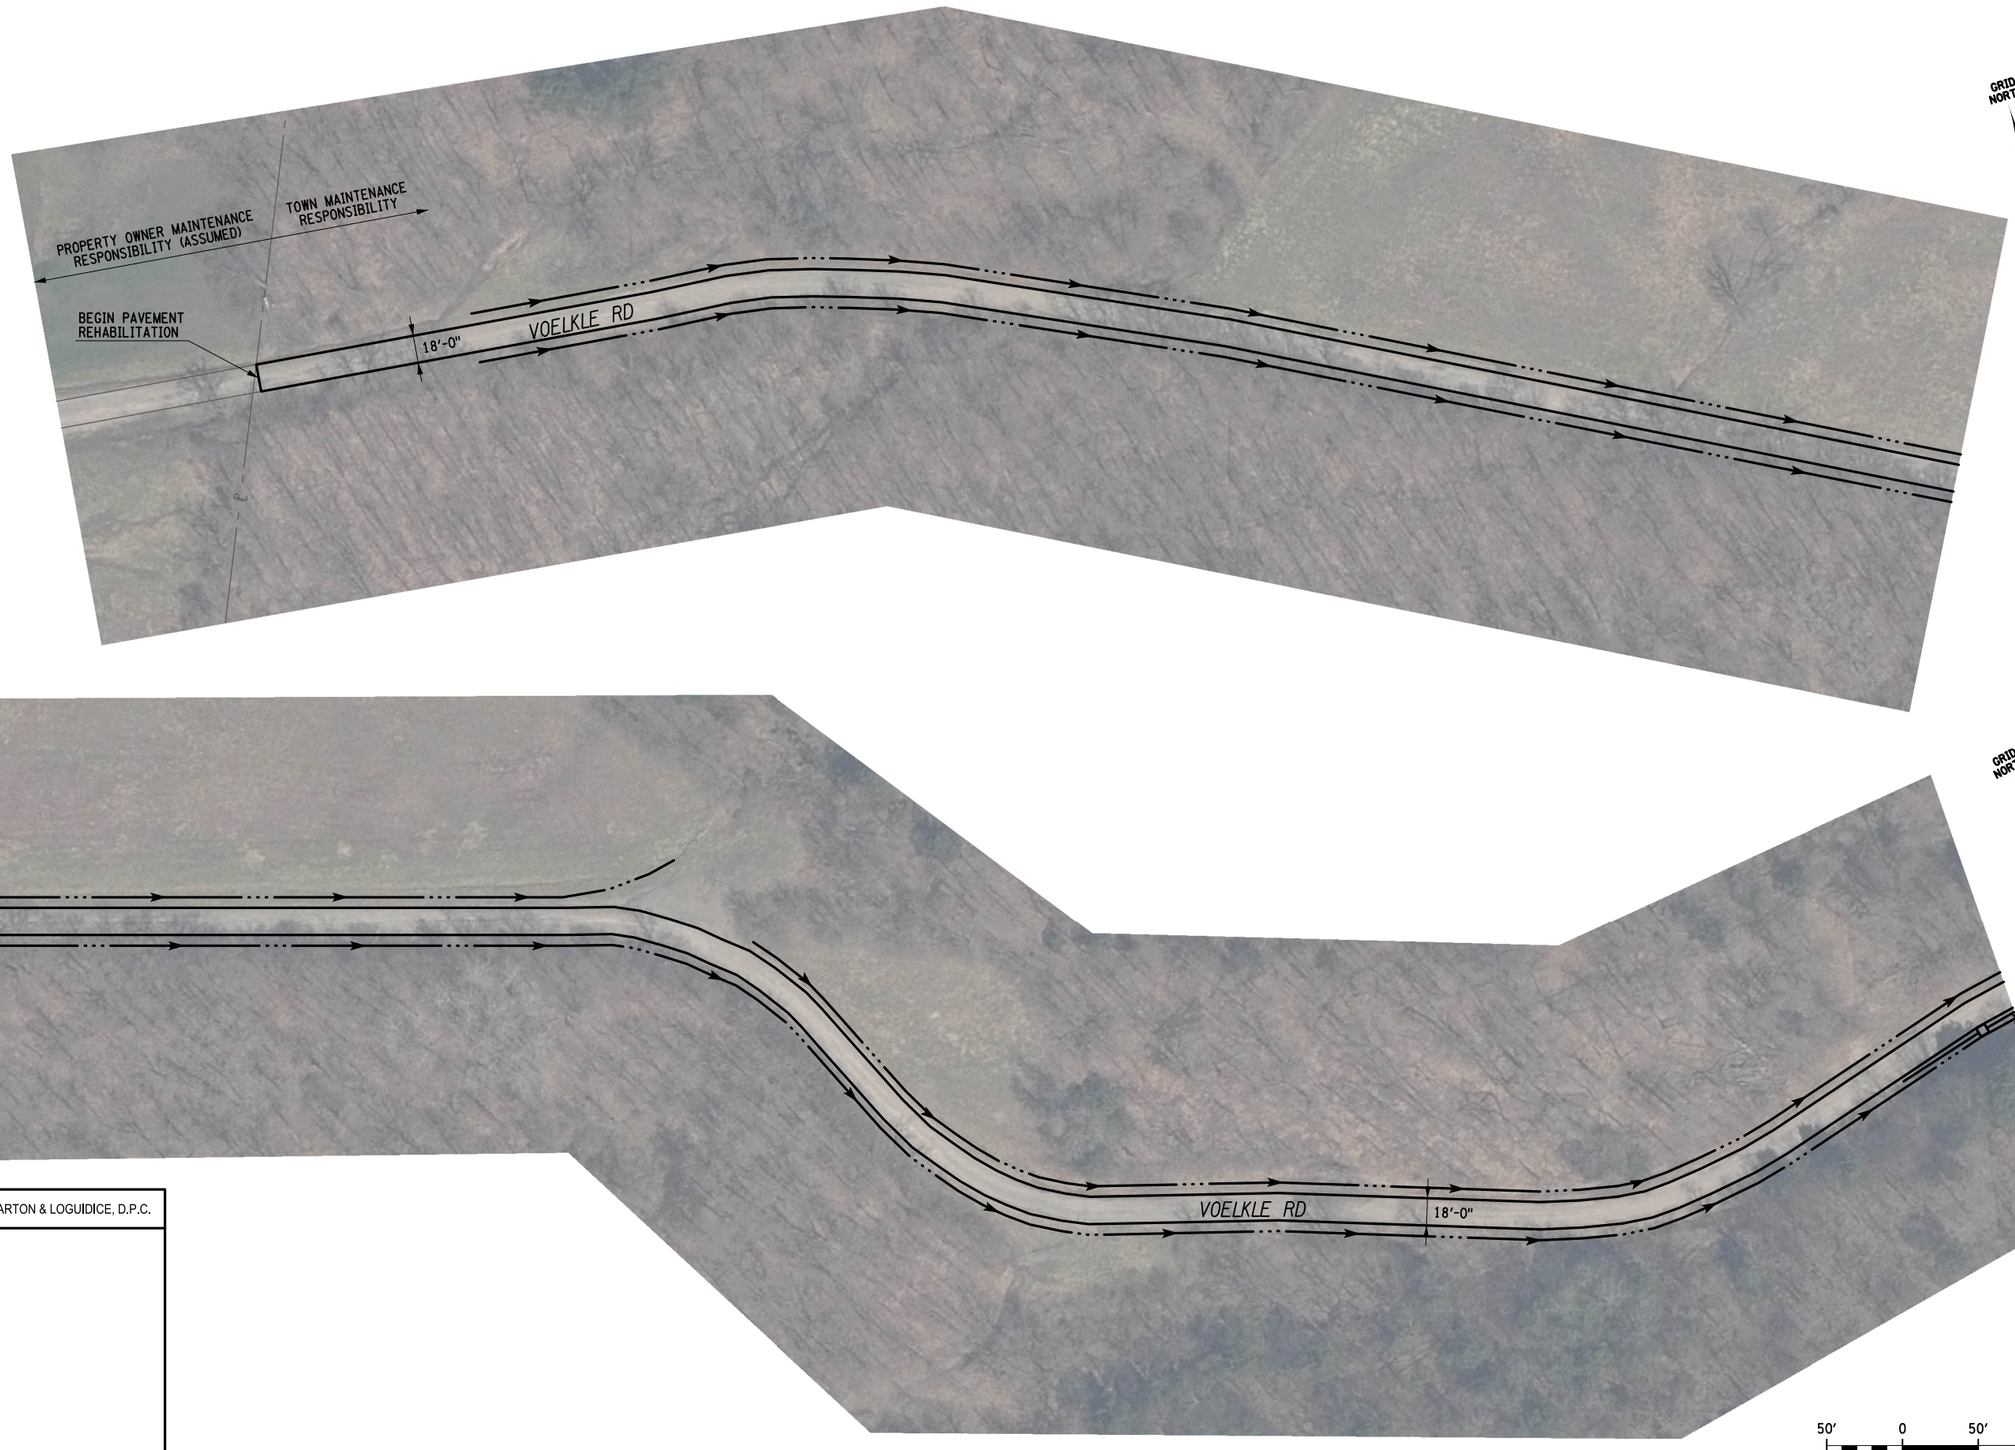

IN CHARGE OF _____ DESIGN BY _____ CHECKED BY _____ ESTIMATED BY _____

PREPARED BY: BARTON & LOGUIDICE, D.P.C.

NO.	DATE	BY	REVISION

TOWN OF NEWPORT NEW YORK

Barton & Loguidice

UNAUTHORIZED ALTERATION OR ADDITION TO THIS DRAWING IS A VIOLATION OF THE NEW YORK STATE EDUCATION LAW ARTICLE 145 SECTION 7209

NEWPORT ROADS IMPROVEMENT
TOWN OF NEWPORT
HERKIMER COUNTY

SITE 12
GENERAL PLAN

SCALE: AS SHOWN
DATE ISSUED: 08 / 2026
DRAWING
PL12-2

FILE NAME = I:\Projects\5000\5088 - Town of Newport\5088.001.001 - Newport Roads Improvement\Site 12 - Voelkle Rd\5088.001_Voelkle_cph_gnf_03.dgn
DATE = 8/30/2026
TIME = 9:58:33 PM
I:\MicroStation\Bentley V8i\Workspace\Plot\NYSDOT_SIZE_B_XEROX.tbl
I:\MicroStation\Bentley V8i\Workspace\system\pltcfg\pdf.pltcfg

IN CHARGE OF _____ DESIGN BY _____ CHECKED BY _____ ESTIMATED BY _____ CHECKED BY _____ DRAFTED BY _____ CHECKED BY _____

PREPARED BY: BARTON & LOGUIDICE, D.P.C.



SCALE BAR
50' 0 50' 100'

SITE 12
GENERAL PLAN

DRAWING
PL12-3

DATE ISSUED: 08 / 2026

SCALE: AS SHOWN

NEWPORT ROADS IMPROVEMENT

TOWN OF NEWPORT

HERKIMER COUNTY

Barton & Loguidice

UNAUTHORIZED ALTERATION OR ADDITION TO THIS DRAWING IS A VIOLATION OF THE NEW YORK STATE EDUCATION LAW ARTICLE 145 SECTION 7209

TOWN OF NEWPORT
NEW YORK

NO.	DATE	BY	REVISION