
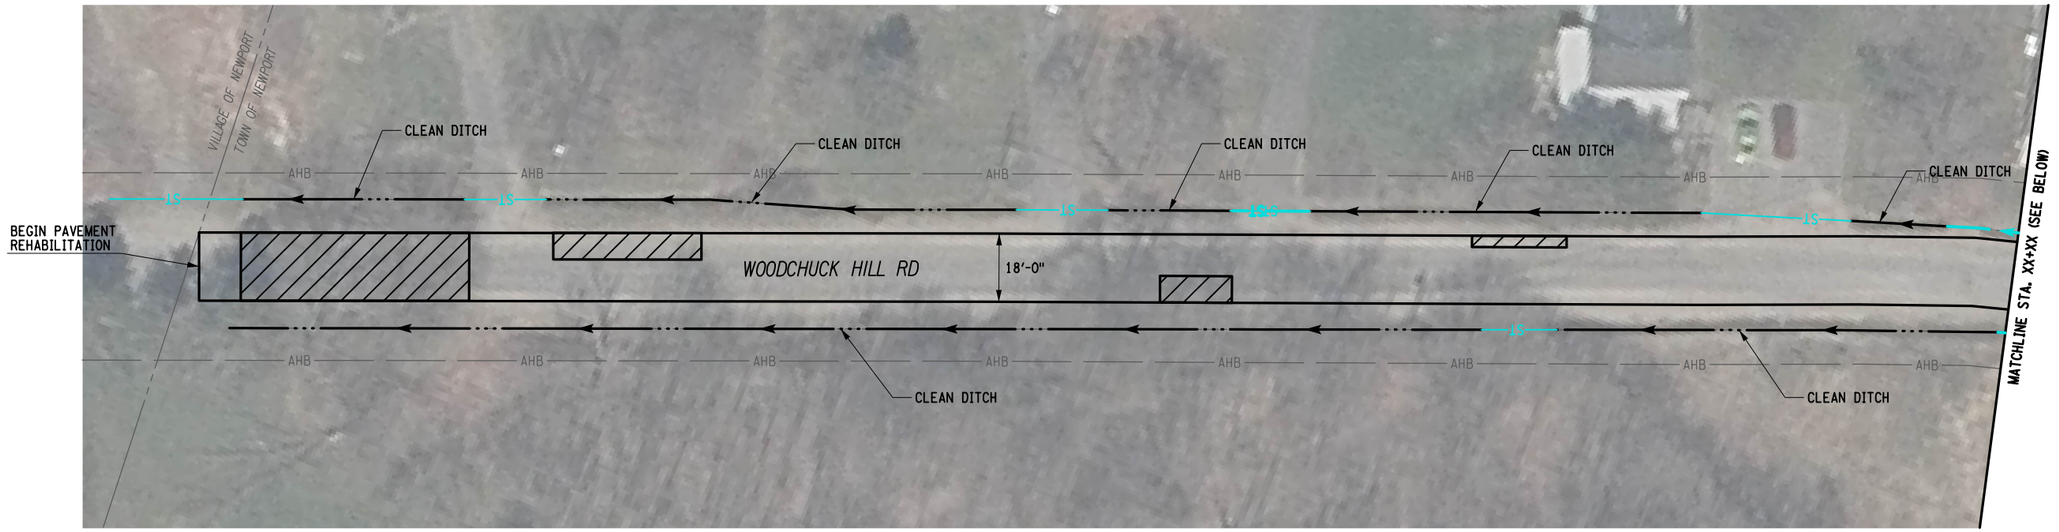


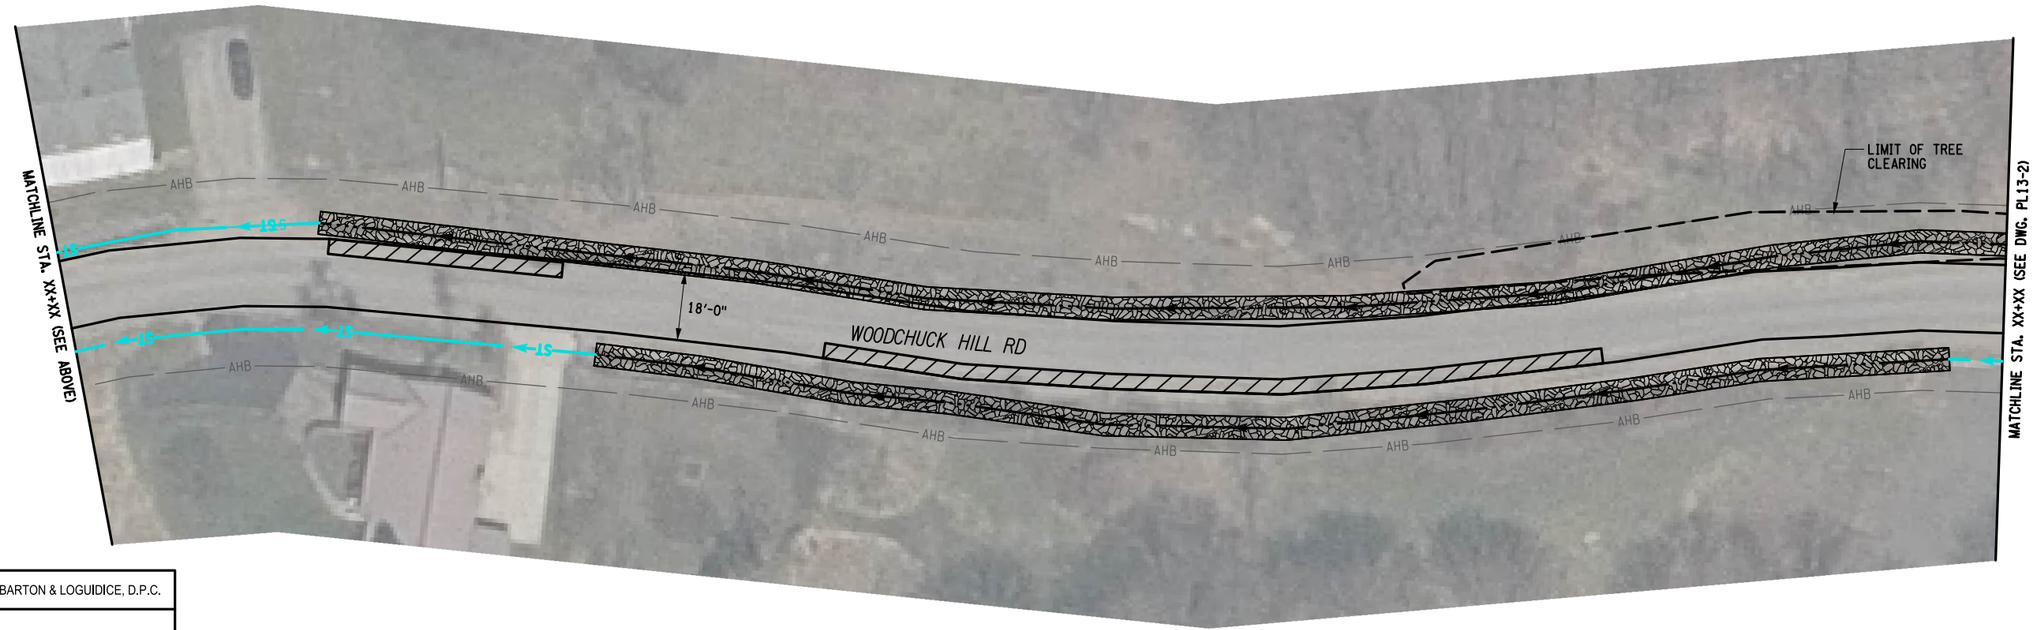

LEGEND:

- FULL-DEPTH RECONSTRUCTION BOX-OUT AREA
- STONE LINED DITCH

20' 0 20' 40'
SCALE BAR

PREPARED BY: BARTON & LOGUIDICE, D.P.C.

IN CHARGE OF _____ DESIGN BY _____ CHECKED BY _____ ESTIMATED BY _____

CHECKED BY _____ DRAFTED BY _____ CHECKED BY _____

NO. | DATE | BY | REVISION

TOWN OF NEWPORT NEW YORK

Barton & Loguidice


UNAUTHORIZED ALTERATION OR ADDITION TO THIS DRAWING IS A VIOLATION OF THE NEW YORK STATE EDUCATION LAW ARTICLE 145 SECTION 7209

NEWPORT ROADS IMPROVEMENT
TOWN OF NEWPORT
WOODCHUCK HILL ROAD

SITE 13
GENERAL PLAN

SCALE: AS SHOWN
DATE ISSUED: 08 / 2026
DRAWING
PL13-1

FILE NAME = I:\Projects\5000\5088 - Town of Newport\5088.001.001 - Newport Roads Improvement\Site 13 - Woodchuck Hill Rd\5088.001_Woodchuck Hill.cph.gnp.01.dgn
DATE = 8/30/2026
TIME = 9:58:50 PM
i:\MicroStation\Bentley V8i\Workspace\Plot\NYSDOT_SIZE_B_XEROX.tbl
i:\MicroStation\Bentley V8i\Workspace\system\pltcfg\pdf.pltcfg

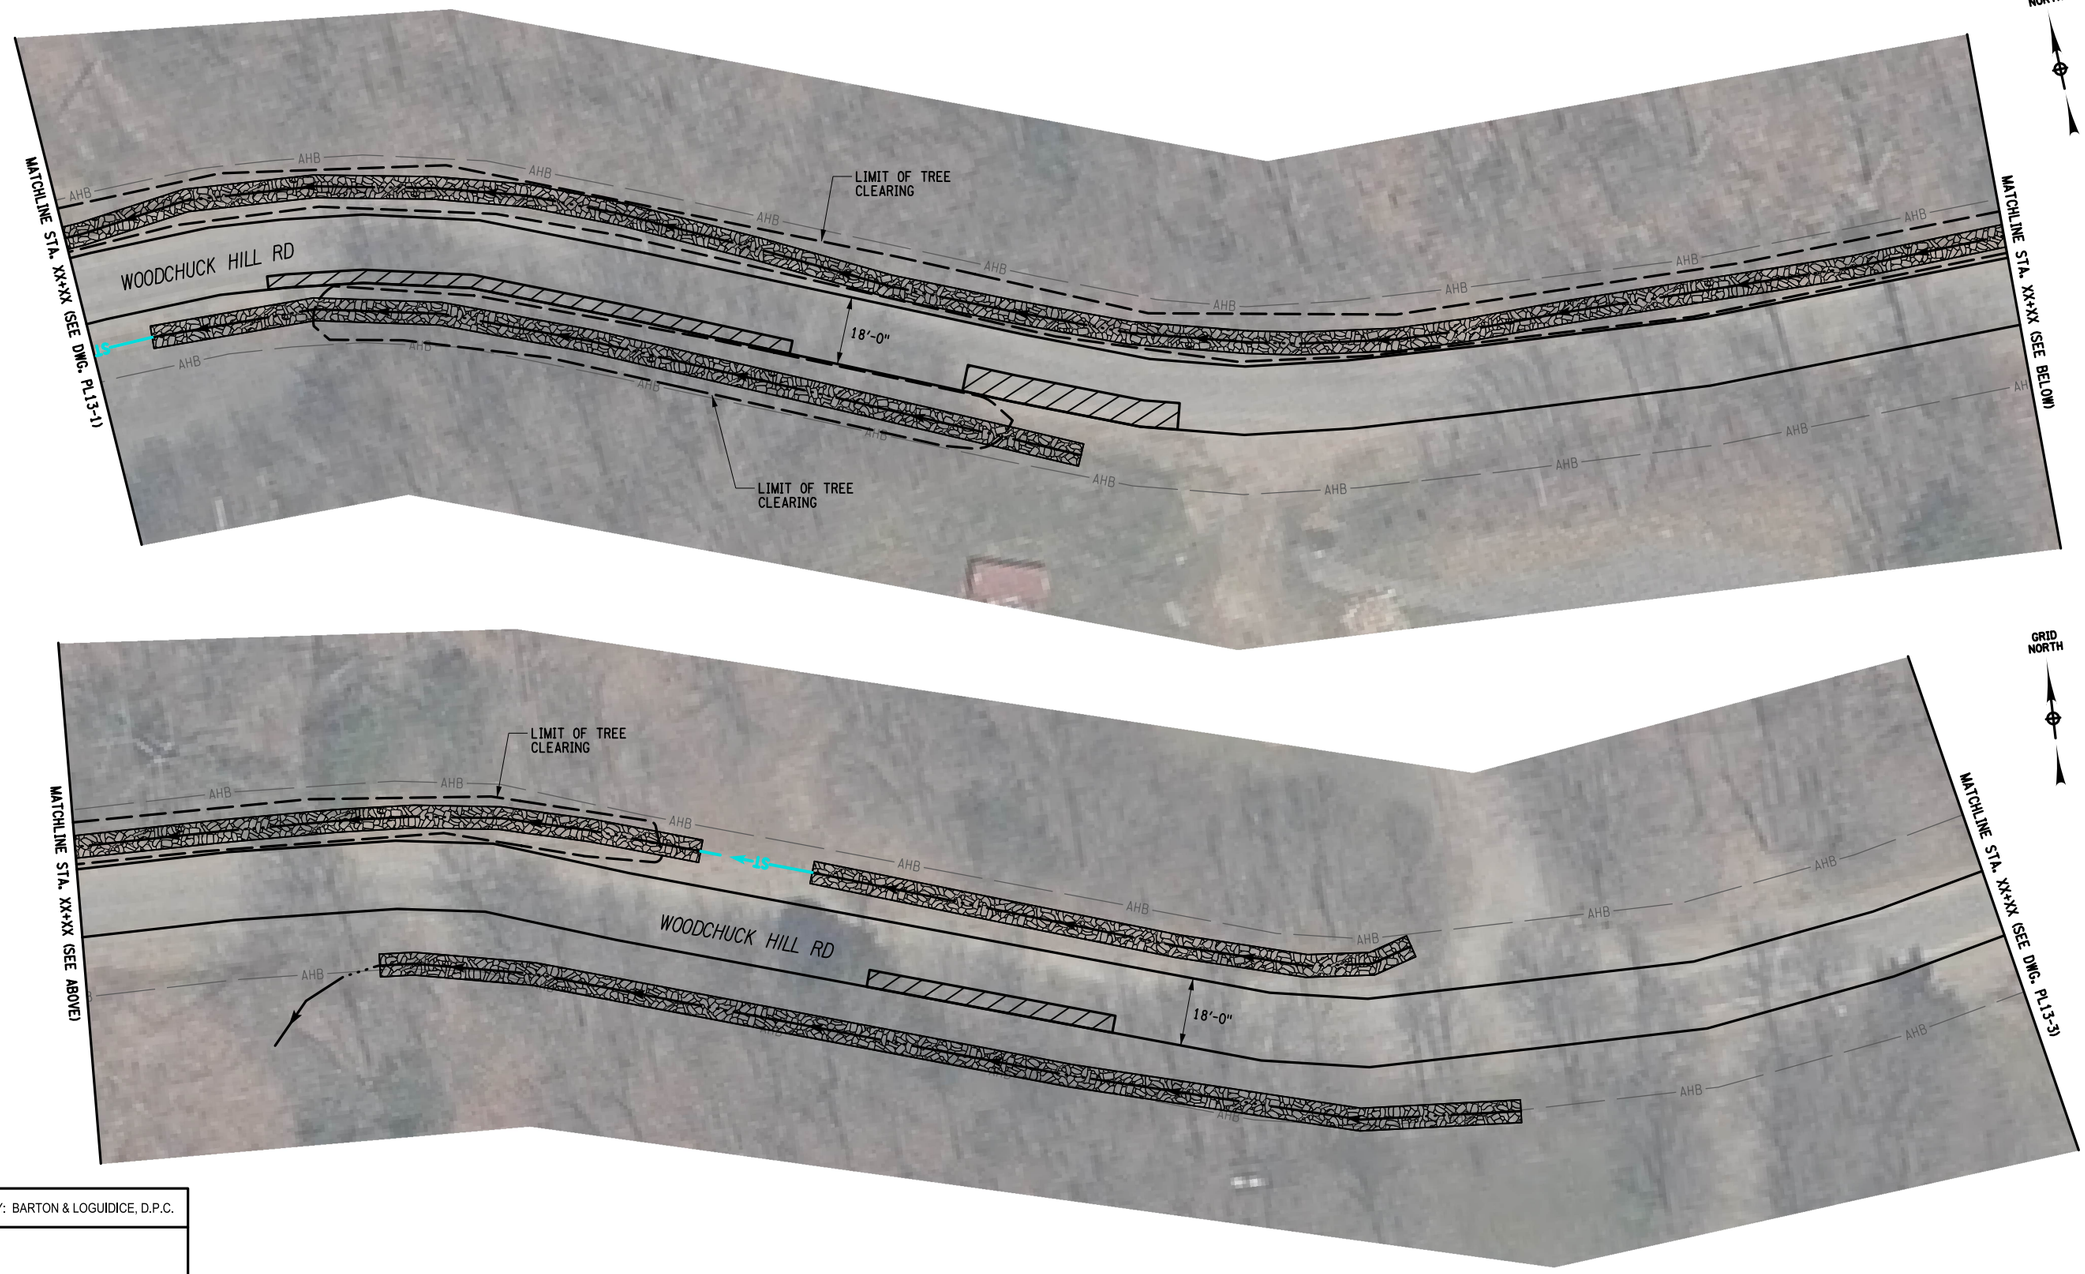

PREPARED BY: BARTON & LOGUIDICE, D.P.C.

IN CHARGE OF _____ DESIGN BY _____ CHECKED BY _____ ESTIMATED BY _____ DRAFTED BY _____ CHECKED BY _____

NO.	DATE	BY	REVISION

TOWN OF NEWPORT NEW YORK

Barton & Loguidice

UNAUTHORIZED ALTERATION OR ADDITION TO THIS DRAWING IS A VIOLATION OF THE NEW YORK STATE EDUCATION LAW ARTICLE 145 SECTION 7209

NEWPORT ROADS IMPROVEMENT

TOWN OF NEWPORT

WOODCHUCK HILL ROAD


SITE 13
GENERAL PLAN


SCALE: AS SHOWN

DATE ISSUED: 08 / 2026

DRAWING
PL13-2

FILE NAME = I:\Projects\5000\5088 - Town of Newport\5088.001.001 - Newport Roads Improvement\Site 13 - Woodchuck Hill Rd\5088.001_Woodchuck Hill.cph.gnp.02.dgn
DATE = 8/30/2026
TIME = 9:59:02 PM
I:\MicroStation\Bentley V8i\Workspace\Plot\NYSDOT_SIZE_B_XEROX.tbl
I:\MicroStation\Bentley V8i\Workspace\system\pltcfg\pdf.pltcfg

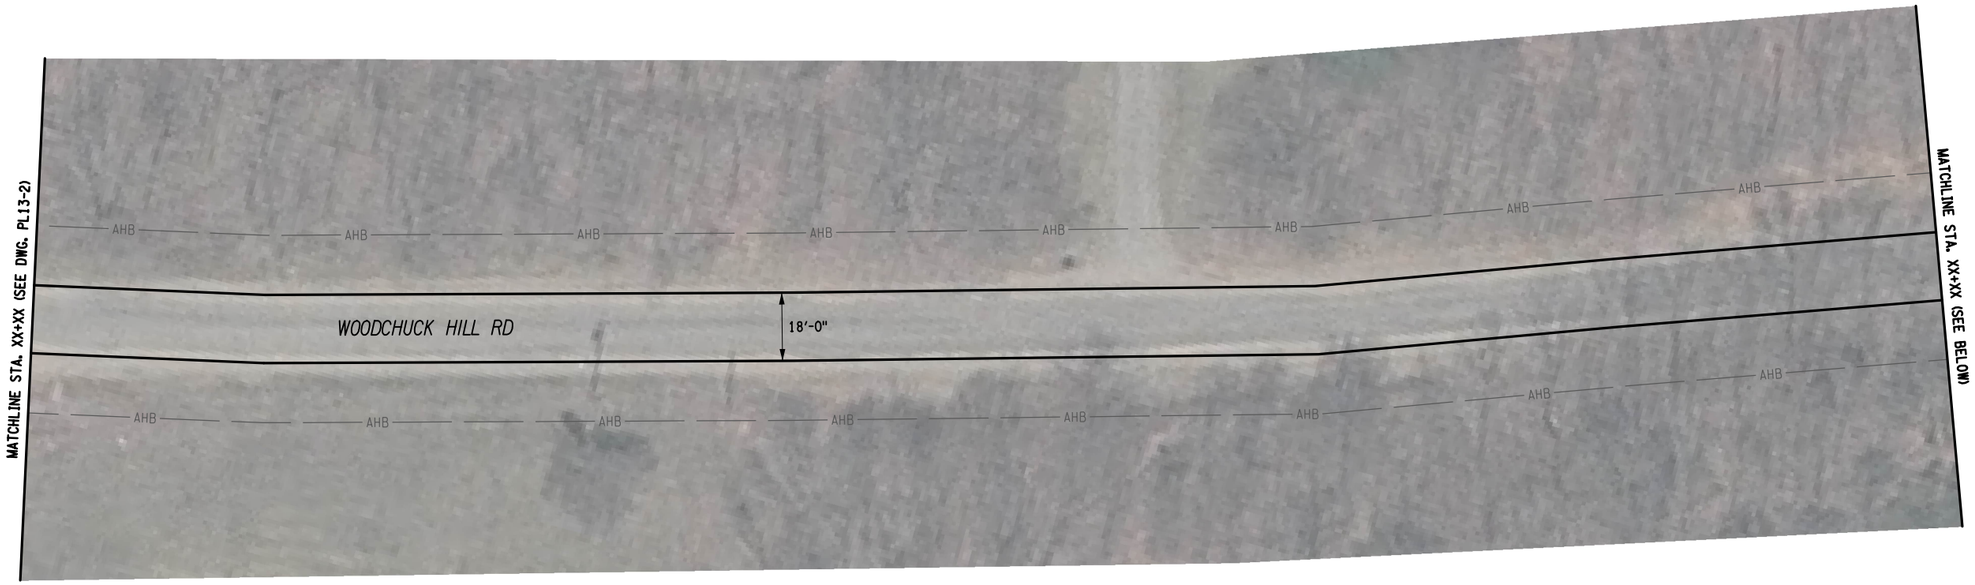

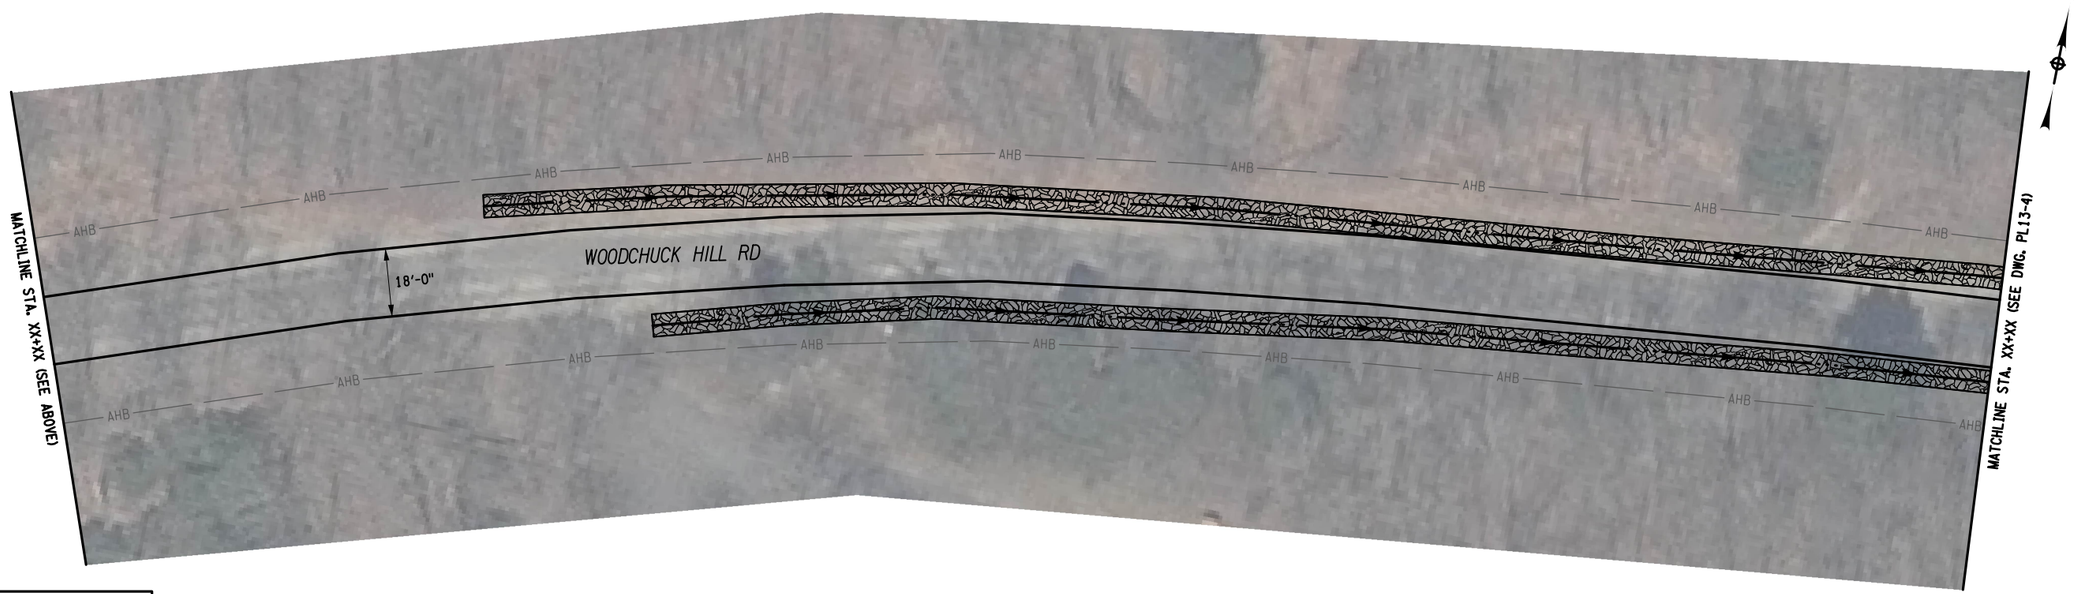

LEGEND:

- FULL-DEPTH RECONSTRUCTION BOX-OUT AREA
- STONE LINED DITCH

20' 0 20' 40'
SCALE BAR

PREPARED BY: BARTON & LOGUIDICE, D.P.C.

IN CHARGE OF _____ DESIGN BY _____ CHECKED BY _____ ESTIMATED BY _____

DRAFTED BY _____ CHECKED BY _____

NO.	DATE	BY	REVISION

TOWN OF NEWPORT NEW YORK

Barton & Loguidice

UNAUTHORIZED ALTERATION OR ADDITION TO THIS DRAWING IS A VIOLATION OF THE NEW YORK STATE EDUCATION LAW ARTICLE 145 SECTION 7209

NEWPORT ROADS IMPROVEMENT

TOWN OF NEWPORT

WOODCHUCK HILL ROAD

SITE 13
GENERAL PLAN

SCALE: AS SHOWN

DATE ISSUED: 08 / 2026


DRAWING
PL13-3

FILE NAME = I:\Projects\5000\5088 - Town of Newport\5088.001.001 - Newport Roads Improvement\Site 13 - Woodchuck Hill Rd\5088.001_Woodchuck Hill.cph.gnp.03.dgn
DATE = 8/30/2026
TIME = 9:59:09 PM
i:\MicroStation\Bentley V8i\Workspace\Plot\NYSDOT_SIZE_B_XEROX.tbl
i:\MicroStation\Bentley V8i\Workspace\system\pltcfg\pdf.pltcfg

FILE NAME = I:\Projects\5000\5088 - Town of Newport\5088.001.001 - Newport Roads Improvement\Site 13 - Woodchuck Hill Rd\5088.001_Woodchuck Hill_cph_gnp_04.dgn
DATE = 8/30/2026
TIME = 9:59:17 PM
i:\MicroStation\Bentley V8i\Workspace\Plot\NYSDOT_SIZE_B_XEROX.tbl
i:\MicroStation\Bentley V8i\Workspace\system\pltcfg\pdf.pltcfg

IN CHARGE OF _____ DESIGN BY _____ CHECKED BY _____ ESTIMATED BY _____ DRAFTED BY _____ CHECKED BY _____

PREPARED BY: BARTON & LOGUIDICE, D.P.C.

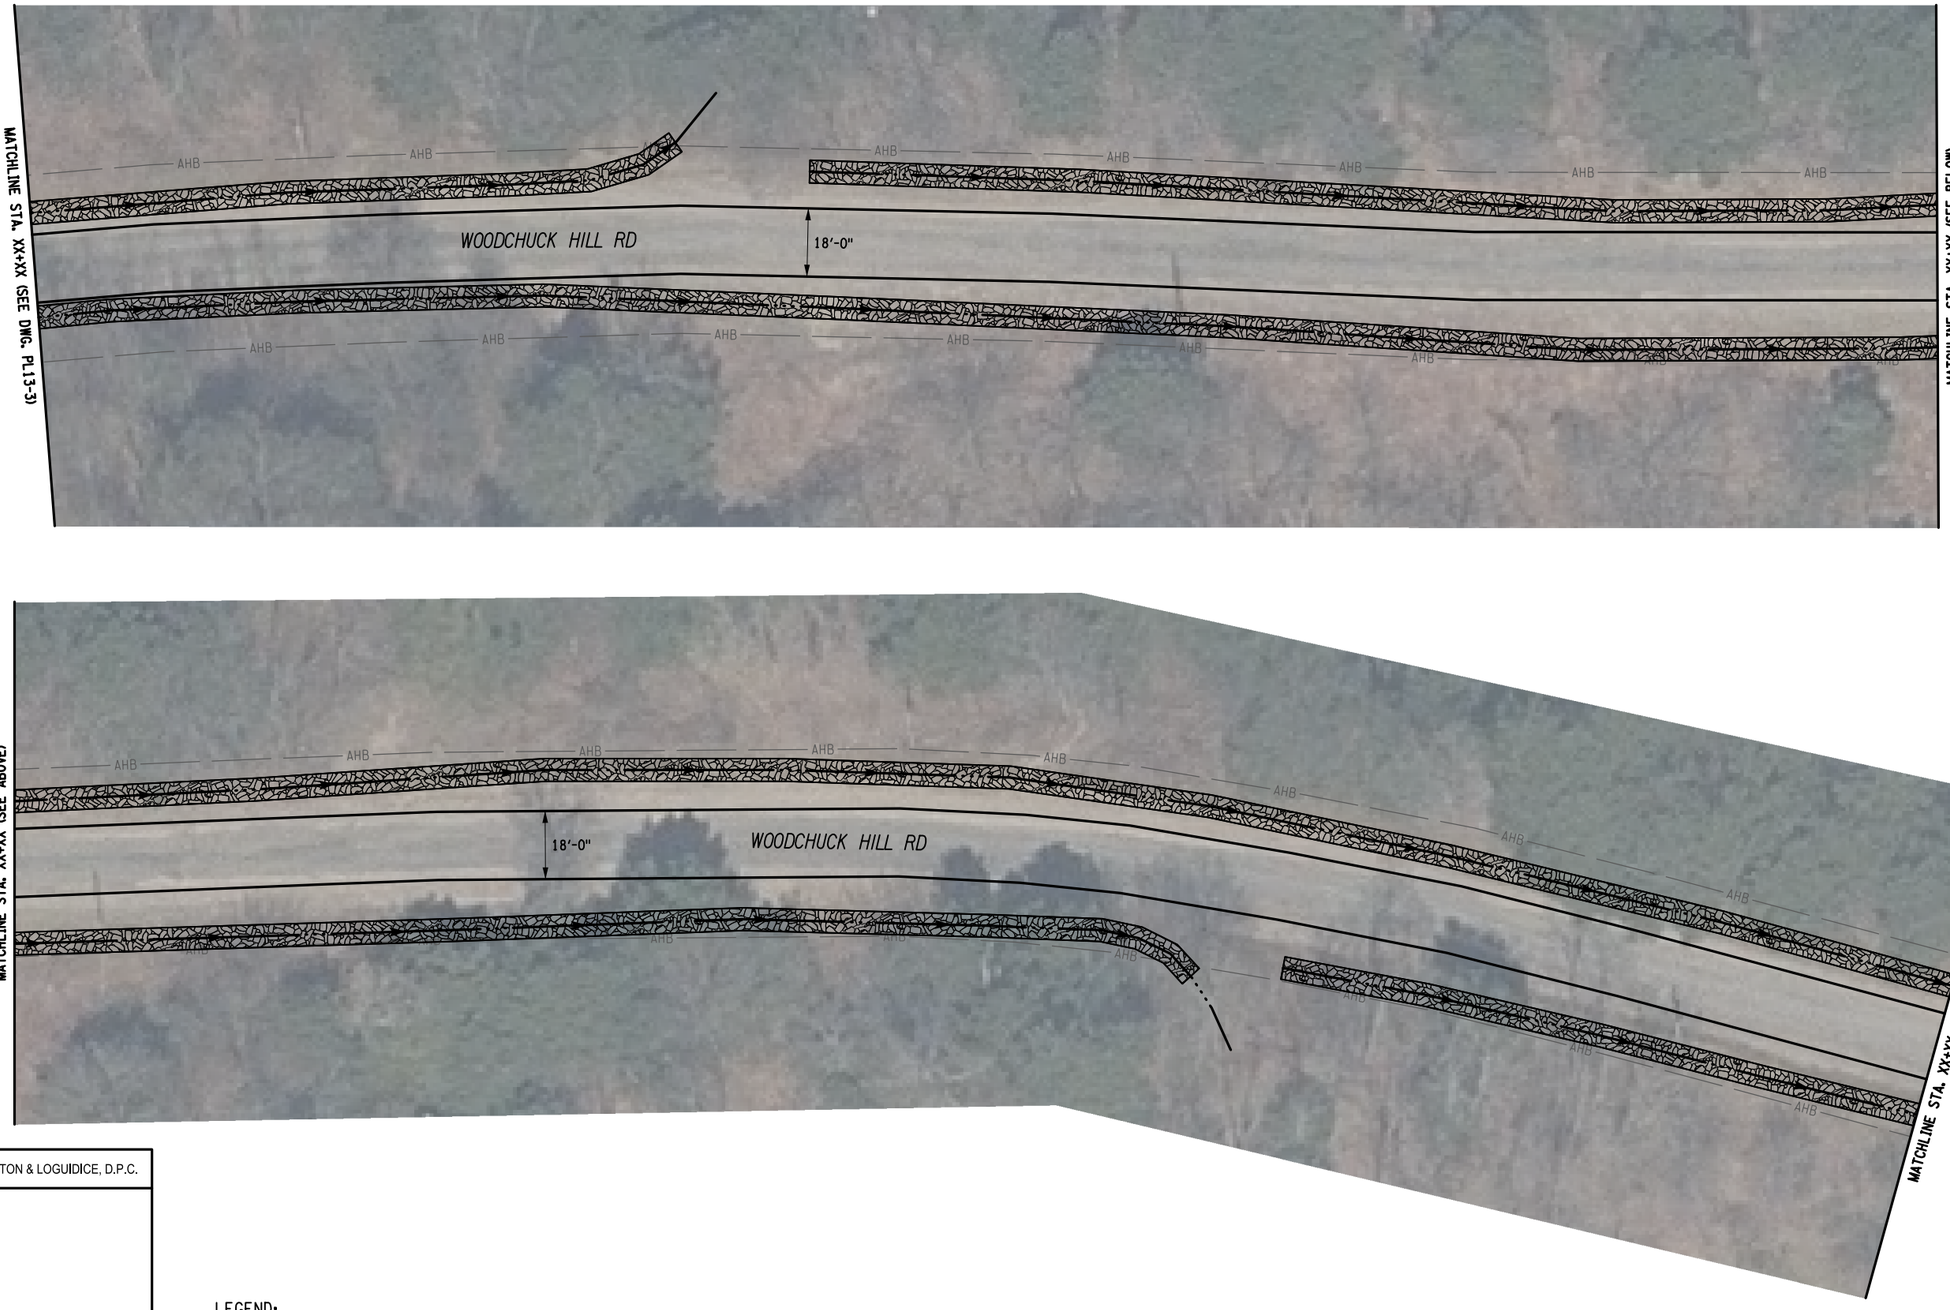

LEGEND:

- FULL-DEPTH RECONSTRUCTION BOX-OUT AREA
- STONE LINED DITCH

20' 0 20' 40'
SCALE BAR

NO.	DATE	BY	REVISION

TOWN OF NEWPORT NEW YORK


Barton & Loguidice

UNAUTHORIZED ALTERATION OR ADDITION TO THIS DRAWING IS A VIOLATION OF THE NEW YORK STATE EDUCATION LAW ARTICLE 145 SECTION 7209

NEWPORT ROADS IMPROVEMENT
TOWN OF NEWPORT
WOODCHUCK HILL ROAD

SITE 13
GENERAL PLAN

SCALE: AS SHOWN
DATE ISSUED: 08 / 2026
DRAWING
PL13-4

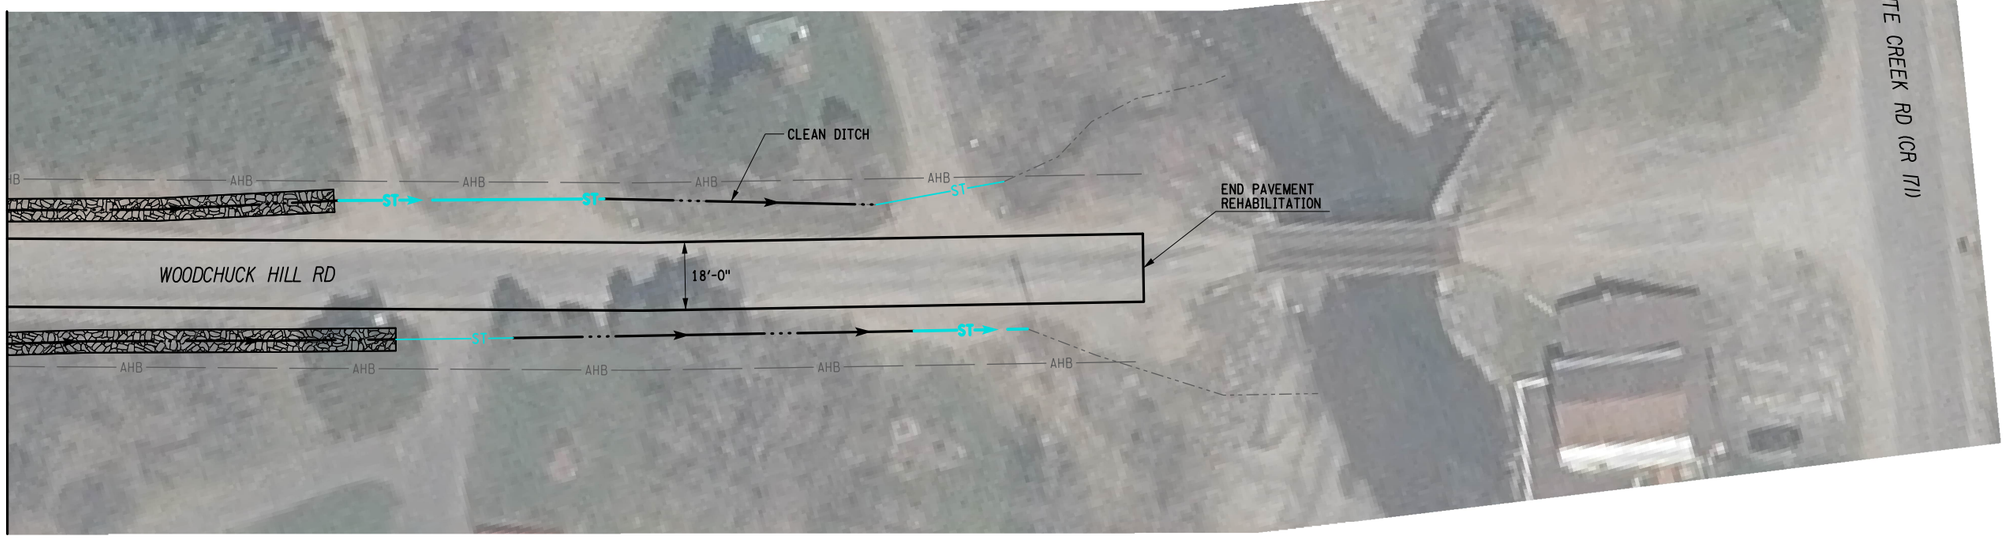

PREPARED BY: BARTON & LOGUIDICE, D.P.C.

LEGEND:

- FULL-DEPTH RECONSTRUCTION BOX-OUT AREA
- STONE LINED DITCH

20' 0 20' 40'
SCALE BAR

IN CHARGE OF _____ DESIGN BY _____ CHECKED BY _____ ESTIMATED BY _____

DRAFTED BY _____ CHECKED BY _____

NO.	DATE	BY	REVISION

TOWN OF NEWPORT NEW YORK

Barton & Loguidice

UNAUTHORIZED ALTERATION OR ADDITION TO THIS DRAWING IS A VIOLATION OF THE NEW YORK STATE EDUCATION LAW ARTICLE 145 SECTION 7209

NEWPORT ROADS IMPROVEMENT
TOWN OF NEWPORT
WOODCHUCK HILL ROAD

SITE 13
GENERAL PLAN

SCALE: AS SHOWN
DATE ISSUED: 08 / 2026
DRAWING
PL13-5

FILE NAME = I:\Projects\5000\5088 - Town of Newport\5088.001.001 - Newport Roads Improvement\Site 13 - Woodchuck Hill Rd\5088.001_Woodchuck Hill_cph_gnp_05.dgn
DATE = 8/30/2026
TIME = 9:59:23 PM
I:\MicroStation\Bentley V8i\Workspace\Plot\NYSDOT_SIZE_B_XEROX.tbl
I:\MicroStation\Bentley V8i\Workspace\system\pltcfg\pdf.pltcfg