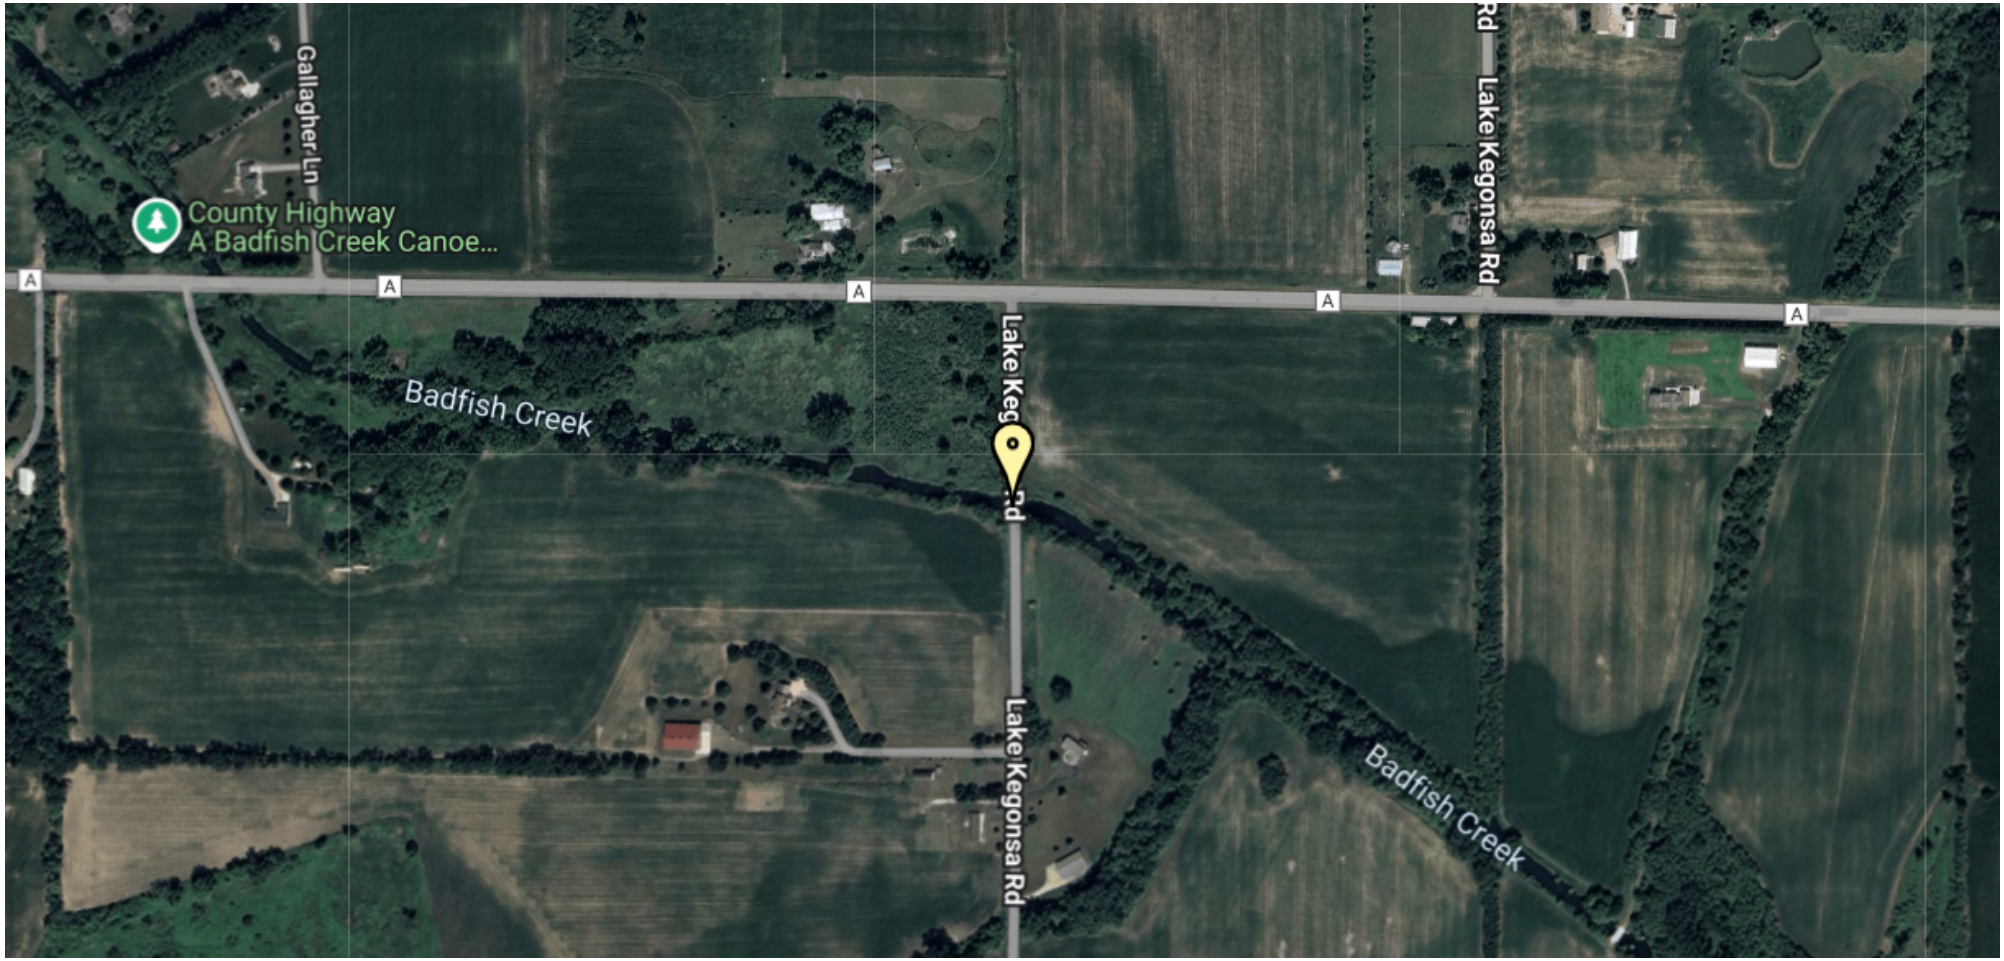

PROJECT LOCATION

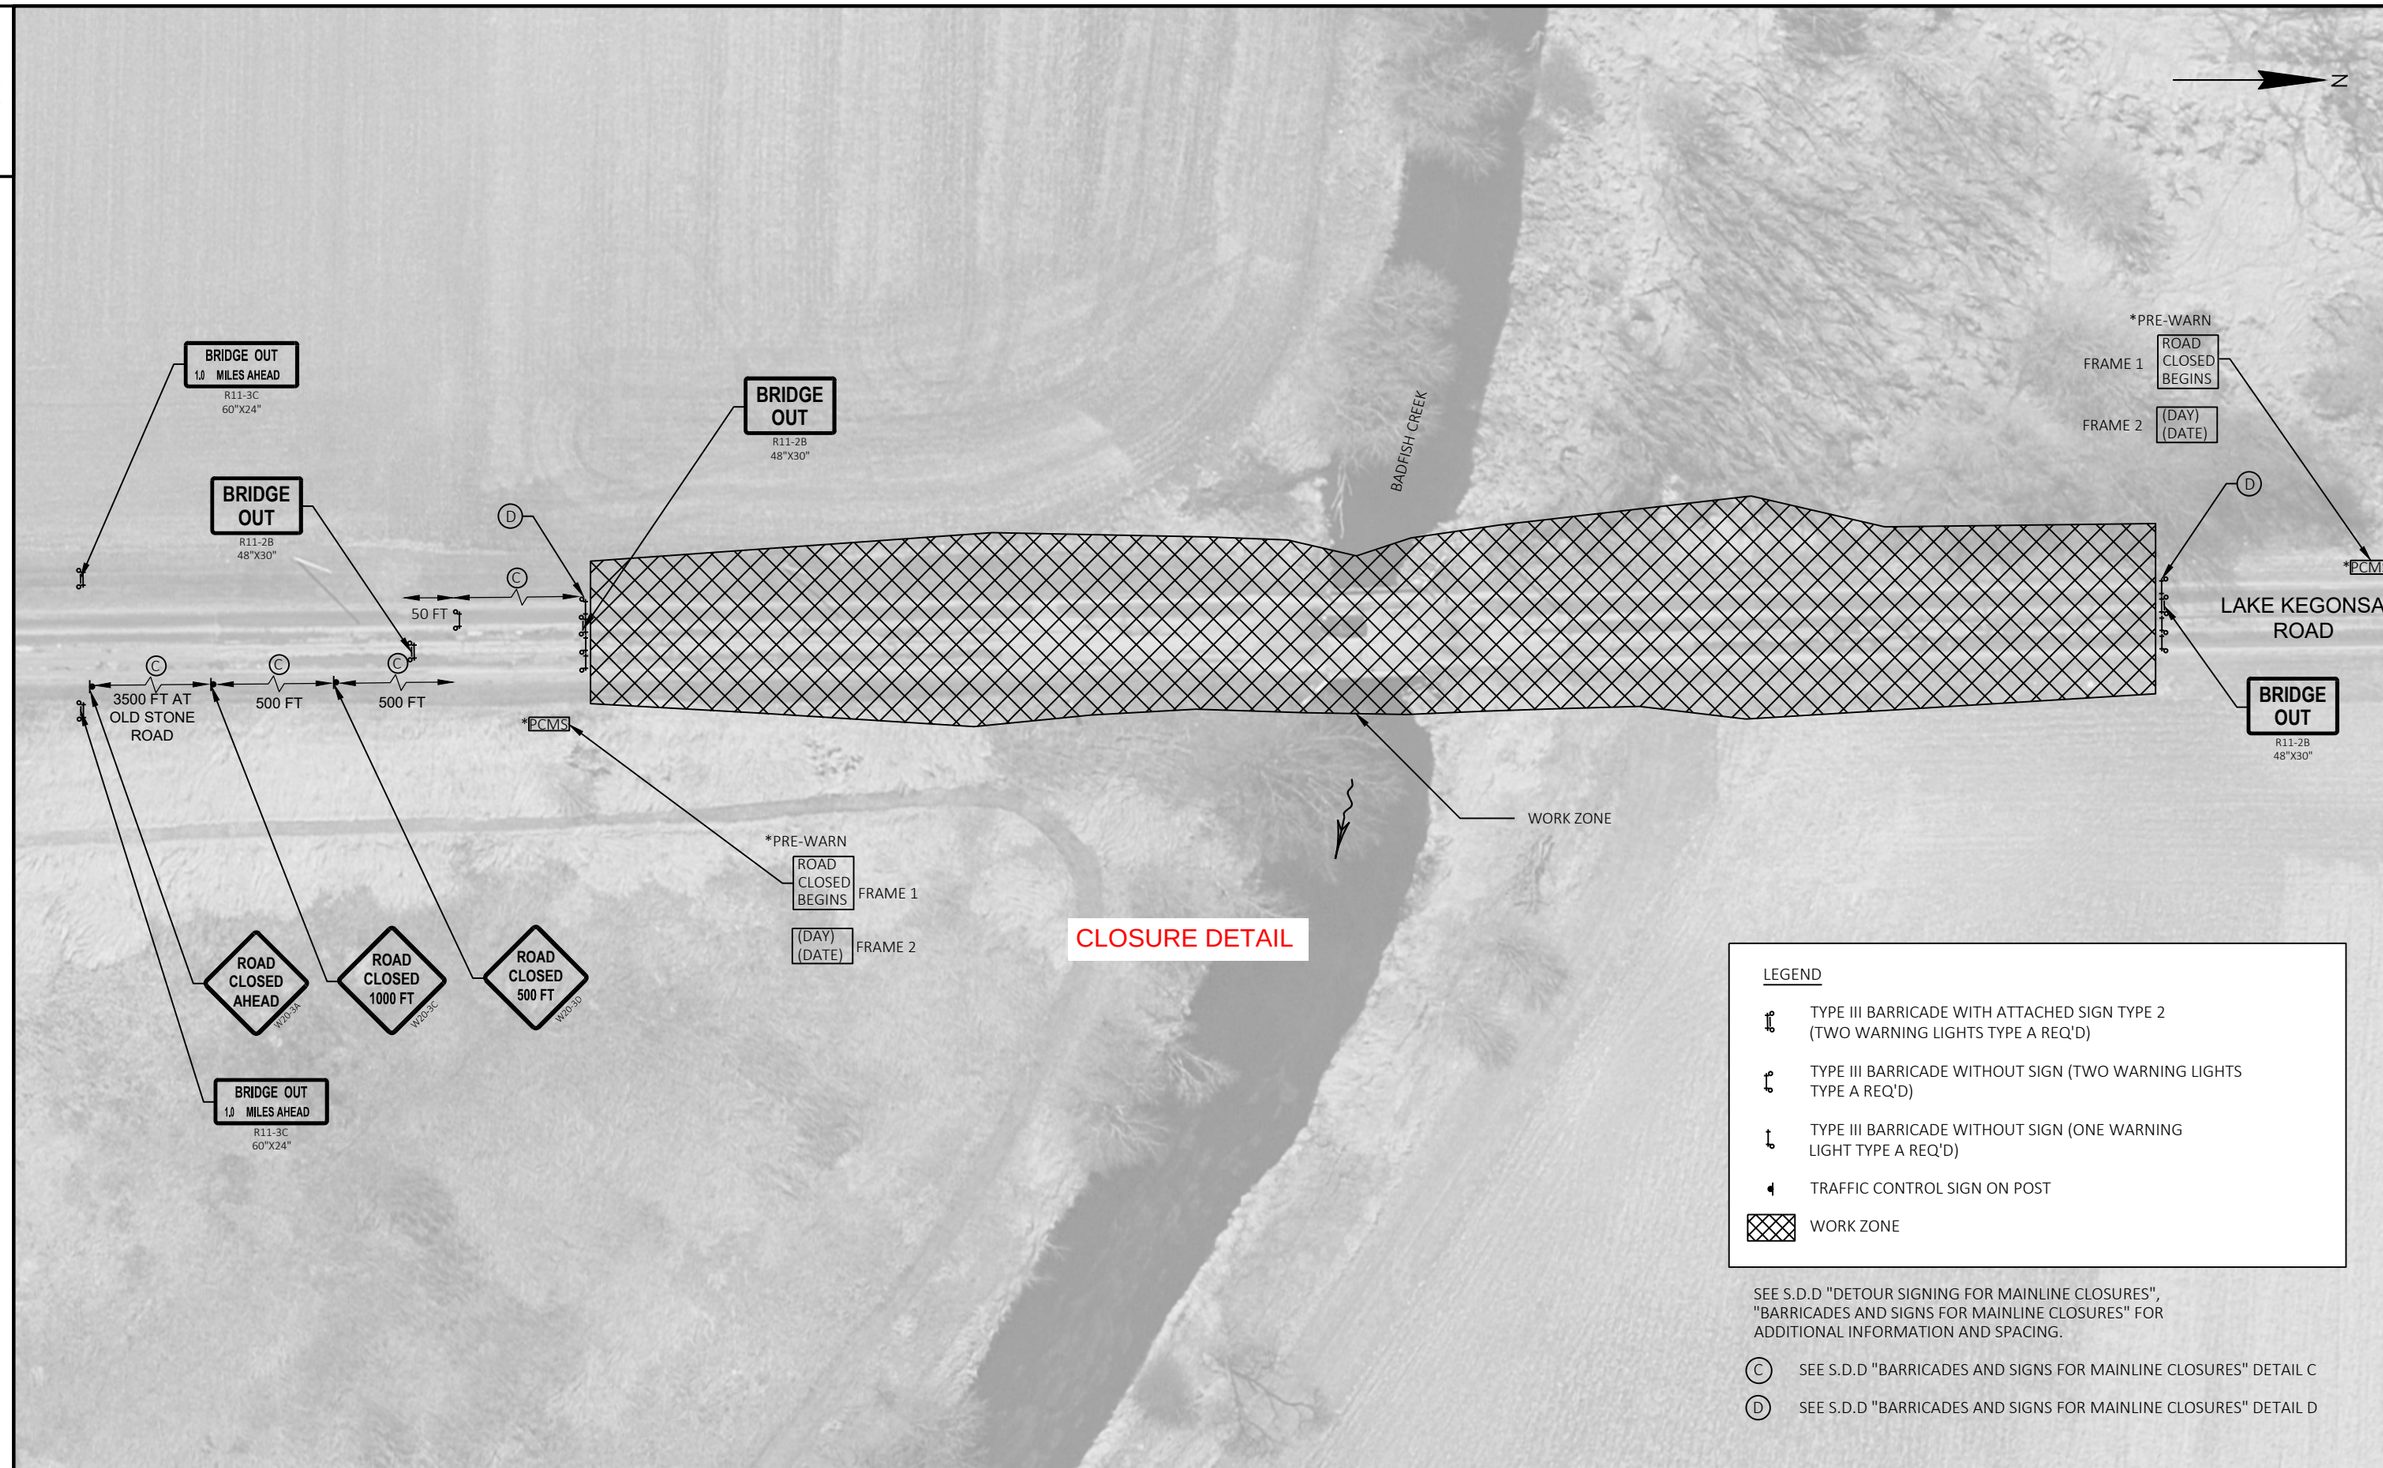

PROJECT NO: 5742-00-72	HWY: LAKE KEGONSA ROAD	COUNTY: DANE	BRIDGE CLOSURE DETAIL	SHEET 12	E

FILE NAME : S:\MAD\1200--1299\1208\017\DRAWINGS\CAD\CIVIL 3D\SHEETSPLAN\027001-DT.DWG
LAYOUT NAME - 027001-dt
PLOT DATE : 4/19/2024 1:54 PM PLOT BY : STANIOCH, DREW PLOT NAME : PLOT SCALE : ##########