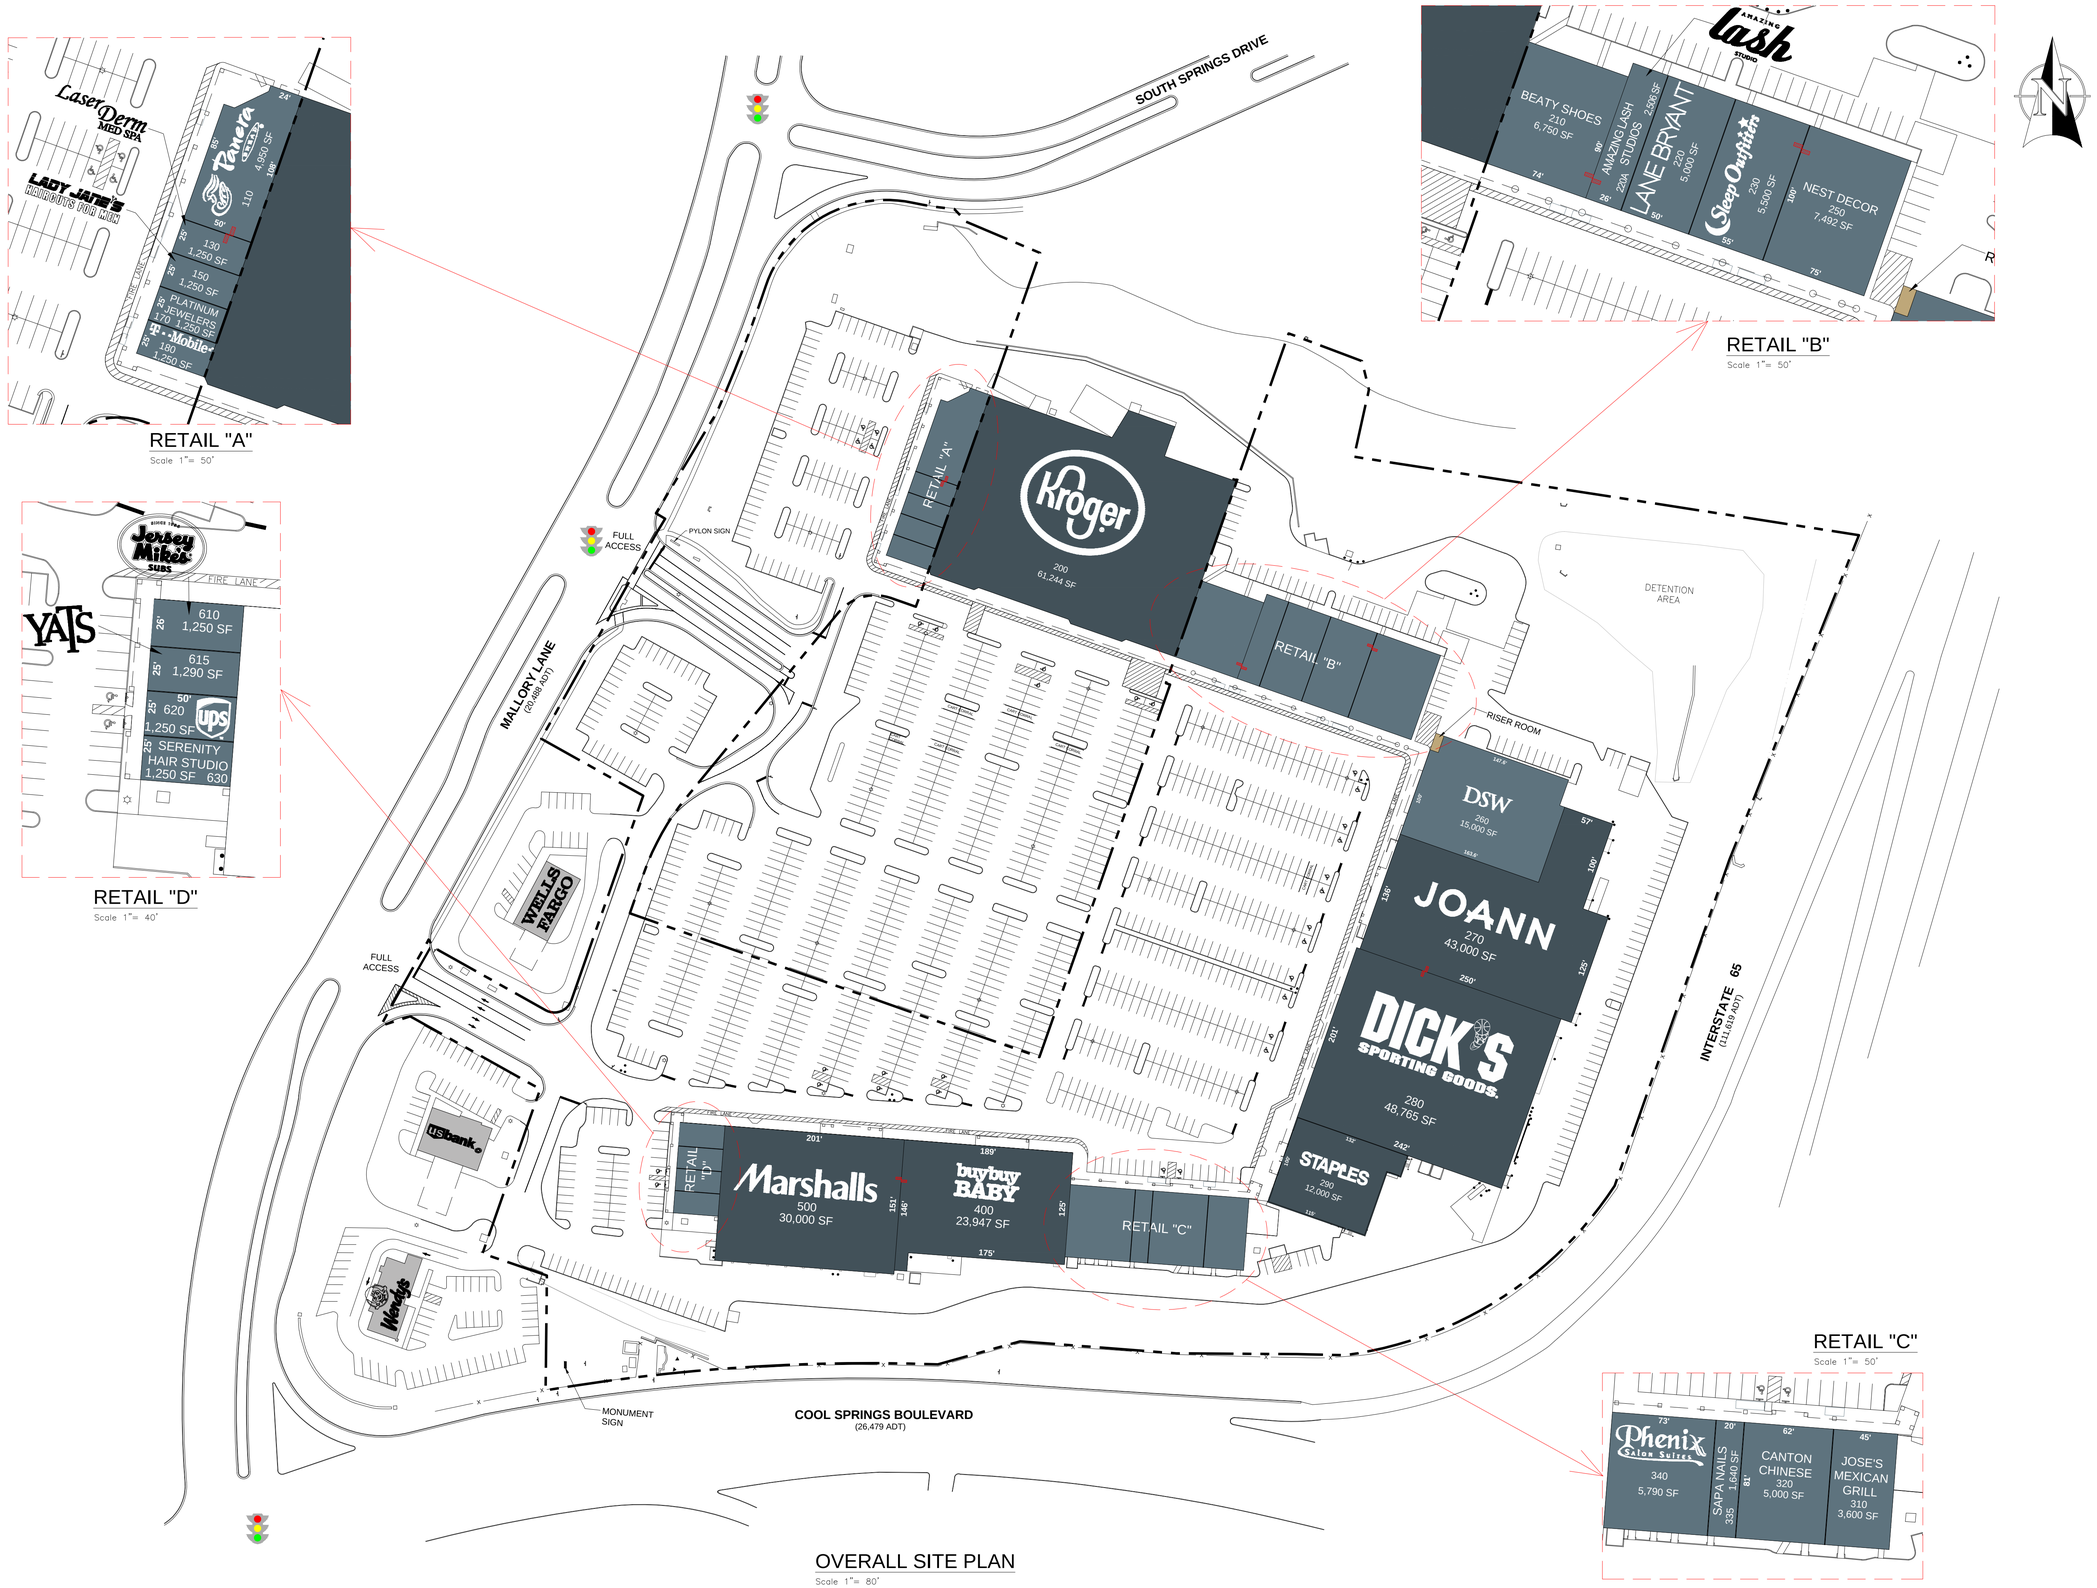

RETAIL "A"
Scale 1"= 50'

RETAIL "B"
Scale 1"= 50'

RETAIL "C"
Scale 1"= 50'

RETAIL "D"
Scale 1"= 40'

OVERALL SITE PLAN
Scale 1"= 80'