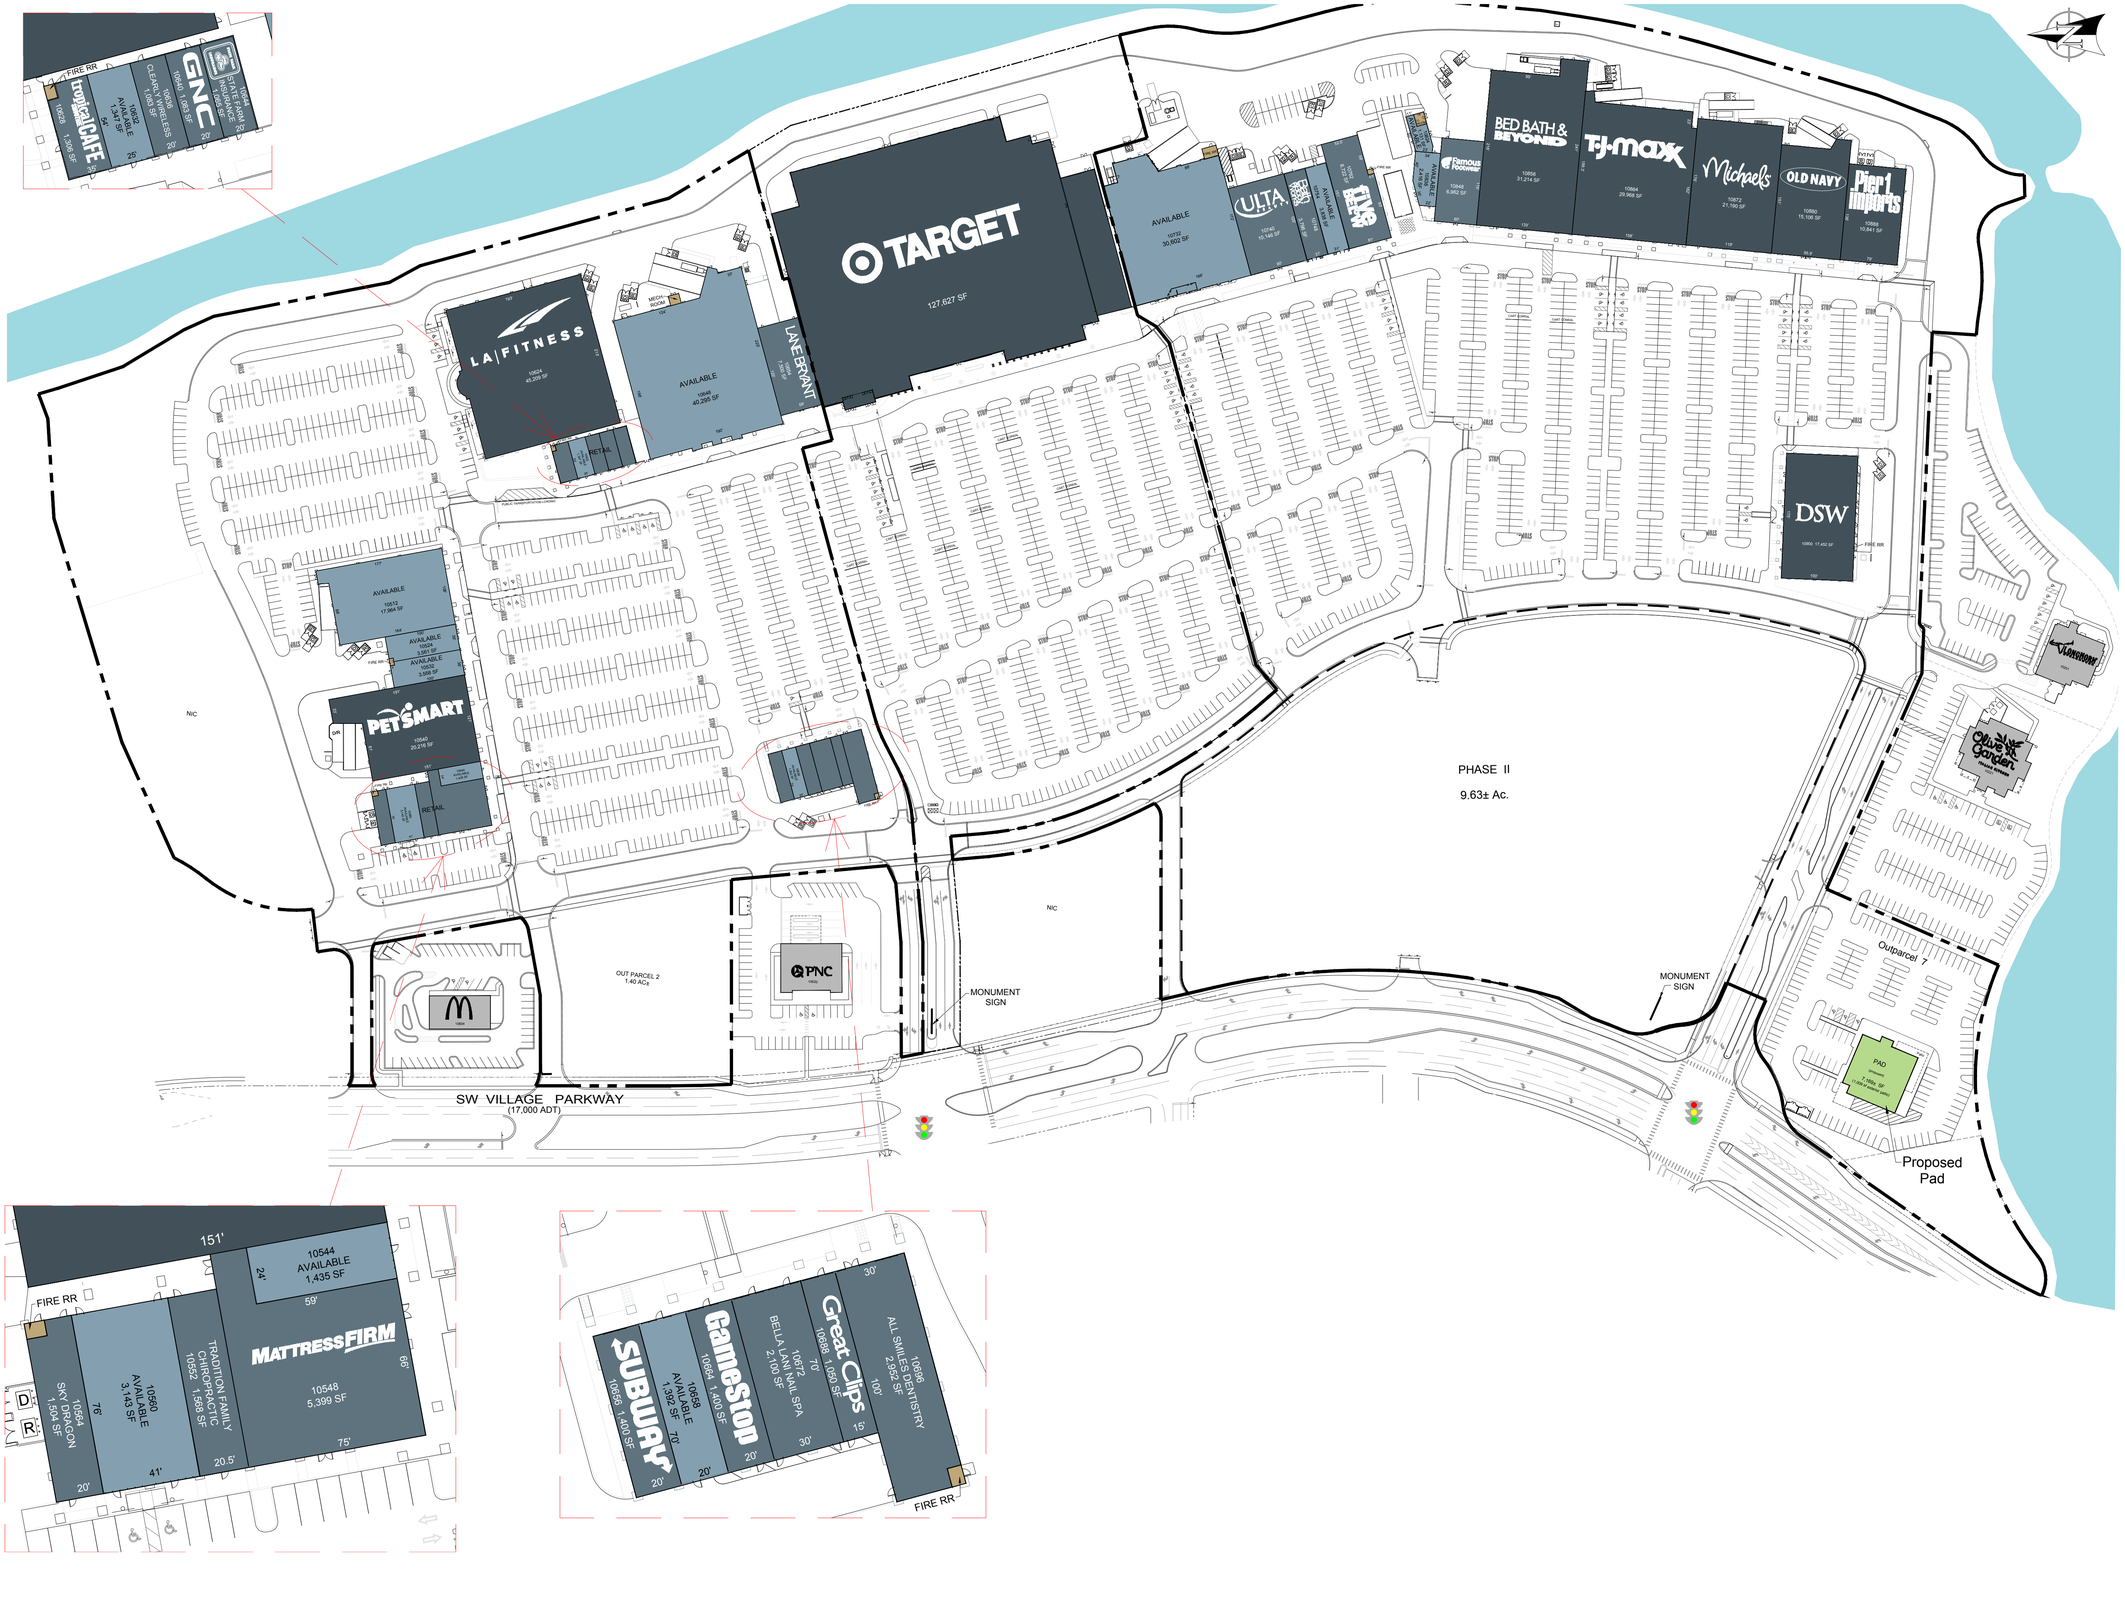

V:\CAD\Drawings\01 - Site Layouts & Tradition Curves Plan (22x17)\tradition.dwg, 10/3/2019 8:38:20 AM, Hicks, 24x17.pc3