RETAIL SHOPS A & B
SCALE: 1" = 50'

MULTI-TENANT SIGN

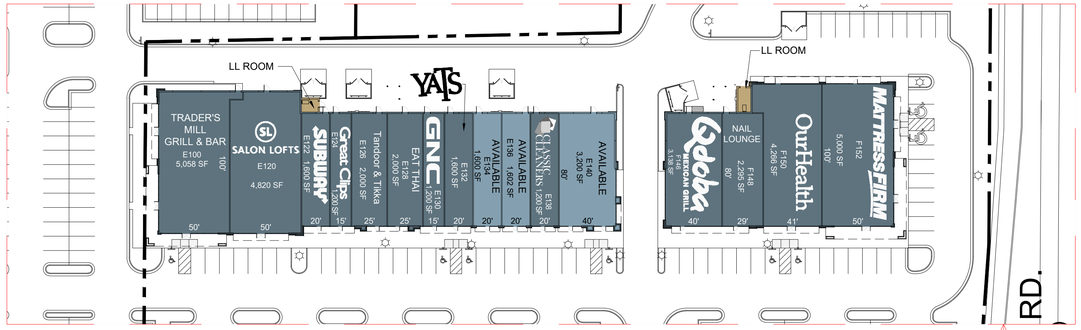


RETAIL SHOPS E & F
SCALE: 1" = 50'

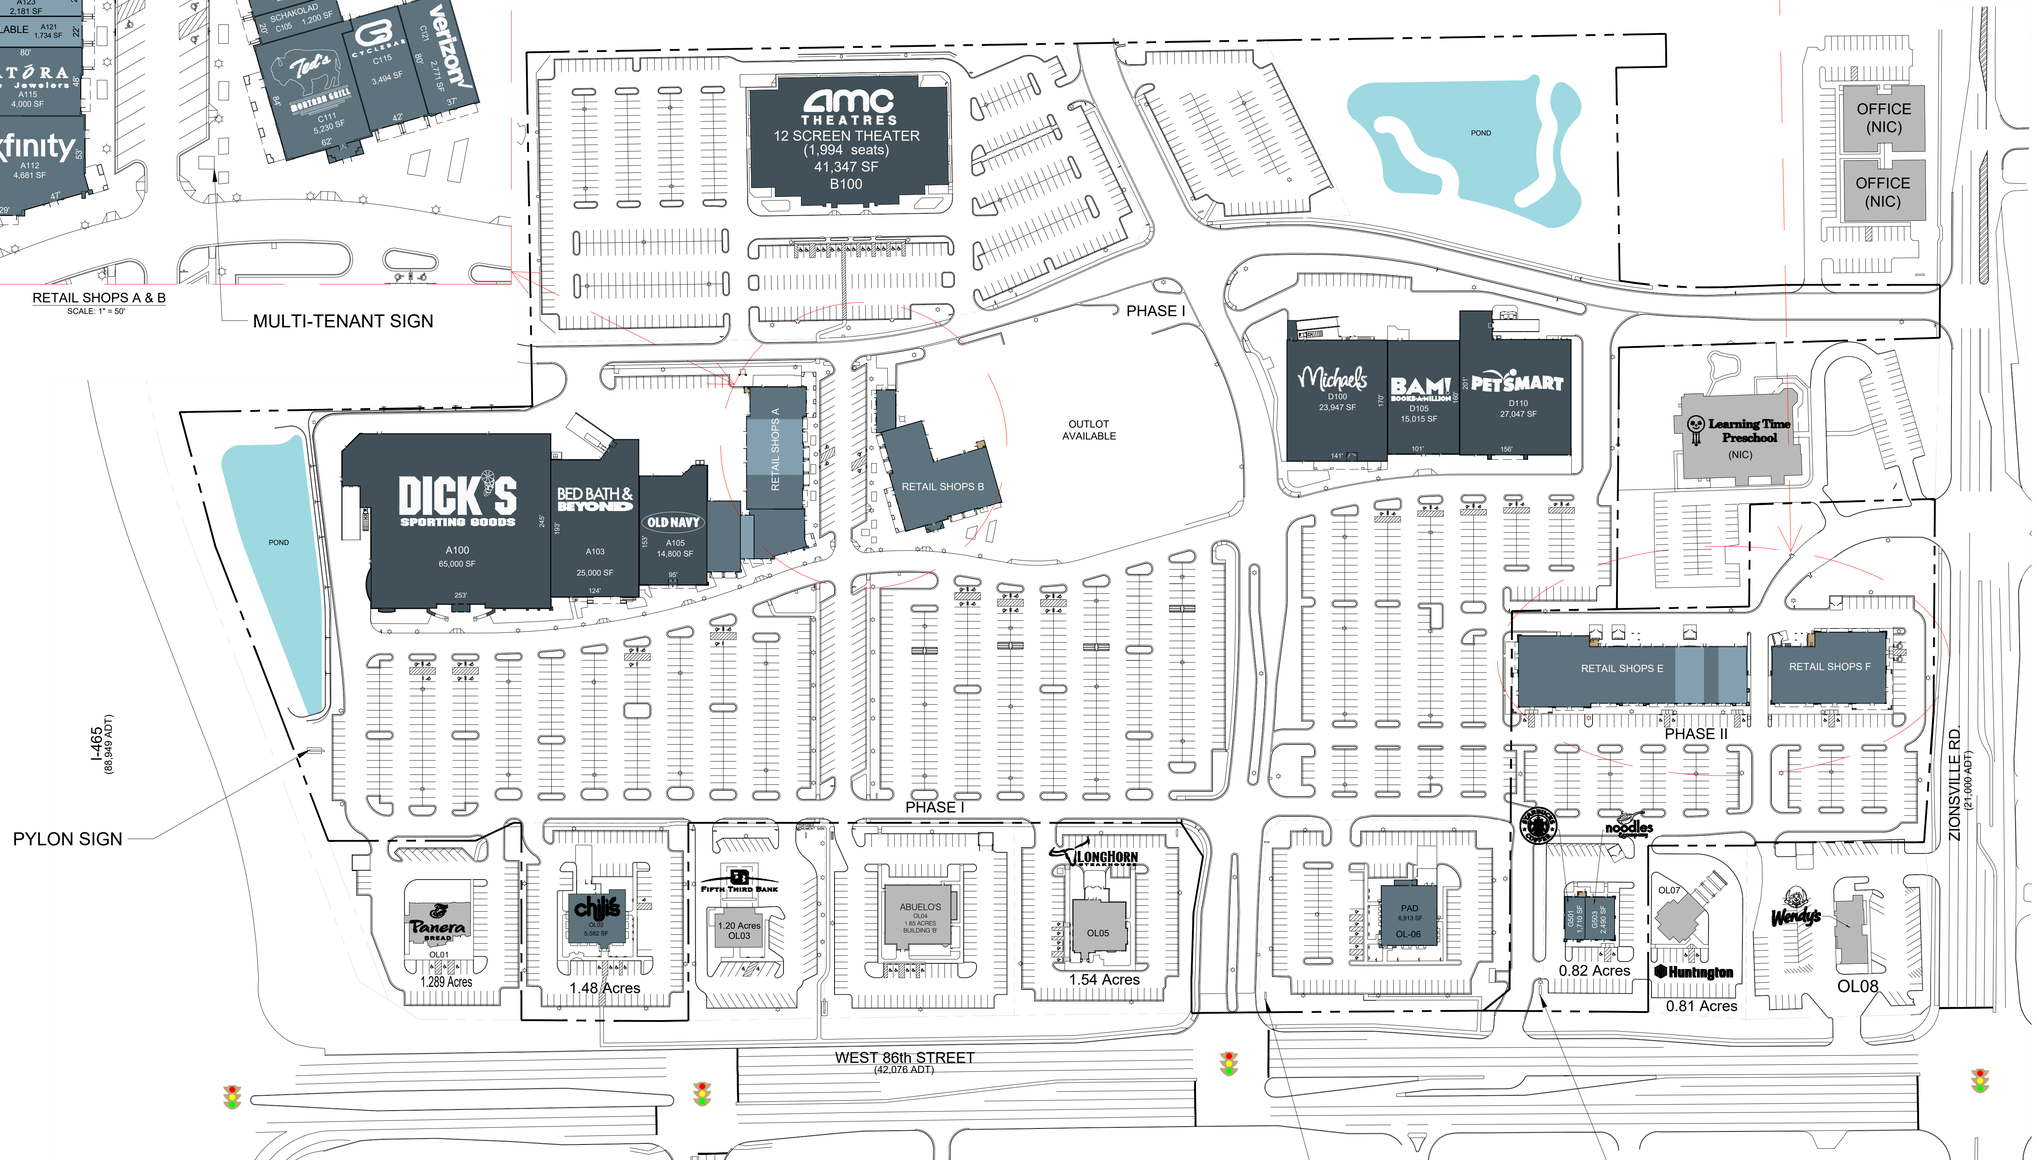


OVERALL SITE PLAN
SCALE: 1" = 100'

MULTI-TENANT PYLON SIGN

PYLON SIGN