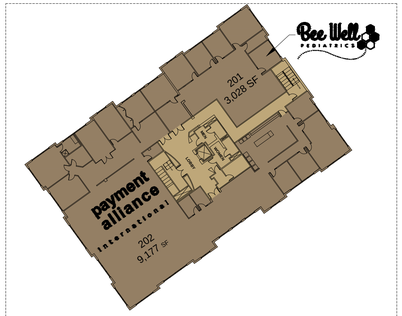

2ND LEVEL

Scale 1"= 40'

2ND LEVEL

Scale 1"= 40'

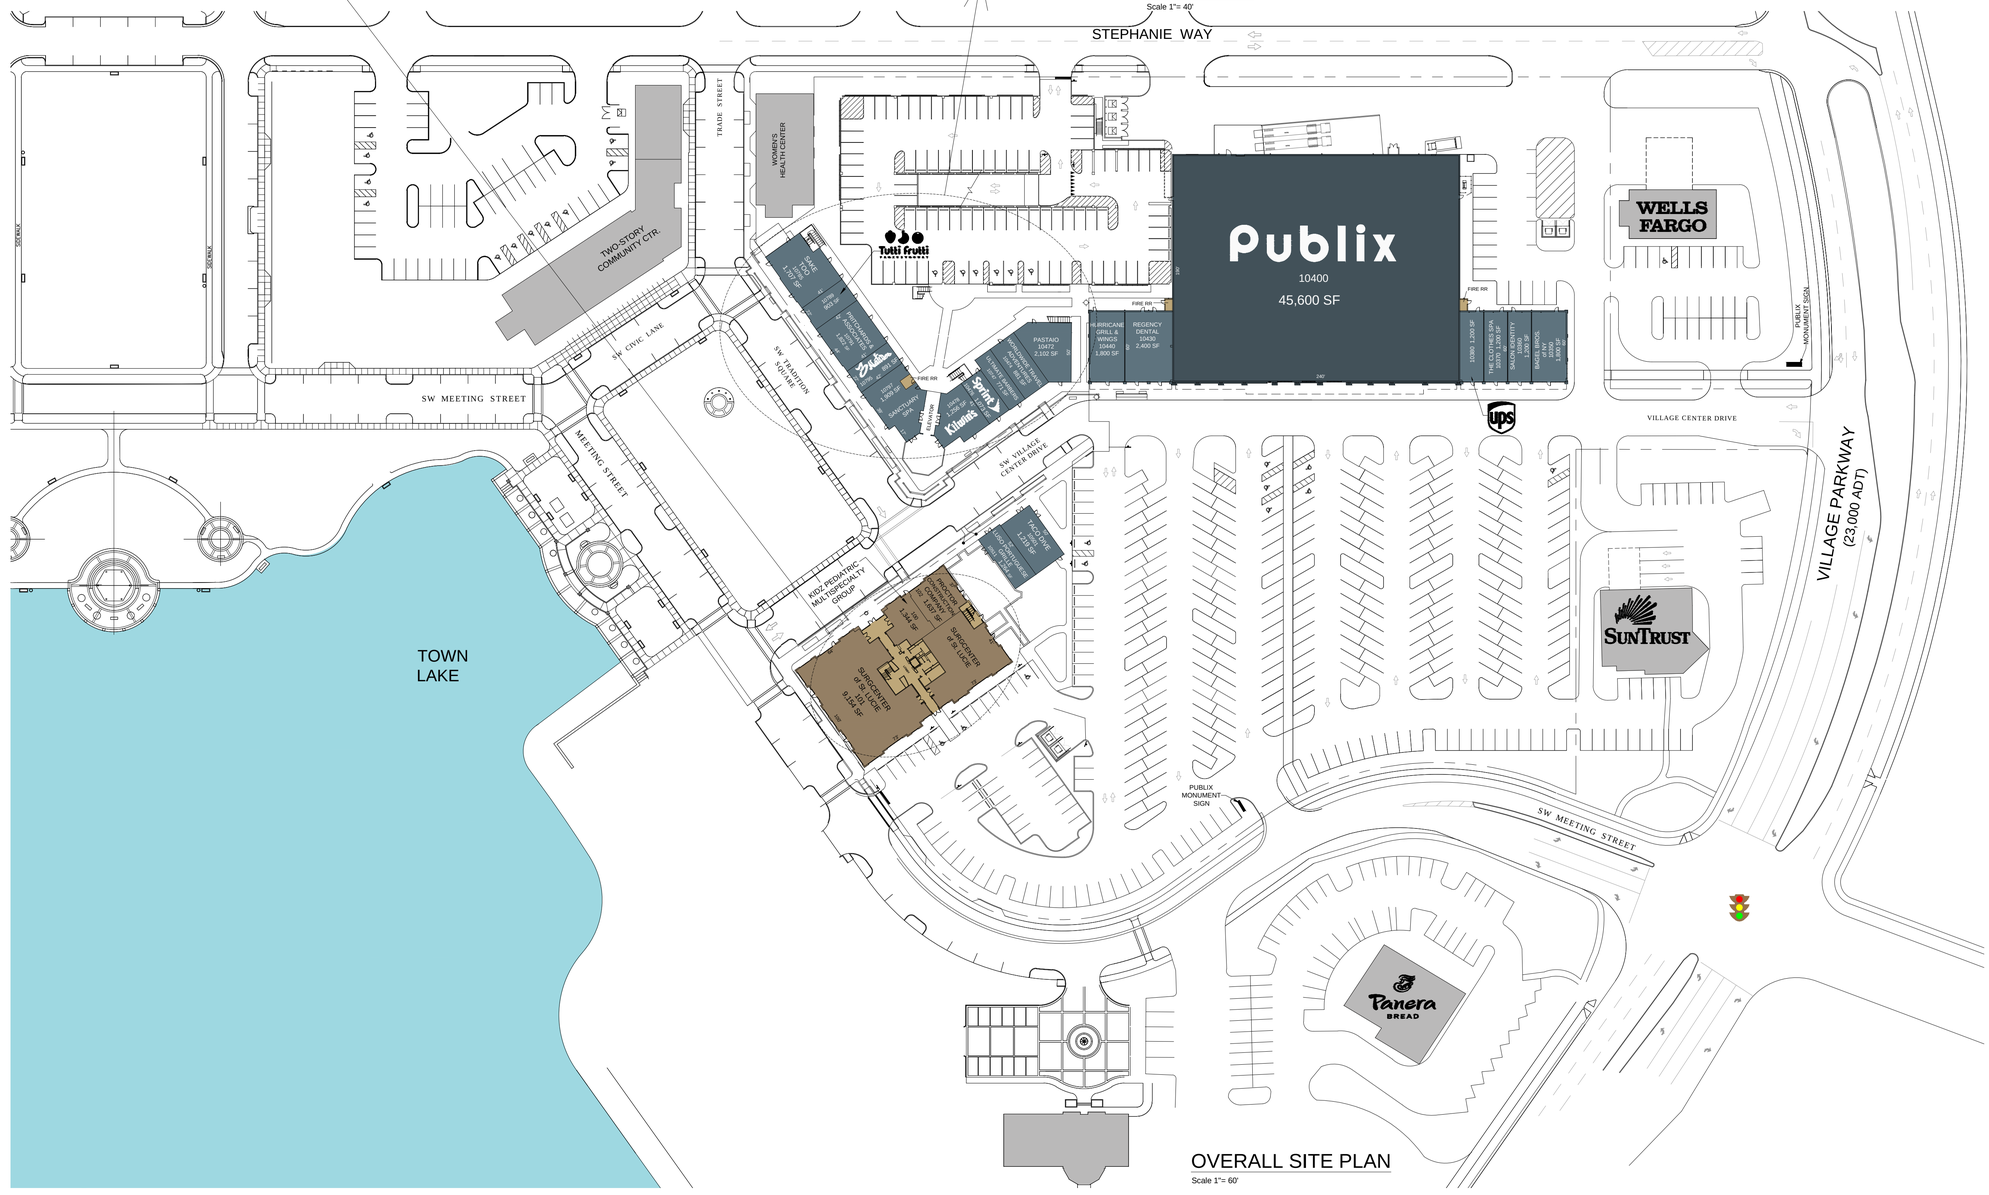

OVERALL SITE PLAN

Scale 1"= 60'