


SKETCH-SUGGESTION FOR TYPES OF PROPOSED H.W. BUNGALOWS AT WATERLOO LAKE PARK ALTA. FOR THE GREAT NORTHERN RY. CO.


SCALE: 1/8 INCH = 1 FOOT

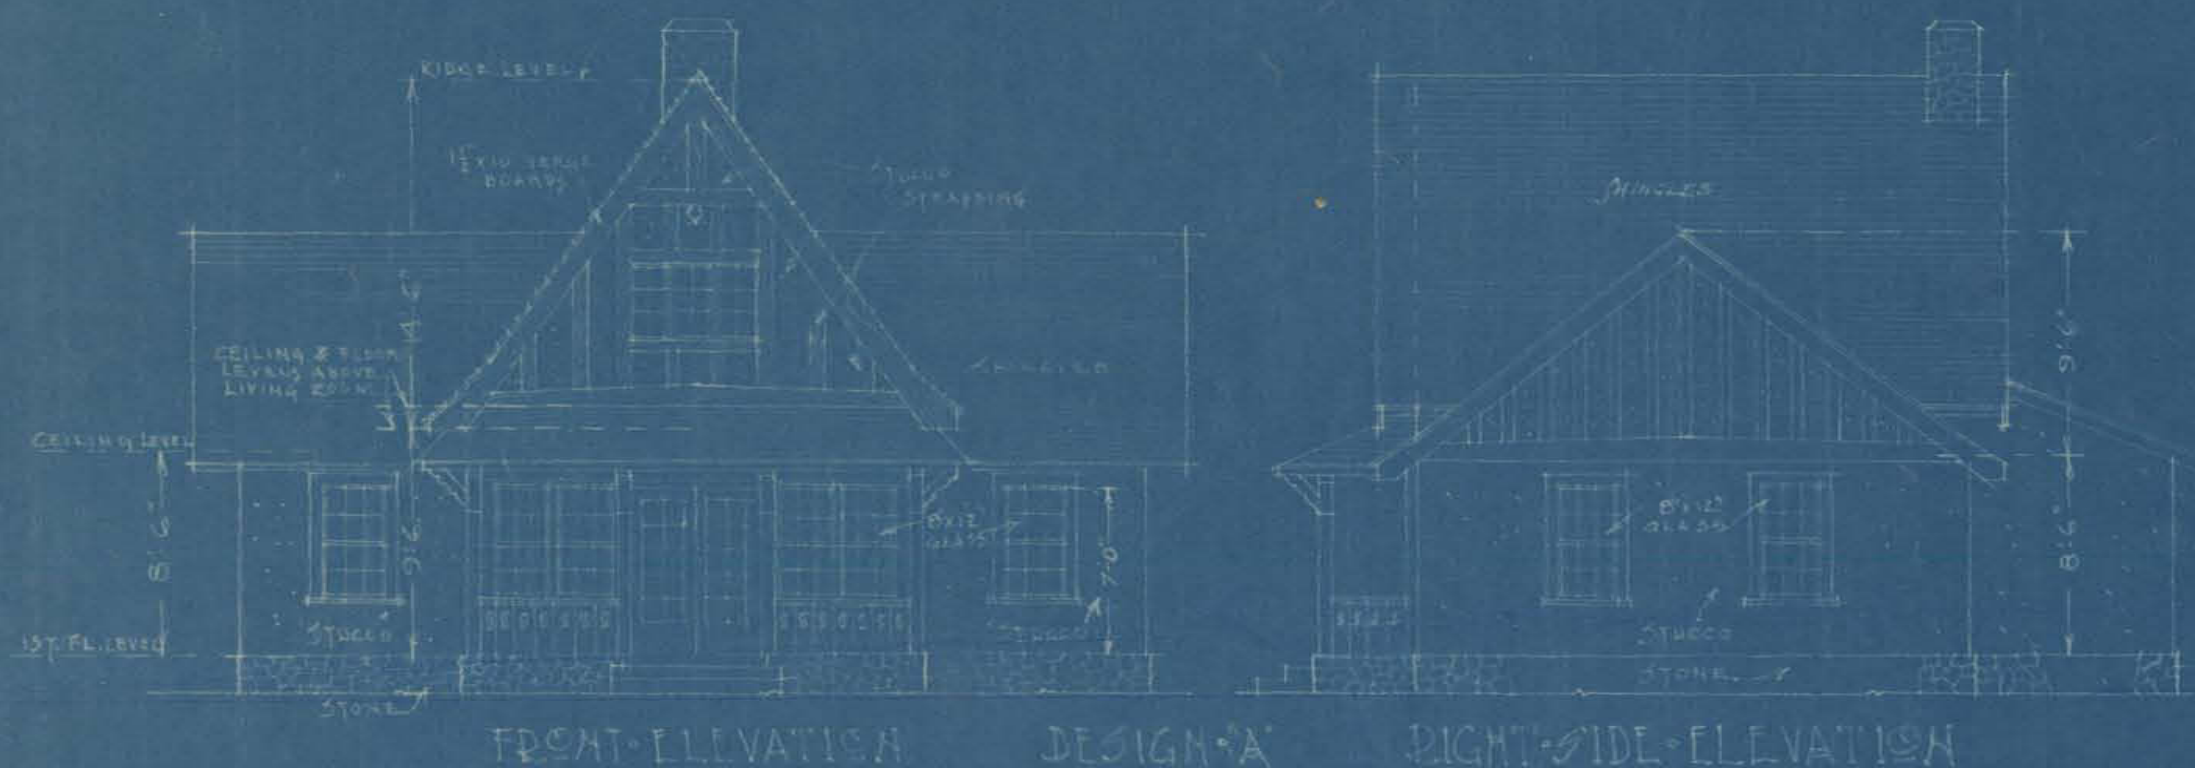

FRONT ELEVATION DESIGN A RIGHT SIDE ELEVATION




FRONT ELEVATION DESIGN C RIGHT SIDE ELEVATION

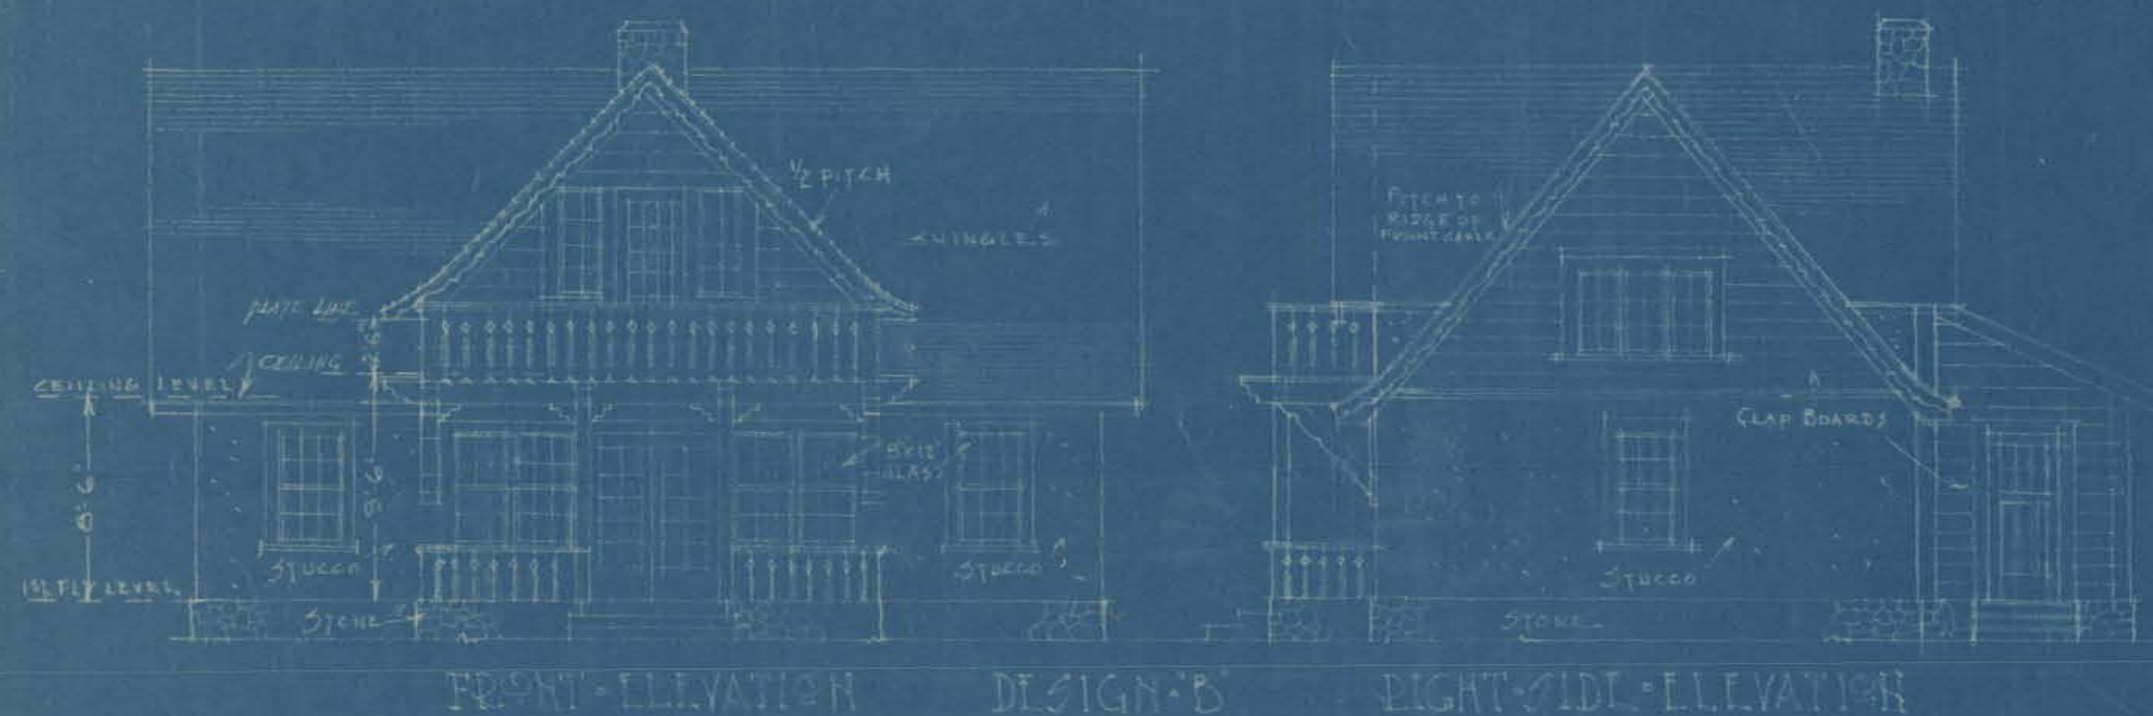


FRONT ELEVATION DESIGN B RIGHT SIDE ELEVATION




FRONT ELEVATION DESIGN D RIGHT SIDE ELEVATION

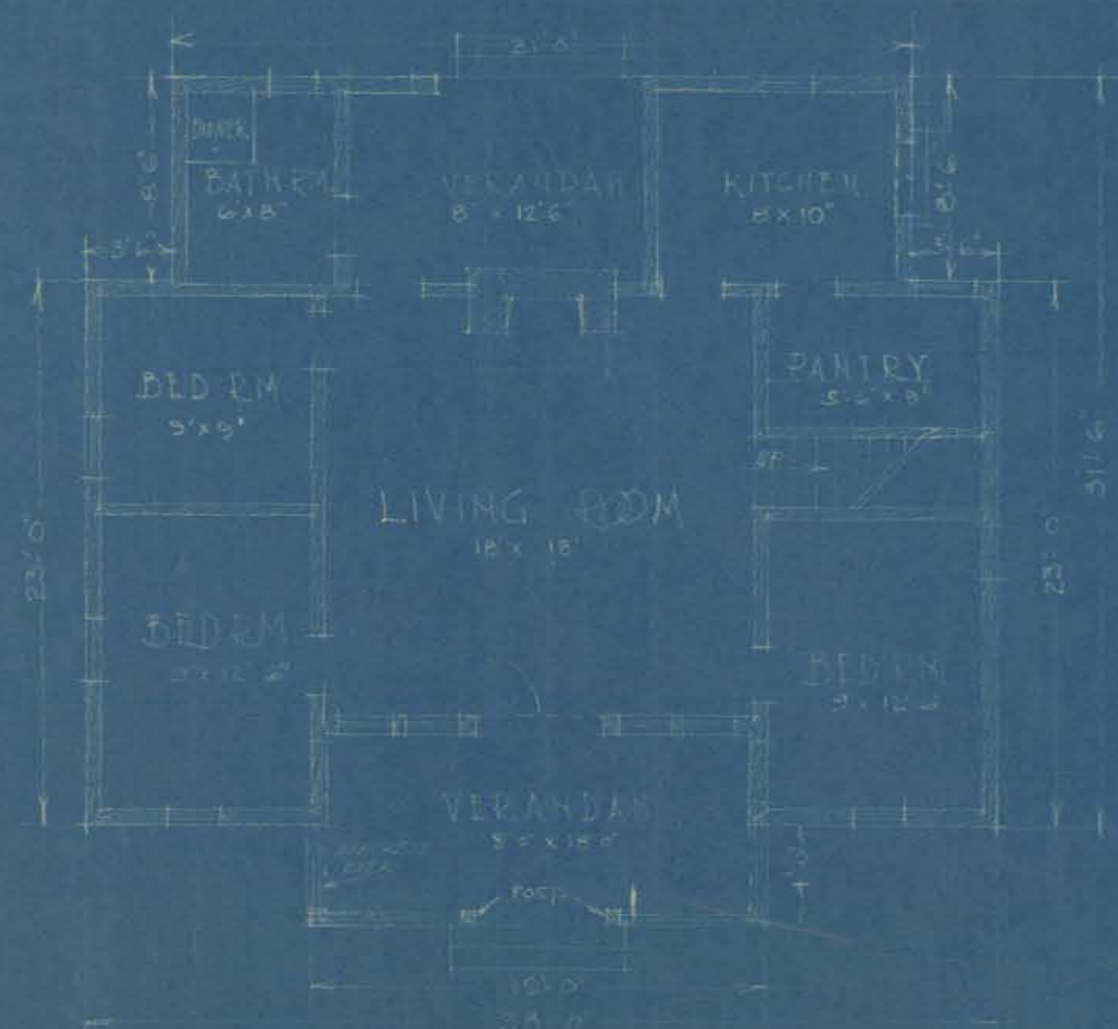


FIRST FLOOR PLAN DESIGN B

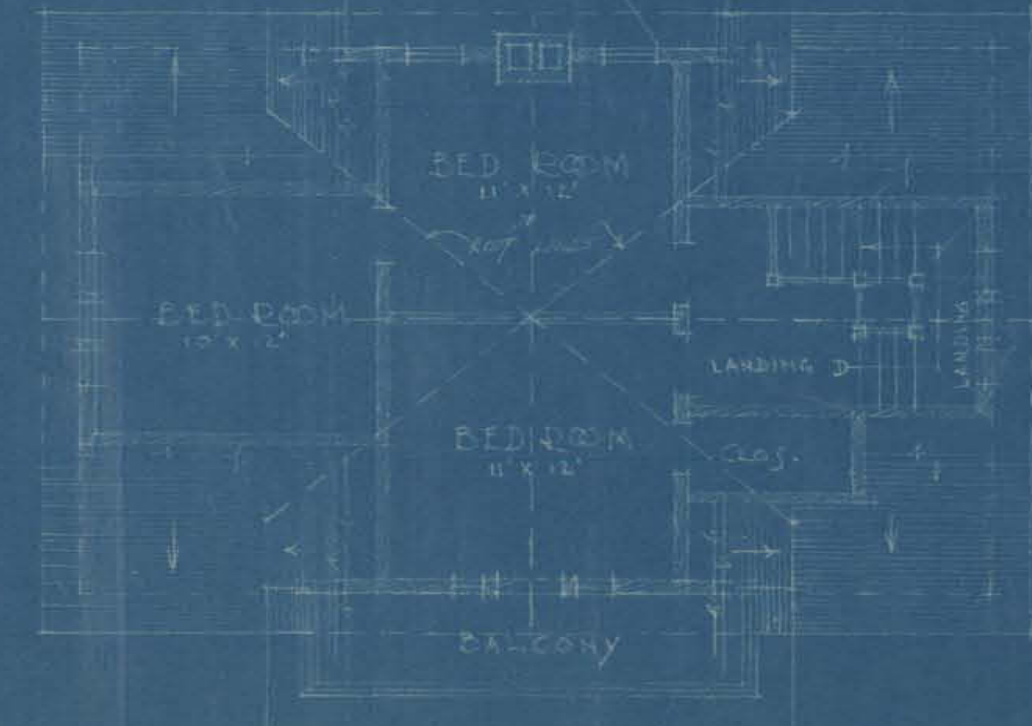

SECOND FLOOR PLAN DESIGN B

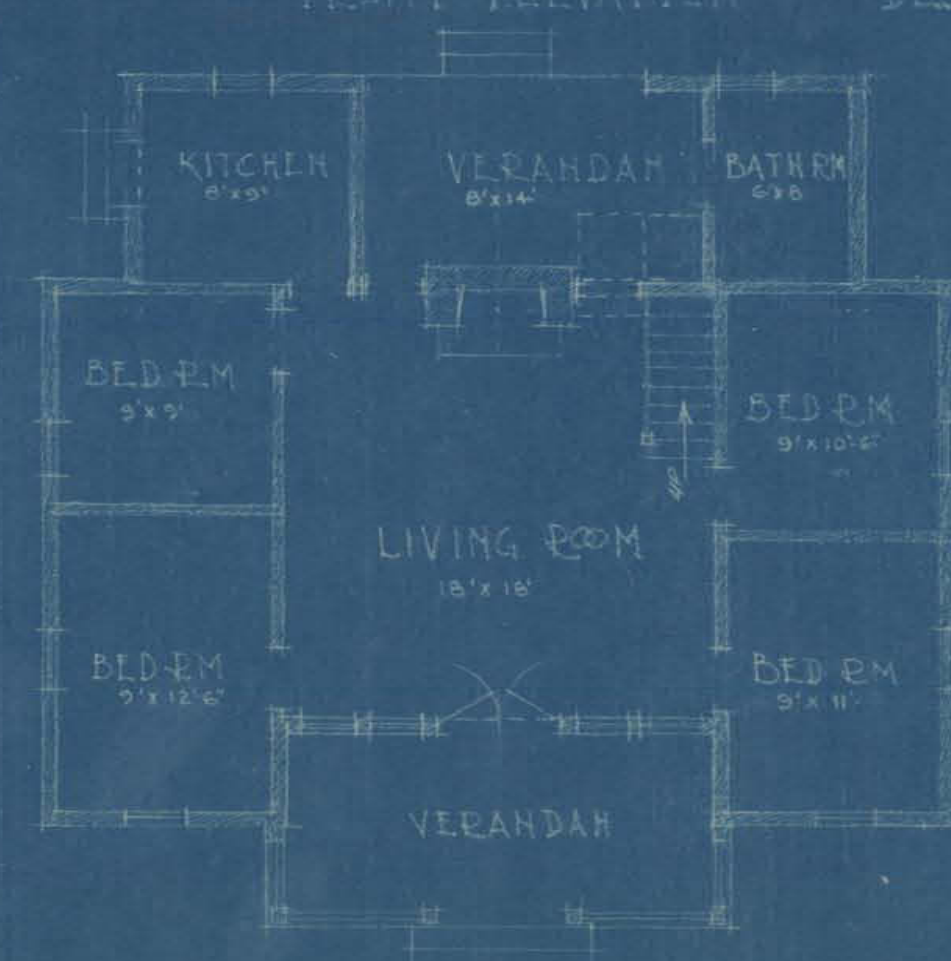

FIRST FLOOR PLAN DESIGN A
(SECOND FLOOR HAS BEDROOMS OVER LIVING ROOM)

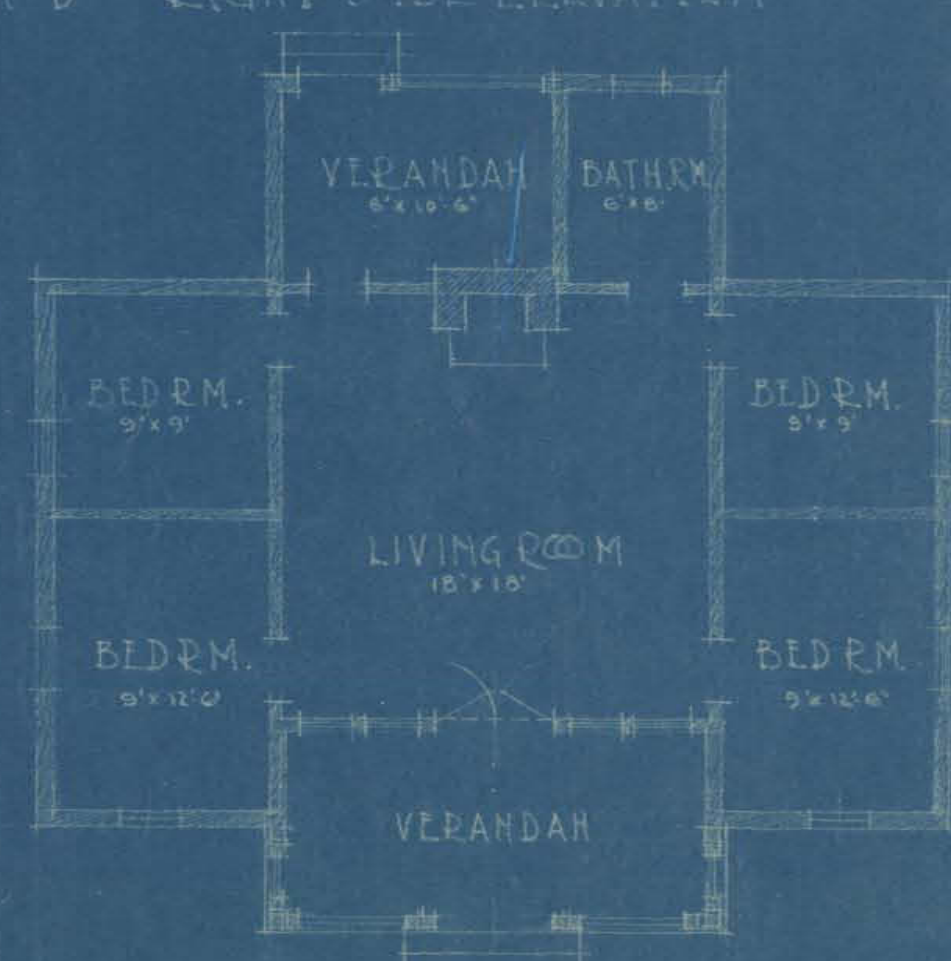

PLAN DESIGN C & D



Minnesota Historical Society

Copyright in this digital version belongs to the Minnesota Historical Society and its content may not be copied without the copyright holder's express written permission. Users may print, download, link to, or email content, however, for individual use.

To request permission for commercial or educational use, please contact the Minnesota Historical Society.



www.mnhs.org