


MENS BUILDING

ACCOMMODATIONS FOR 42

SCALE 1/8" = 1'-0"

FIRST FLOOR


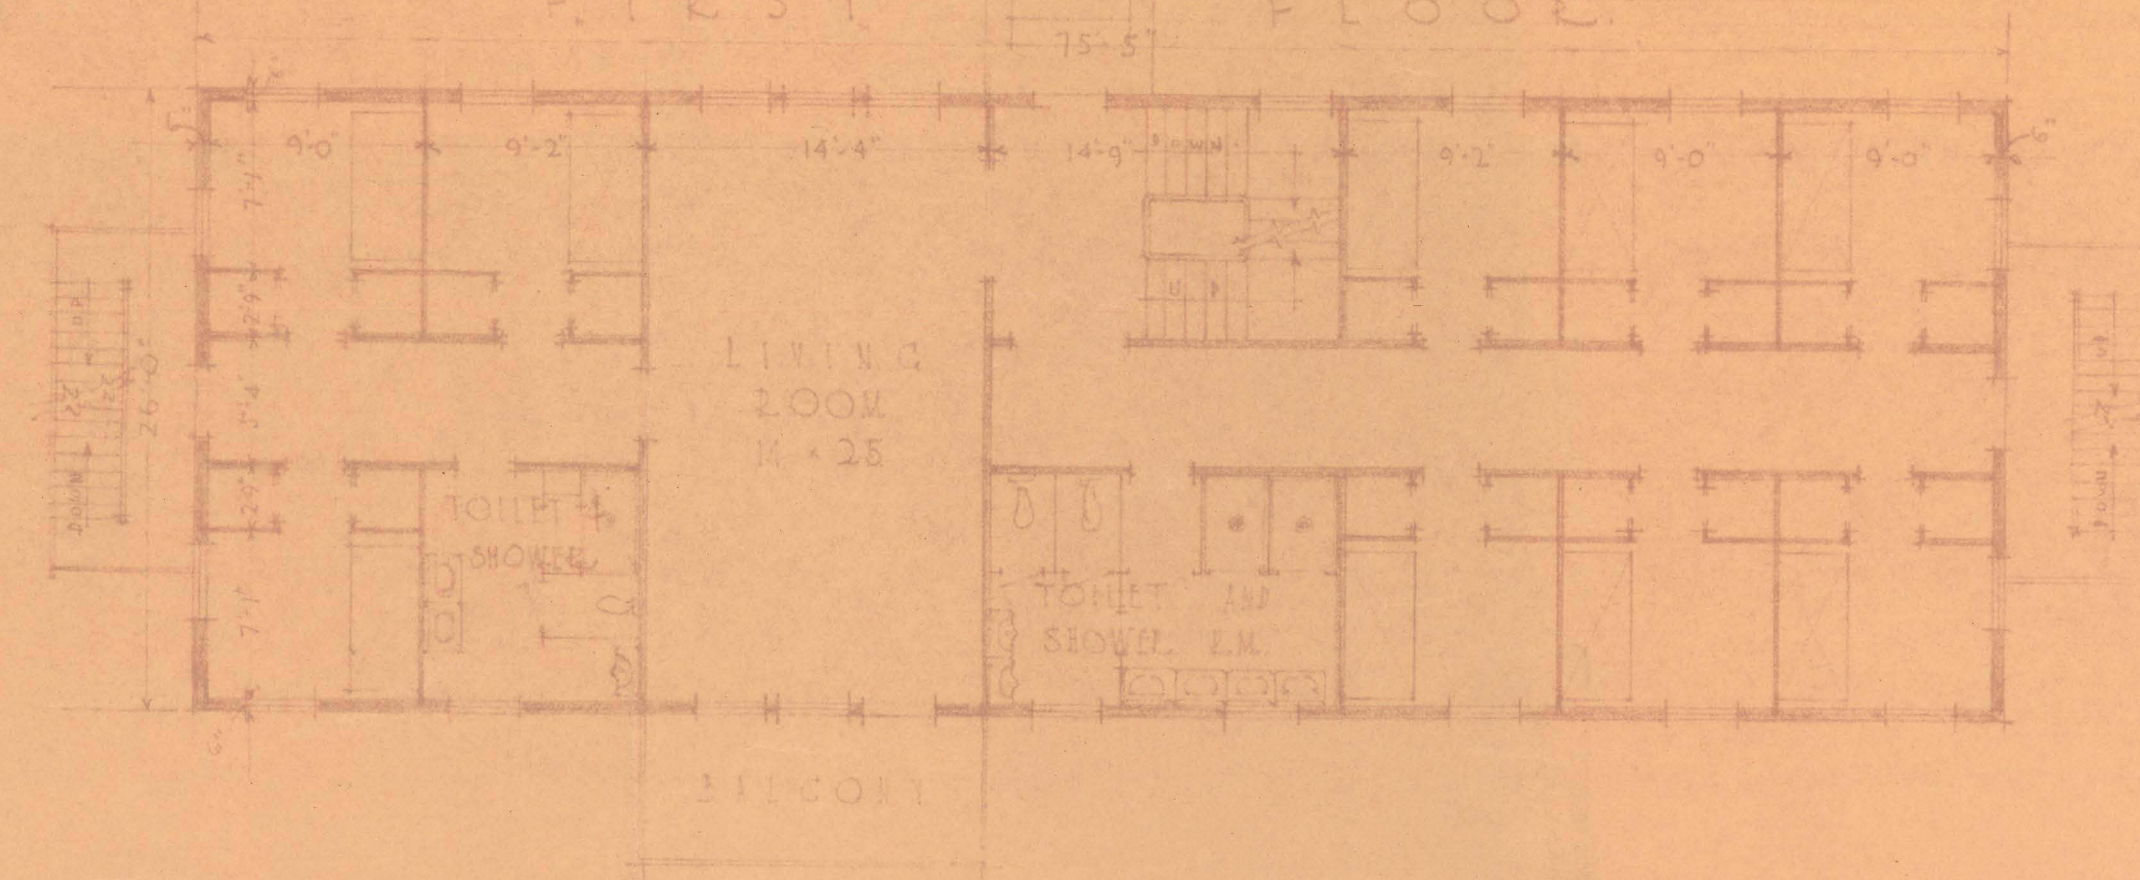


CUBAGE CALCULATIONS -

MENS BUILDING -
7540' x 26' = 50.5' x 26' = 59805 CU FT

WOMENS BUILDING -
109' x 26' = 2846' x 26' = 97798 CU FT
+ STAIR WELL = 1000 " " = 98798 " "

SECOND FLOOR

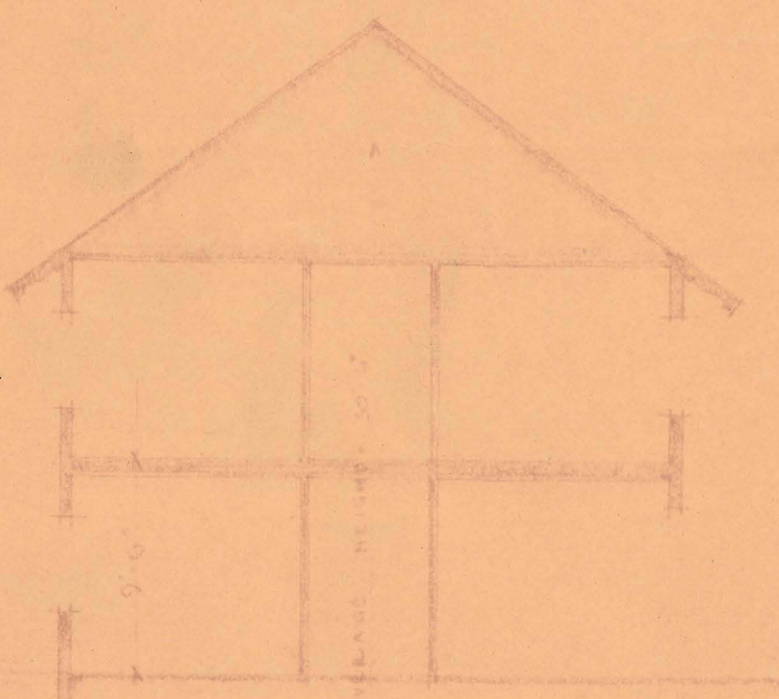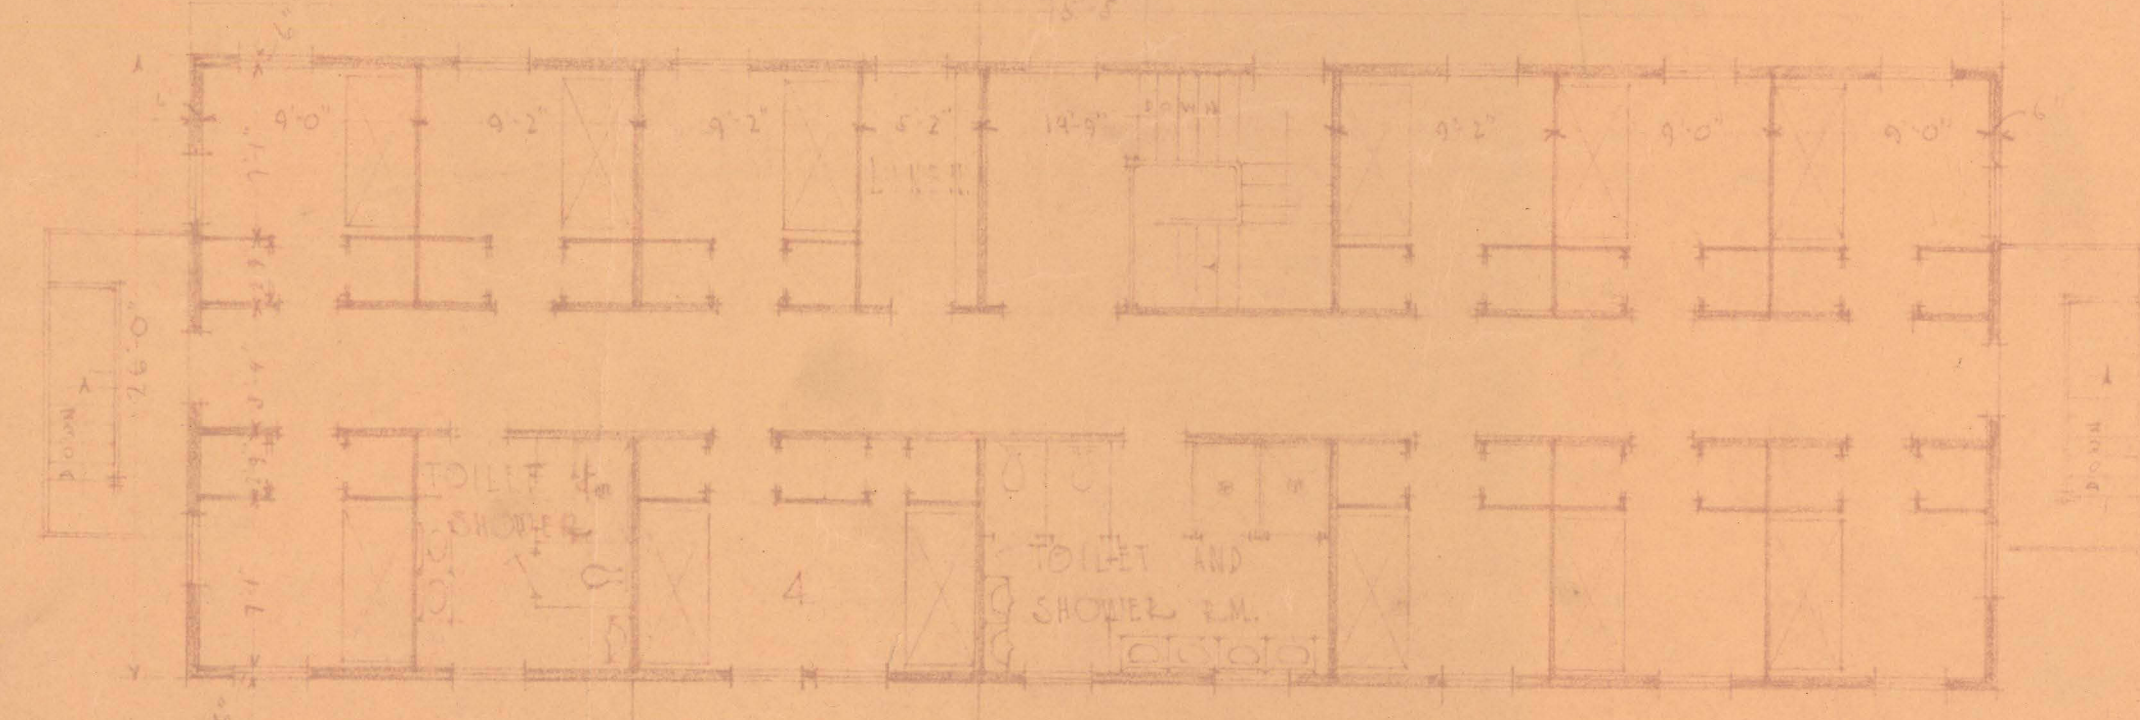


TYPICAL SECTION
MENS BUILDING -
1/8" = 1'-0"

WOMENS BUILDING



ACCOMMODATIONS FOR 88

SCALE 1/8" = 1'-0"

FIRST FLOOR

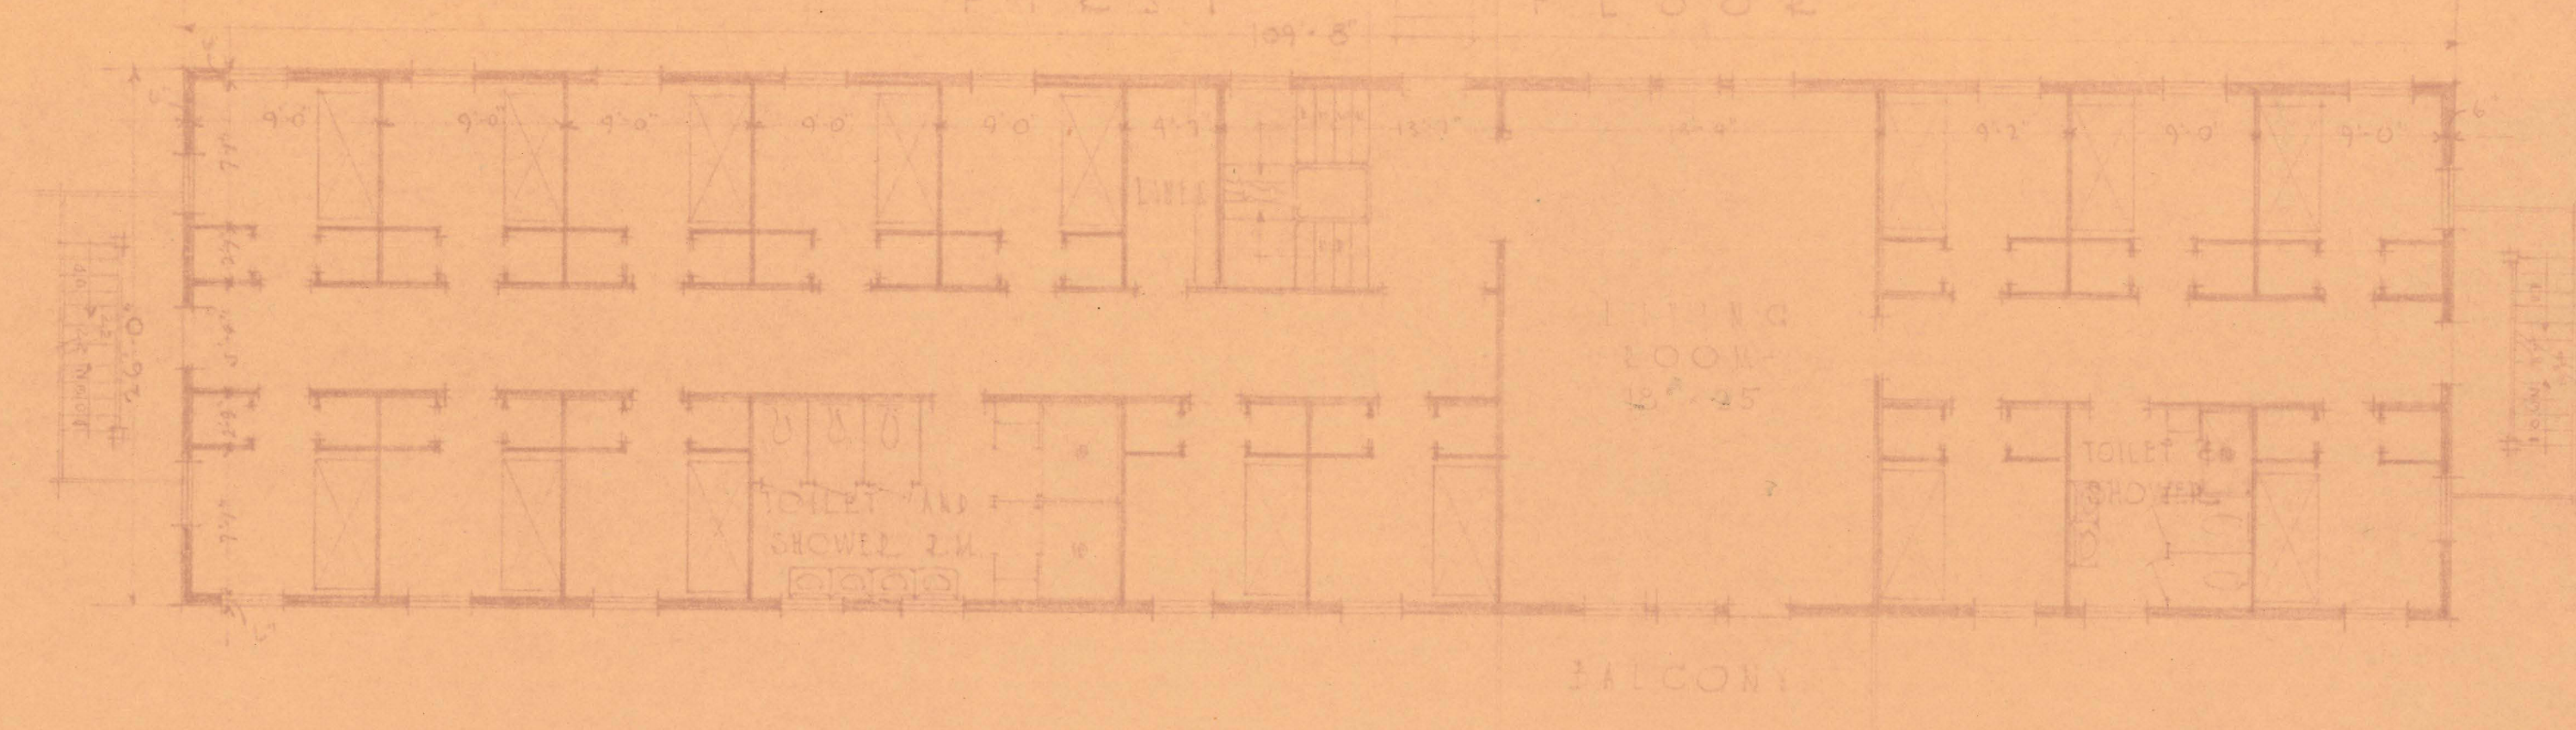


SECOND FLOOR

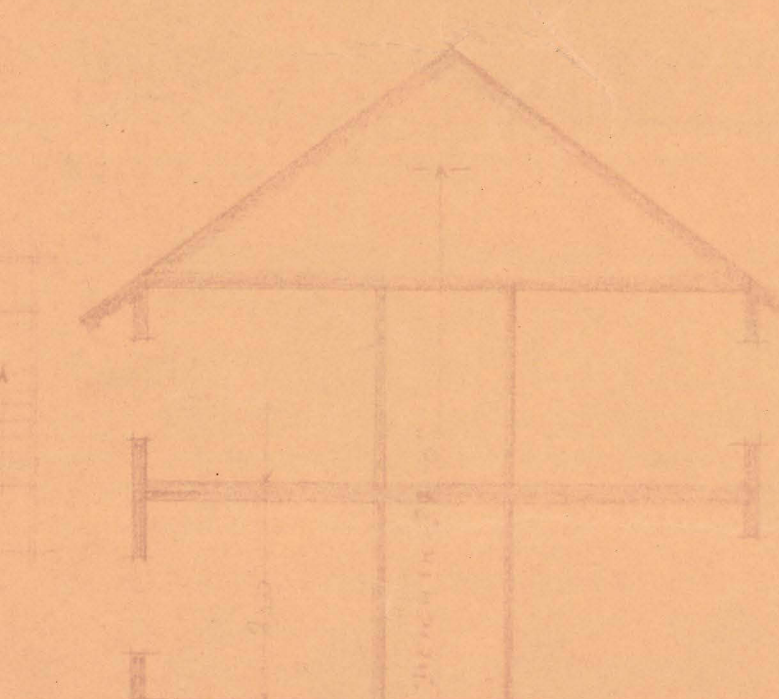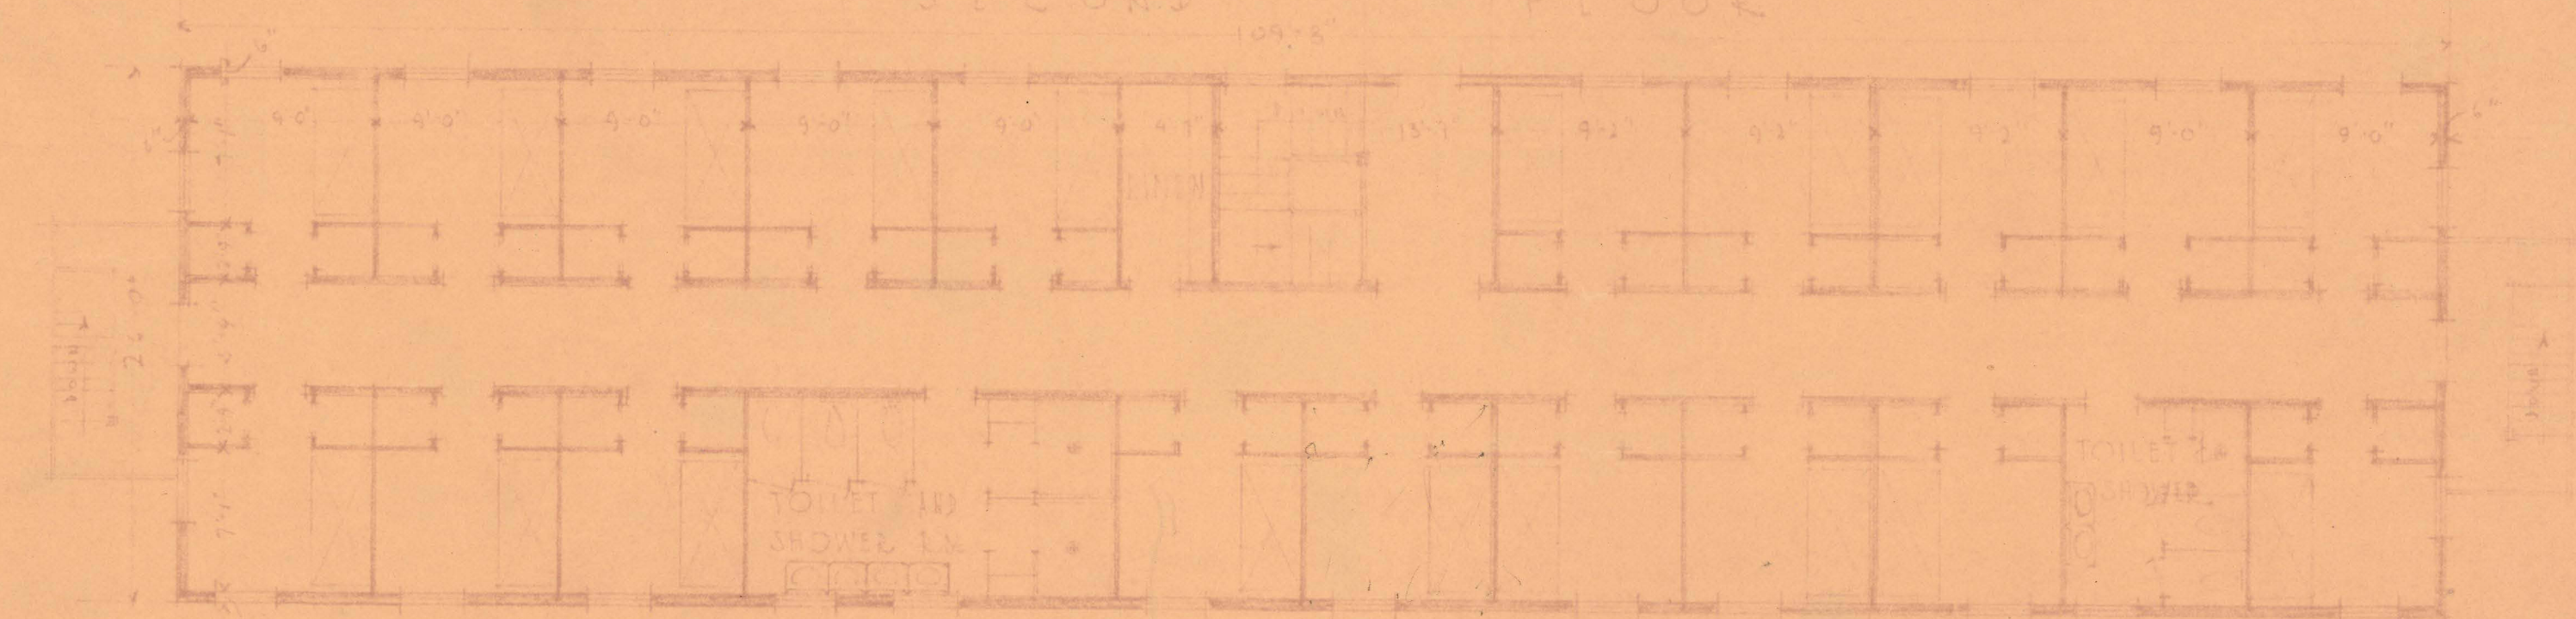

TYPICAL SECTION
WOMENS BUILDING -
1/8" = 1'-0"

GROUND FLOOR

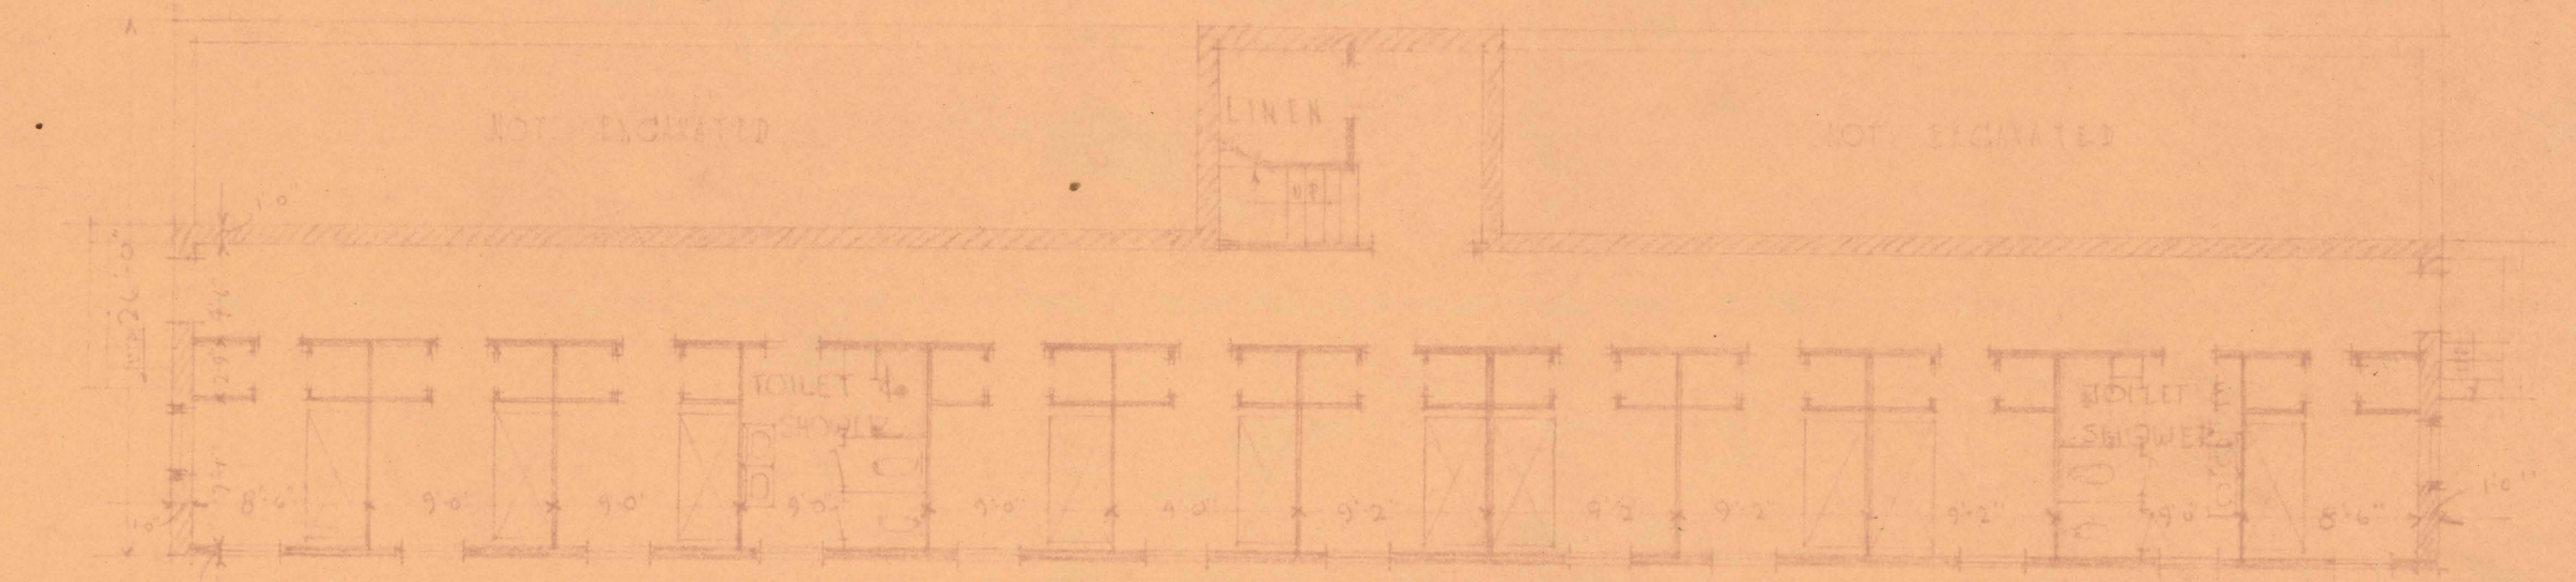

QUARTERS FOR EMPLOYEES

PRELIMINARY STUDIES

PRINCE OF WALES HOTEL

WATERTON LAKES PARK

ALBERTA CANADA

FOR GREAT NORTHERN R.R.

TOTAL LINE & PLAN INC. ENGINEERS & ARCHTS. ST. PAUL

DRAWING NO. COMMISSION 1479 1479 9-8-21

SCALE 1/8" = 1'-0"



Minnesota Historical Society

Copyright in this digital version belongs to the Minnesota Historical Society and its content may not be copied without the copyright holder's express written permission. Users may print, download, link to, or email content, however, for individual use.

To request permission for commercial or educational use, please contact the Minnesota Historical Society.



www.mnhs.org