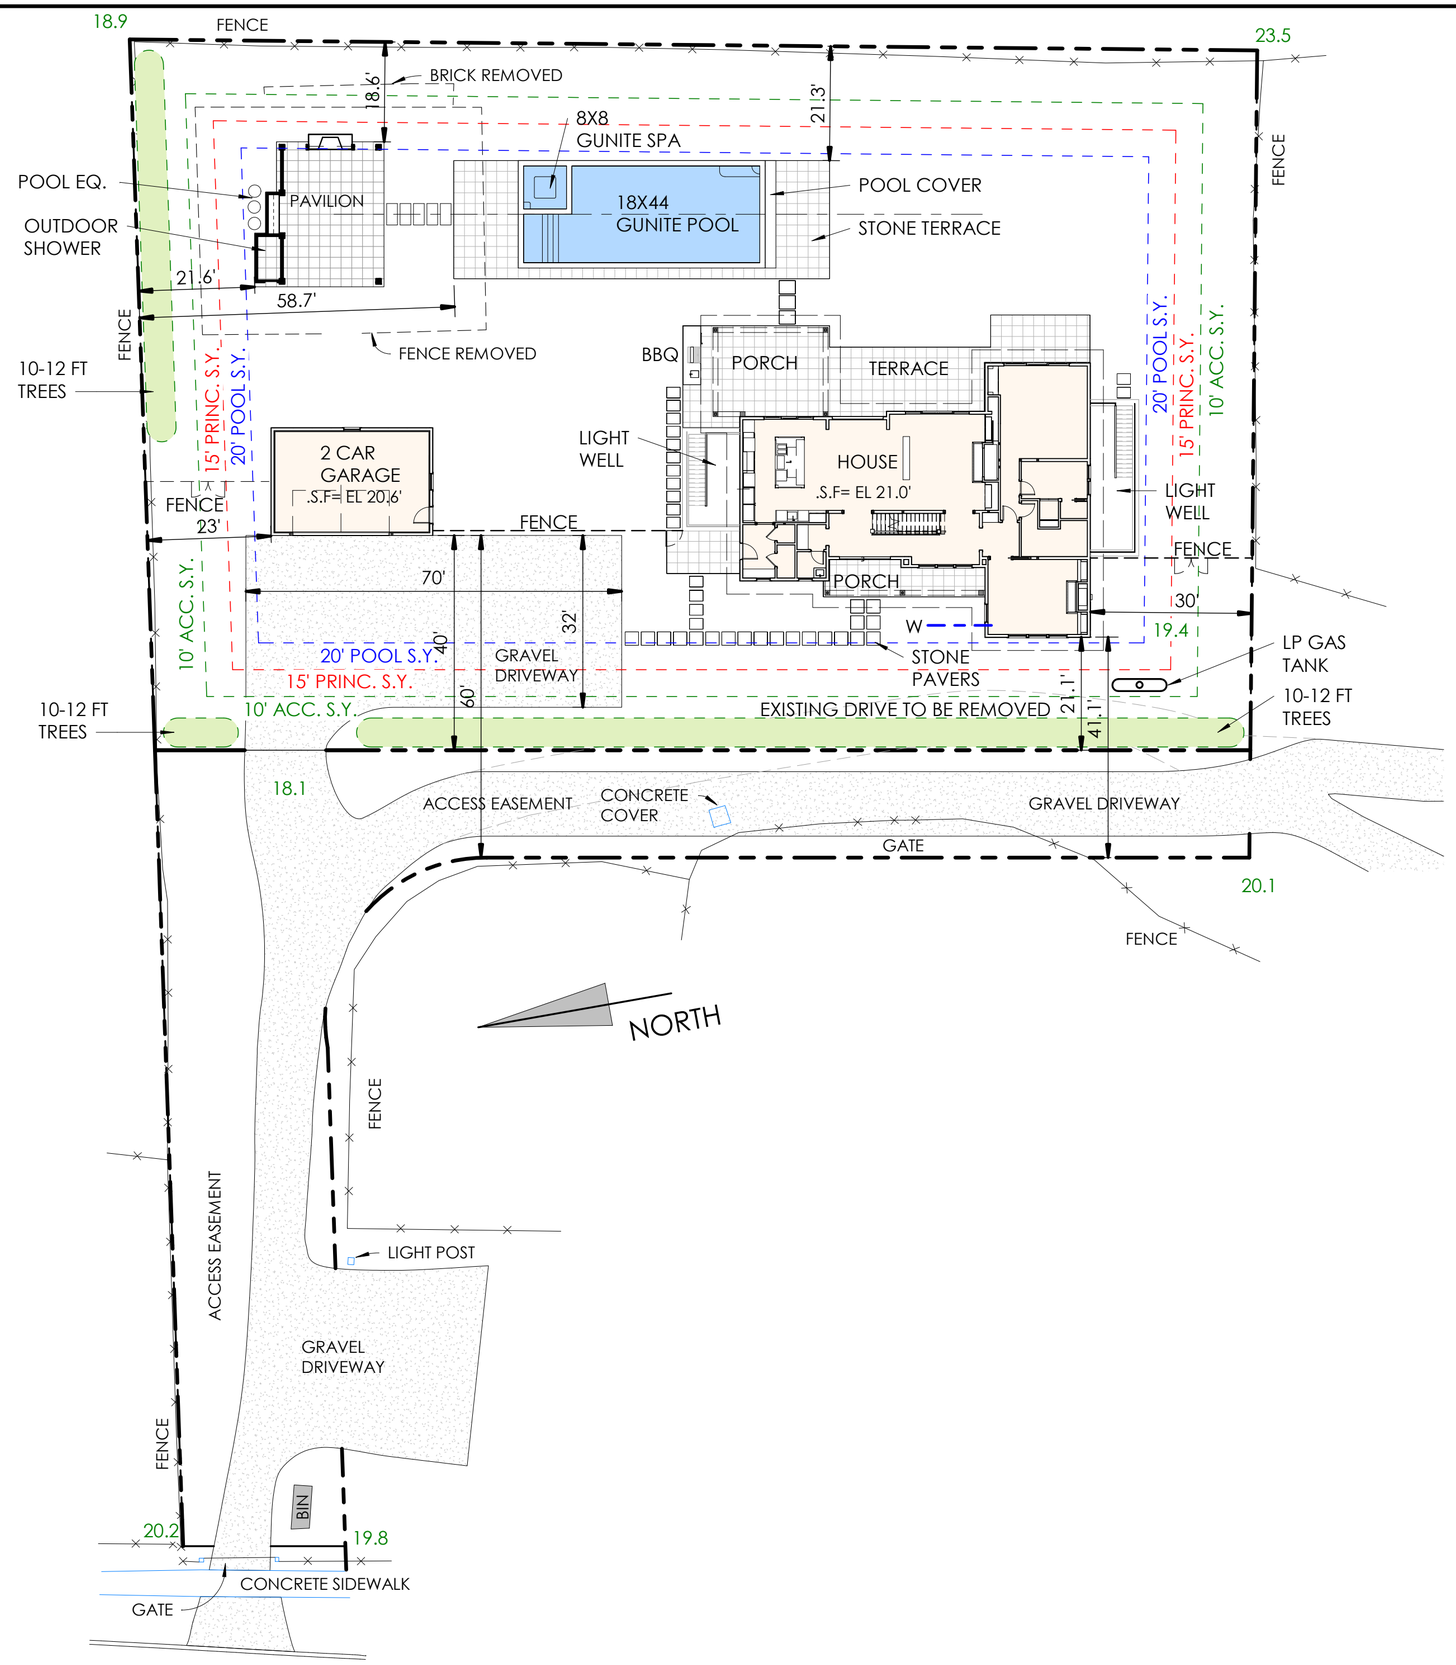

SITE PLAN

1" = 20'-0"

SPRINGS FIREPLACE ROAD

10 SPRINGS- FIREPLACE ROAD

THOMAS H HEINE ARCHITECT, PC 02/27/25 REV-03/12/25