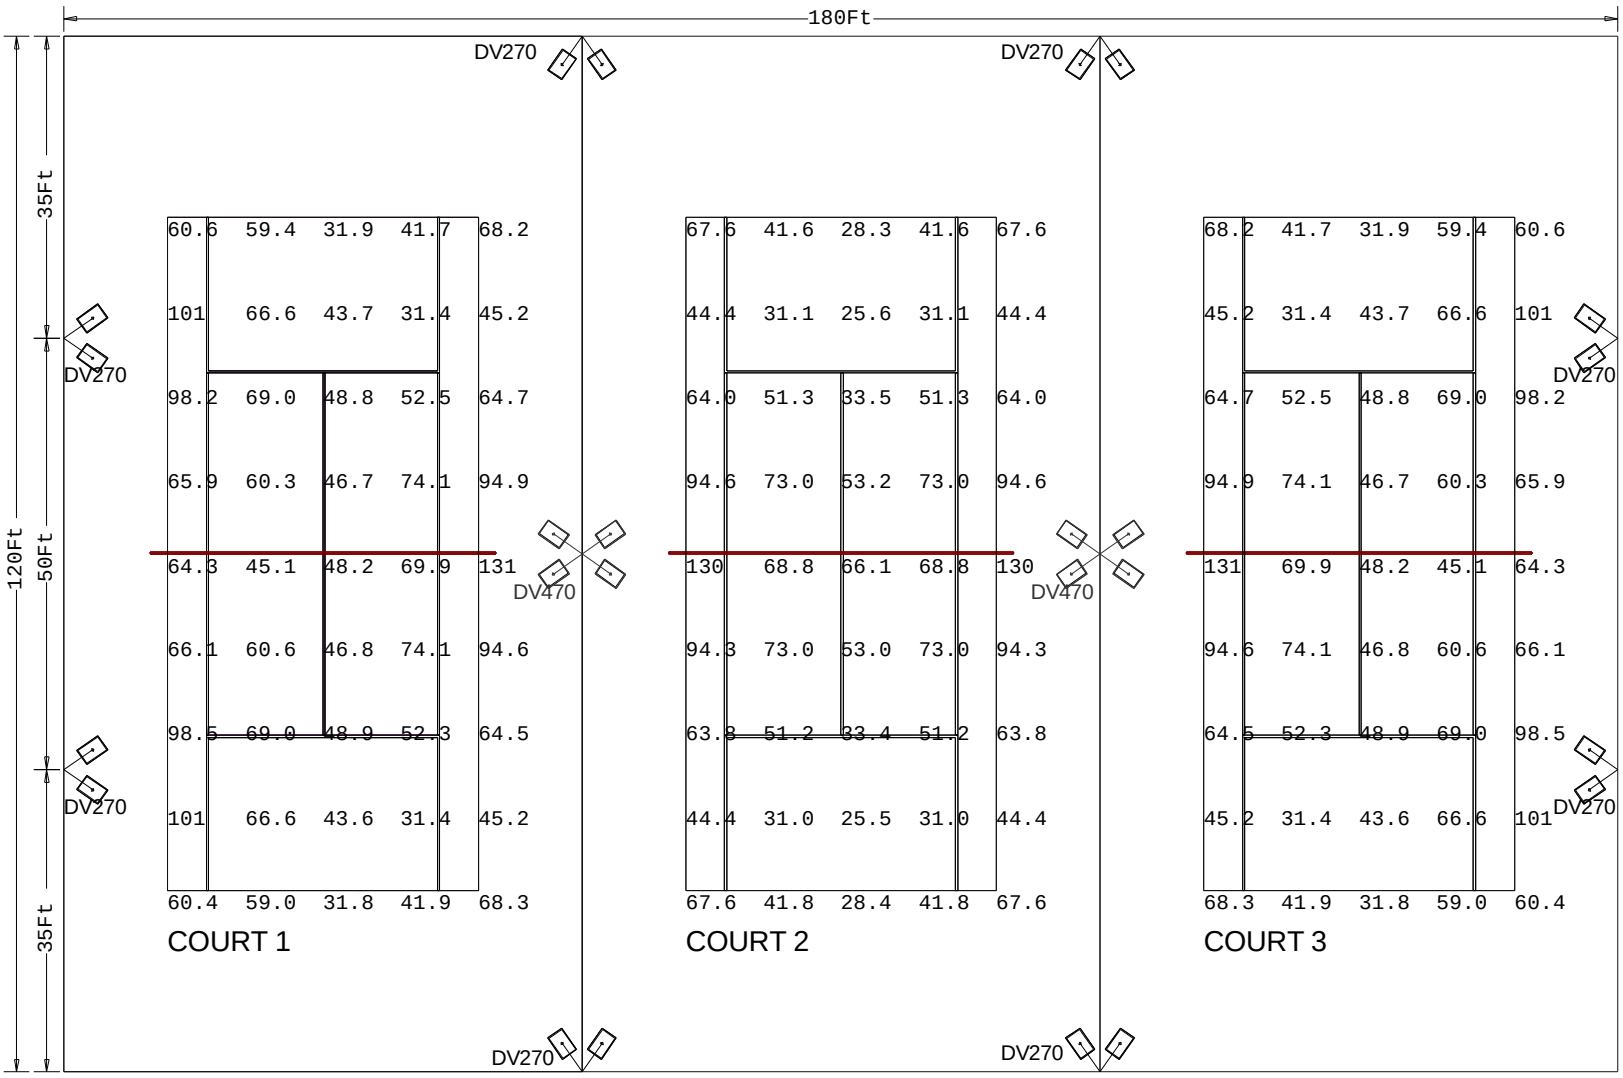

Luminaire Schedule						
Symbol	Qty	Label	Arrangement	Lumens	LLF	Description
	8	DV270	DV270	107800	1.000	DCLB3GP1 - 1000W MH CENTER COURT SERIES FIXT
	2	DV470	DV470	107800	1.000	DCLB3GP1 - 1000W MH CENTER COURT SERIES FIXT

Calculation Summary						
Label	Units	Avg	Max	Min	Avg/Min	Max/Min
COURT 1	Fc	62.39	131	31.4	1.99	4.18
COURT 2	Fc	58.11	130	25.5	2.28	5.11
COURT 3	Fc	62.39	131	31.4	1.99	4.18

Notes:
1. Calculation 3' AFG.
triple120x120 10p 24-1000f 22afg

Luminaire Location Summary			
Label	LumNo	Z	Tilt
DV270	82	22	0
DV270	74	22	0
DV270	87	22	0
DV270	88	22	0
DV470	89	22	0
DV470	90	22	0
DV270	84	22	0
DV270	72	22	0
DV270	86	22	0
DV270	83	22	0