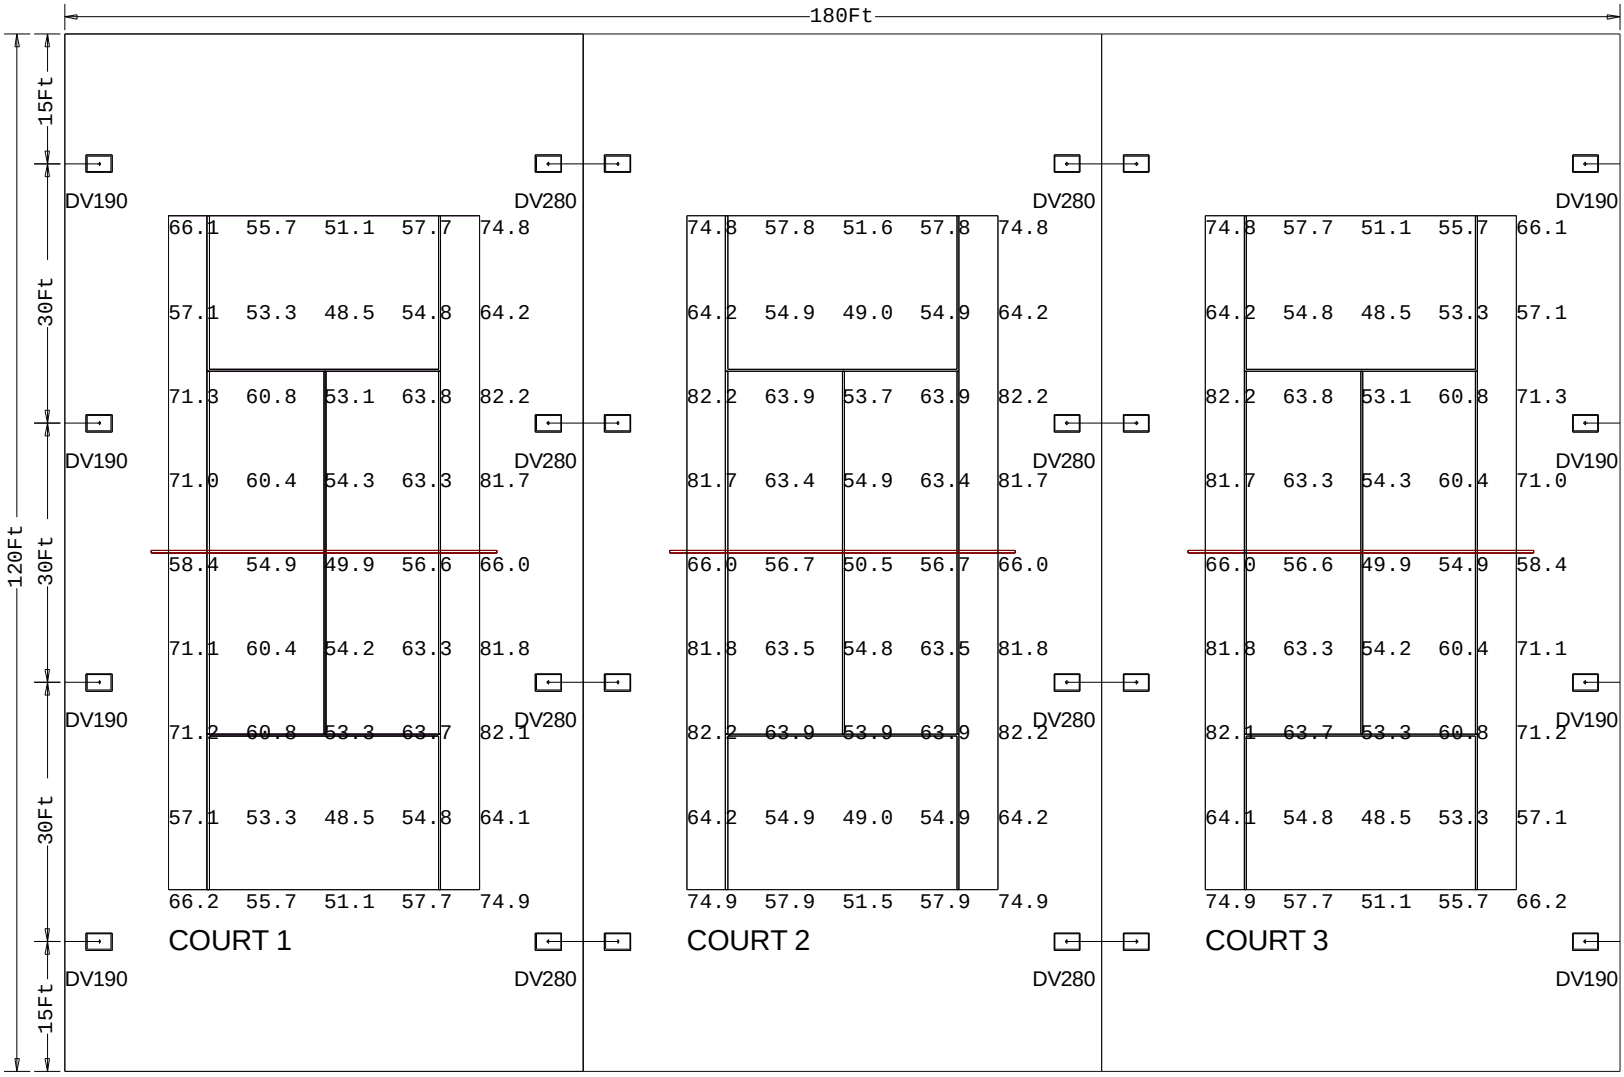

Luminaire Schedule						
Symbol	Qty	Label	Arrangement	Lumens	LLF	Description
	8	DV190	SINGLE	107800	1.000	DCLB3GP1 - 1000W MH CENTER COURT SERIES FIXT
	8	DV280	BACK-BACK	107800	1.000	DCLB3GP1 - 1000W MH CENTER COURT SERIES FIXT

Calculation Summary						
Label	Units	Avg	Max	Min	Avg/Min	Max/Min
COURT 1	Fc	61.70	82.2	48.5	1.27	1.69
COURT 2	Fc	64.15	82.2	49.0	1.31	1.68
COURT 3	Fc	61.70	82.2	48.5	1.27	1.69

Notes:
1. Calculation 3' AFG.
triple120x120 16p 24-1000f 22afg

Luminaire Location Summary			
Label	LumNo	Z	Tilt
DV280	89	22	0
DV280	90	22	0
DV190	88	22	0
DV190	74	22	0
DV280	91	22	0
DV280	92	22	0
DV190	87	22	0
DV190	82	22	0
DV190	96	22	0
DV280	93	22	0
DV280	94	22	0
DV190	95	22	0
DV190	97	22	0
DV280	98	22	0
DV280	99	22	0
DV190	100	22	0