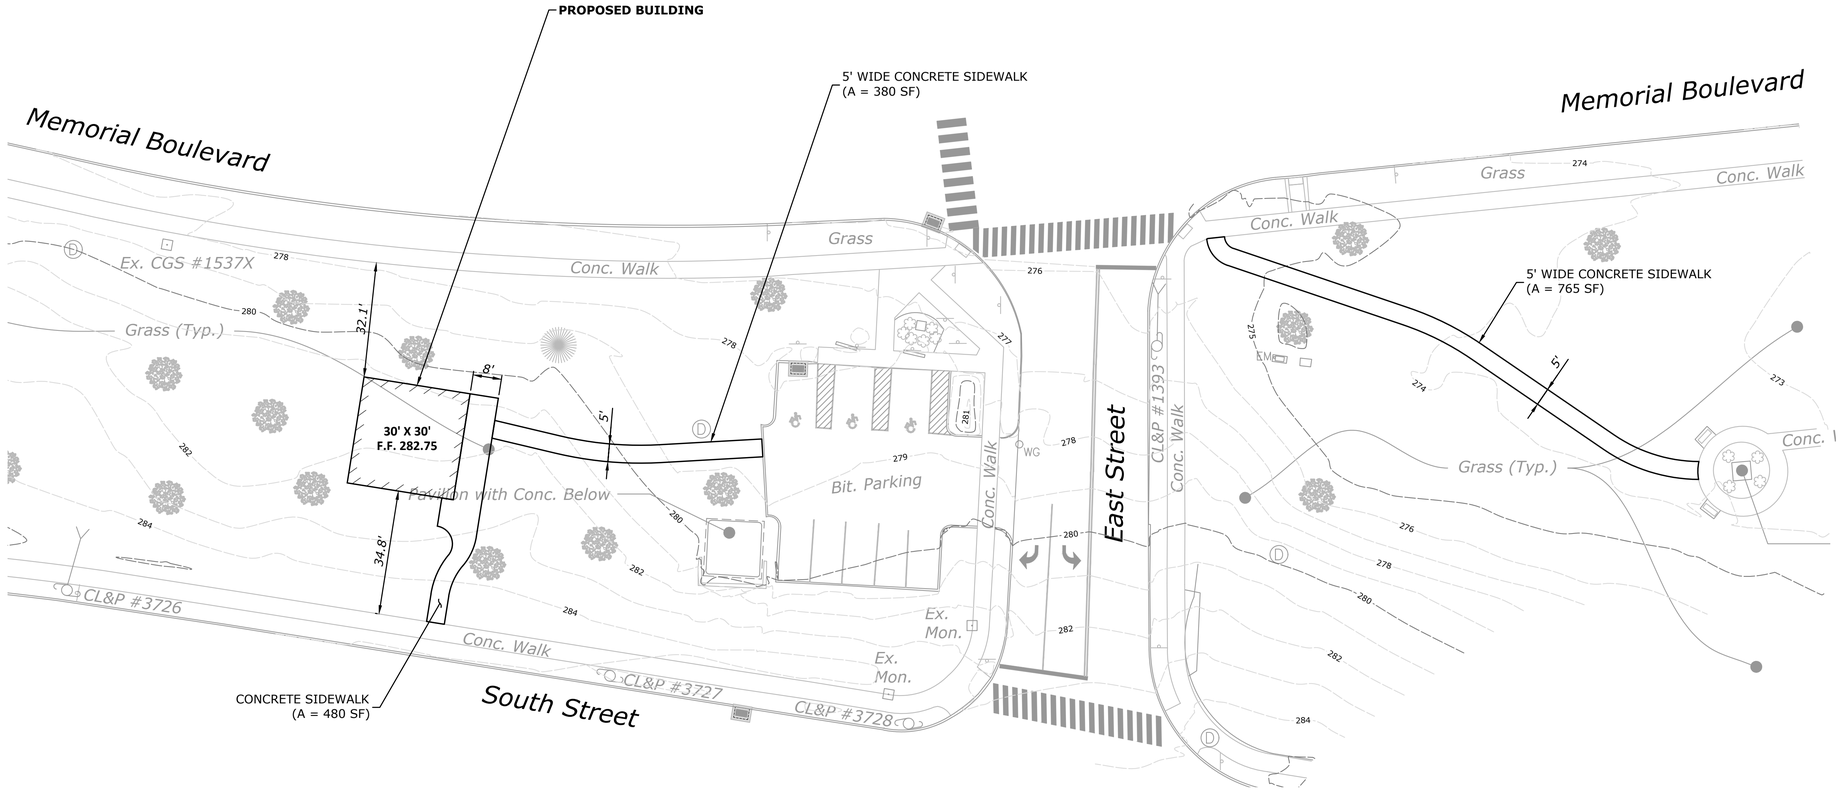

PLAN VIEW 1
SCALE: 1" = 20'

Bristol CONNECTICUT Public Works

PREPARED BY:
City of Bristol
Department of Public Works
111 North Main Street
Bristol, Connecticut 06010
Tel. 860-584-6125
Fax. 860-584-3838

NO.	DATE	COMMENTS:

DESIGN BY: WRS
DRAFTED BY: WRS
CHECKED BY: WRS
SCALE: 1" = 20'
DATE: 03/25/24
PROJECT No.:

DRAWING NUMBER:

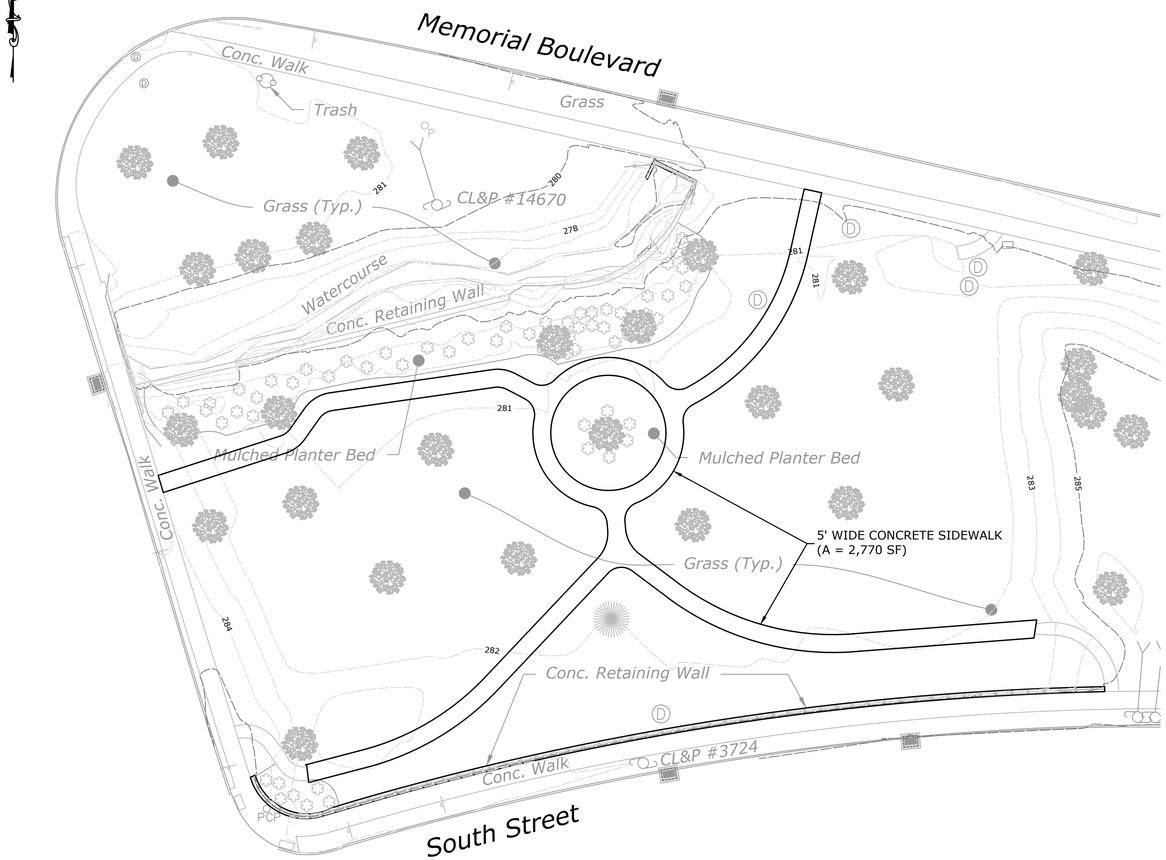

PLAN VIEW 2

SCALE: 1" = 20'

PREPARED BY:

City of Bristol
Department of Public Works
111 North Main Street
Bristol, Connecticut 06010
Tel. 860-584-6125
Fax. 860-584-3838

No.	DATE	COMMENTS:

DESIGN BY: WRS
DRAFTED BY: WRS
CHECKED BY: WRS
SCALE: 1" = 20'
DATE: 03/25/24
PROJECT No.:

DRAWING NUMBER:

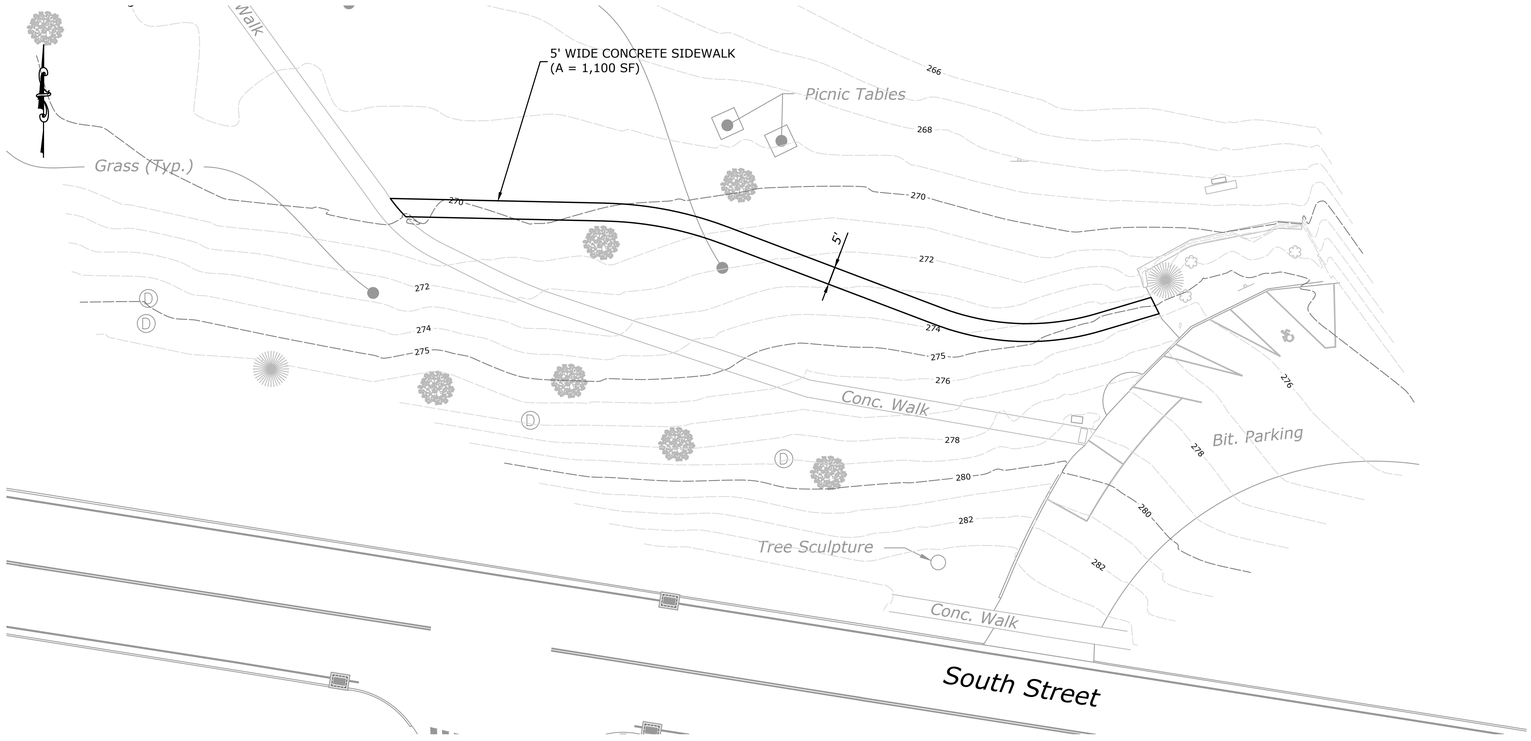

PLAN VIEW 3
SCALE: 1" = 20'

PREPARED BY:

City of Bristol
Department of Public Works
111 North Main Street
Bristol, Connecticut 06010
Tel. 860-584-6125
Fax. 860-584-3838

NO.	DATE	COMMENTS:

DESIGN BY: WRS
DRAFTED BY: WRS
CHECKED BY: WRS
SCALE: 1" = 20'
DATE: 03/25/24
PROJECT No.:

DRAWING NUMBER: