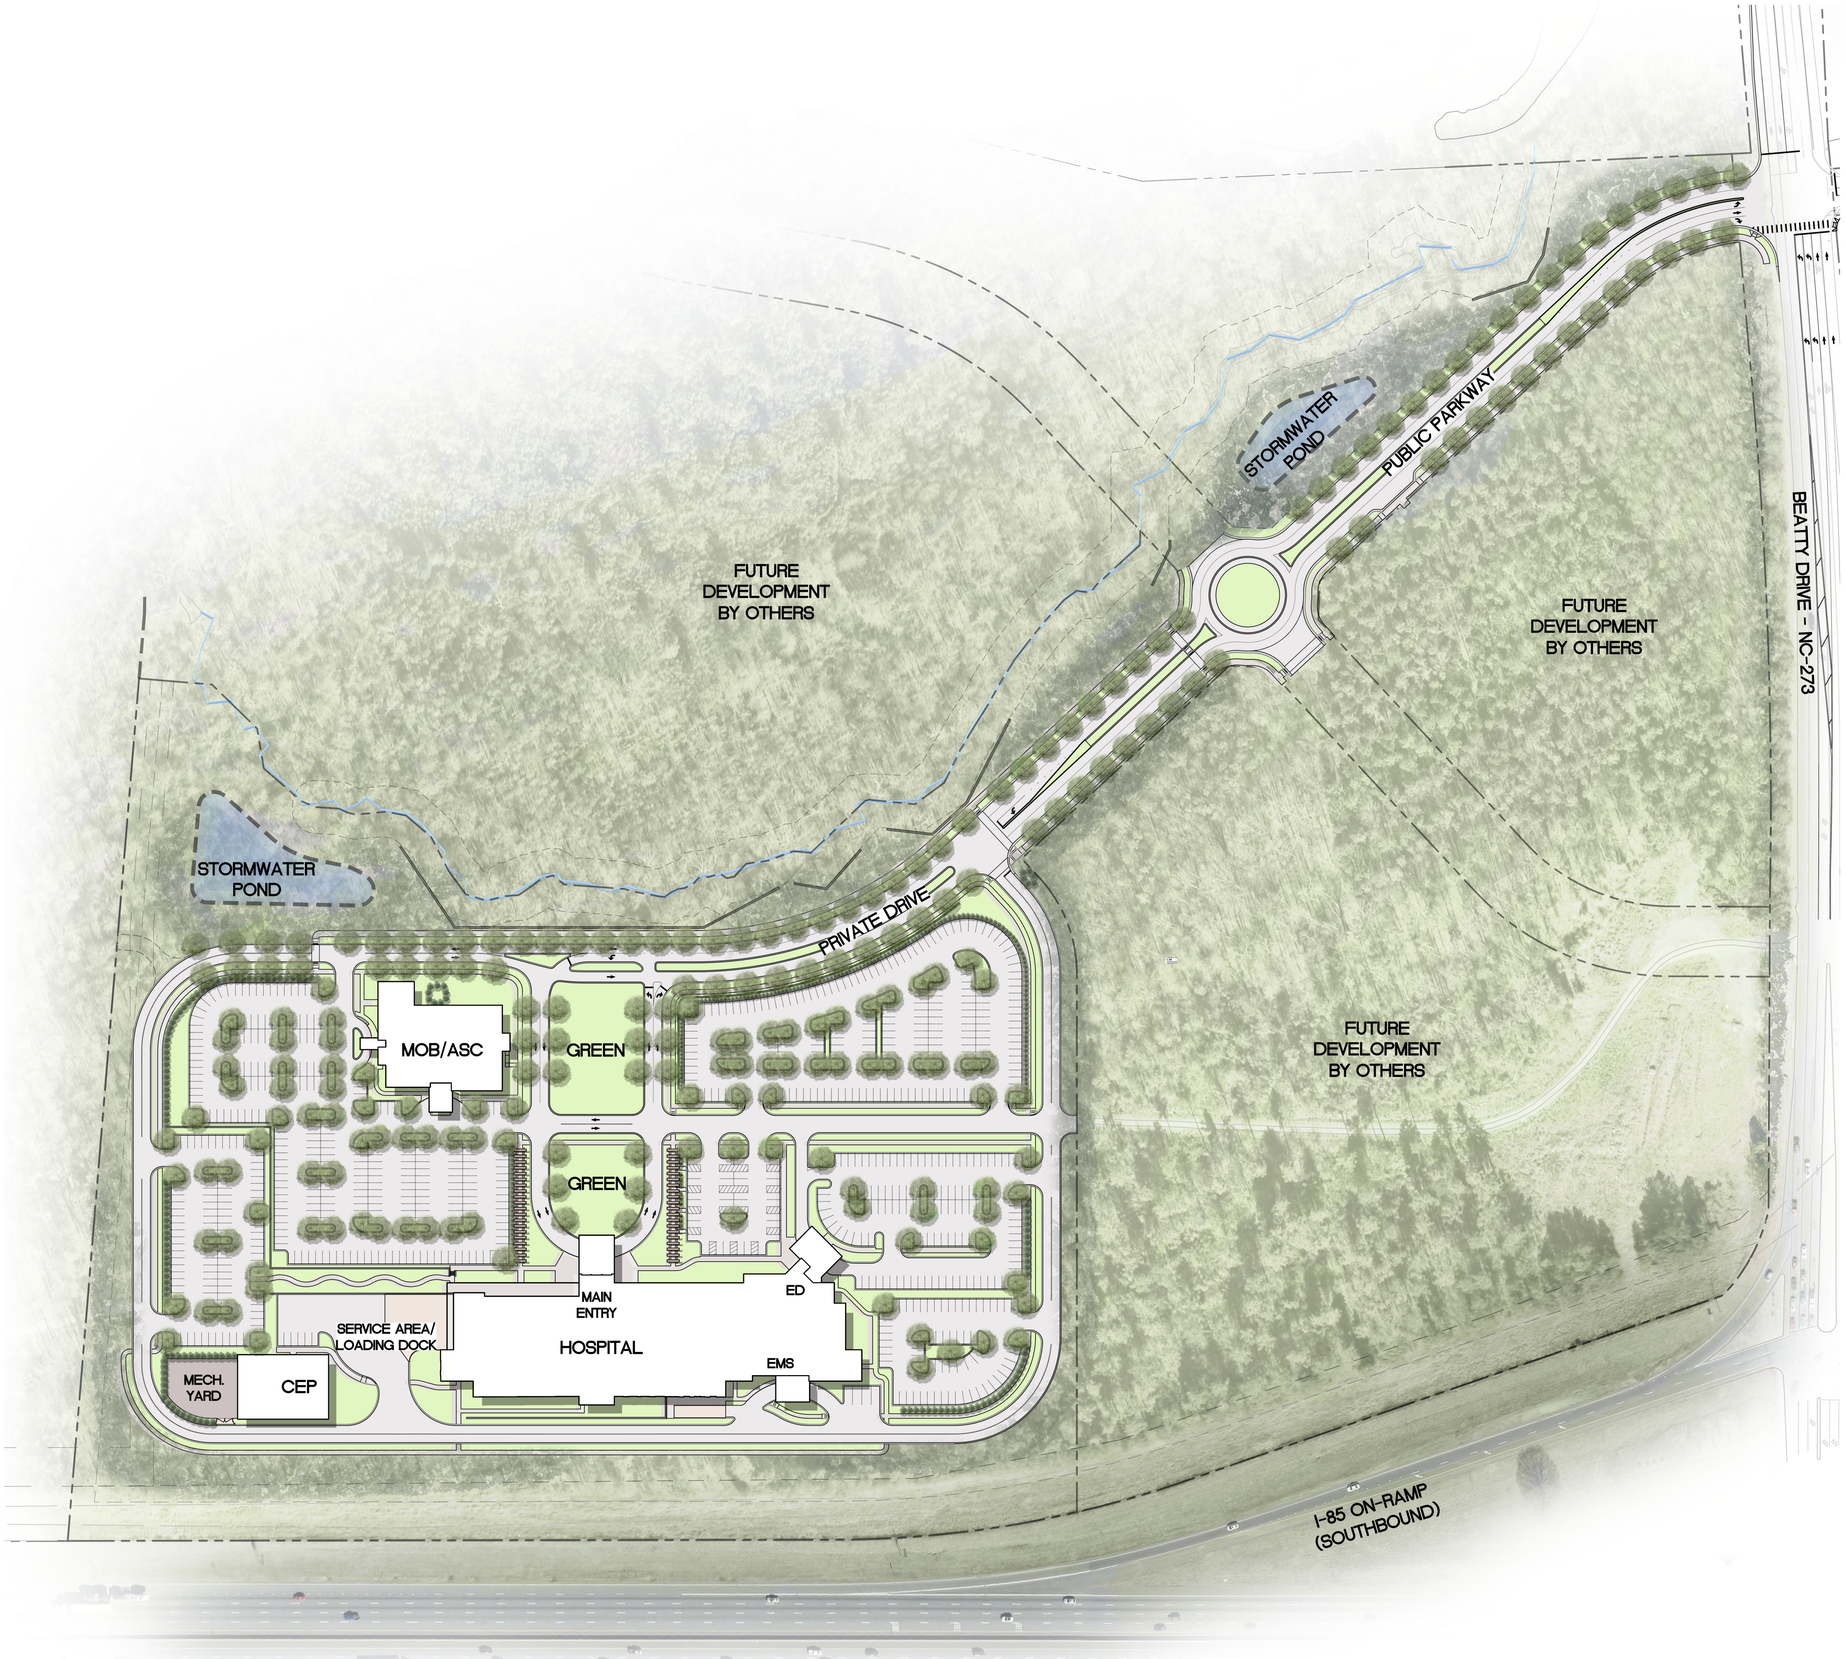

LEGEND

SYMBOL		DETAIL
	PROPOSED REQUIRED TREE	-/-
	PROPOSED REQUIRED SHRUBS	-/-

ColeJenest & Stone

Shaping the Environment
Realizing the Possibilities

Land Planning
+
Landscape Architecture
+
Civil Engineering
+
Urban Design

200 South Tryon Street, Suite 1400
Charlotte, North Carolina 28202

p+ 704 376 1555 f+ 704 376 7851
url+ www.colejenestdstone.com

CaroMont Health

2525 Court Drive
Gastonia
North Carolina 28054

CAROMONT REGIONAL MEDICAL CENTER - BELMONT

Belmont
North Carolina 28284

ILLUSTRATIVE LANDSCAPE PLAN

Project No.
4643

Issued
7/10/20

SCHEMATIC DRAWINGS

Revised

PRELIMINARY
NOT FOR CONSTRUCTION

SCALE: 1"=80'
0 40' 80' 160'

N

C-200

The drawings, the project manual and the design shown theron are instruments of ColeJenest & Stone, P.A.. The reproduction or unauthorized use of the documents without consent of ColeJenest & Stone, P.A. is prohibited.

ColeJenest & Stone, P.A. 2020 ©