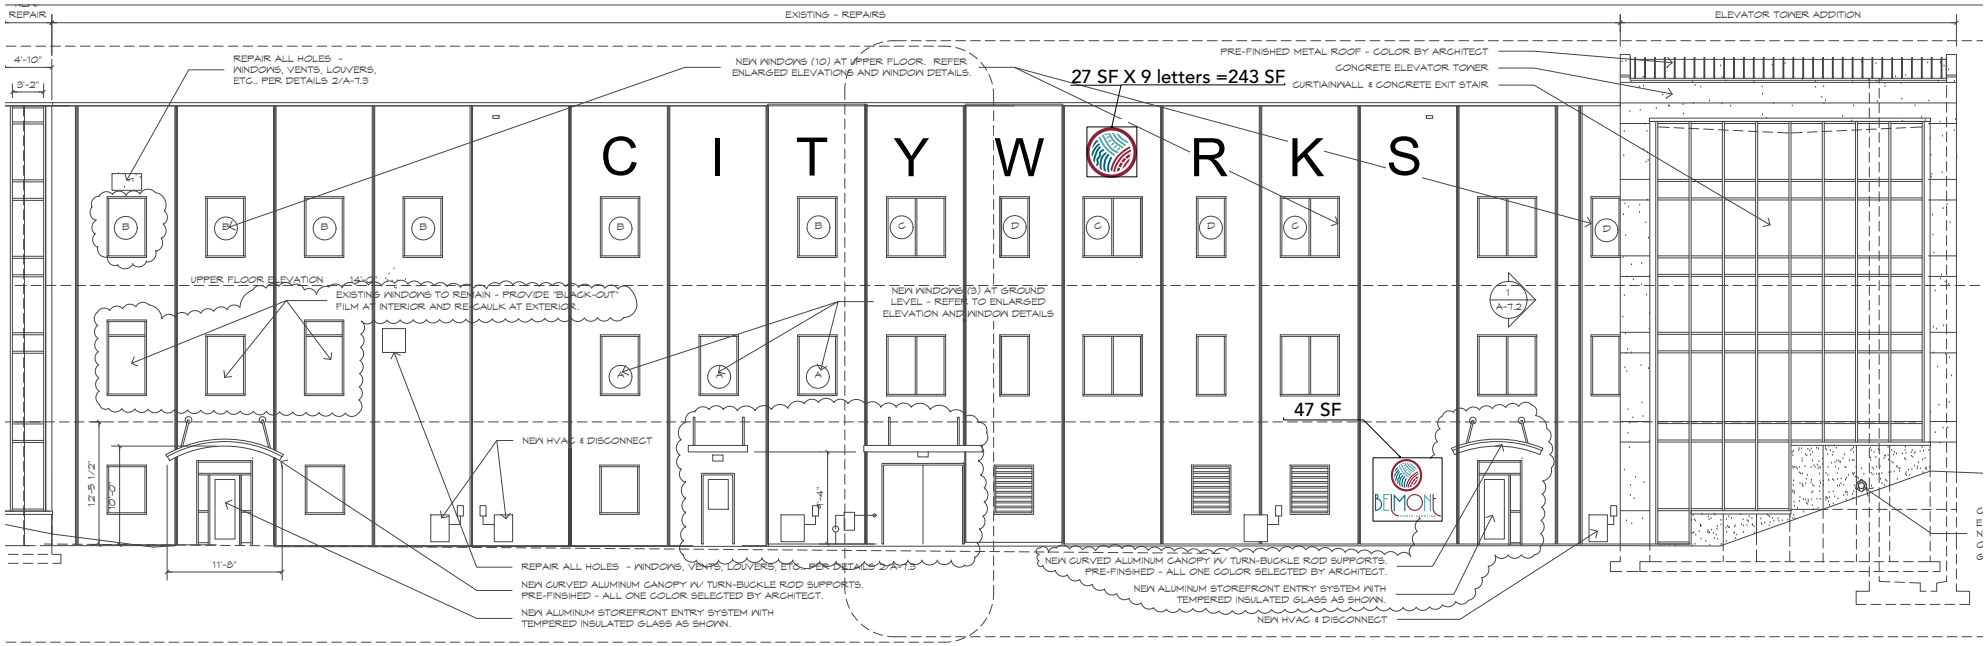

2 / A-7 OVERALL FRONT ELEVATION

SCALE: 1/8" = 1'-0"

Belmont Cityworks Exterior Building Sign

Study for Proportion and Size Only

9.1.20

MOSAIC CIVIC STUDIO