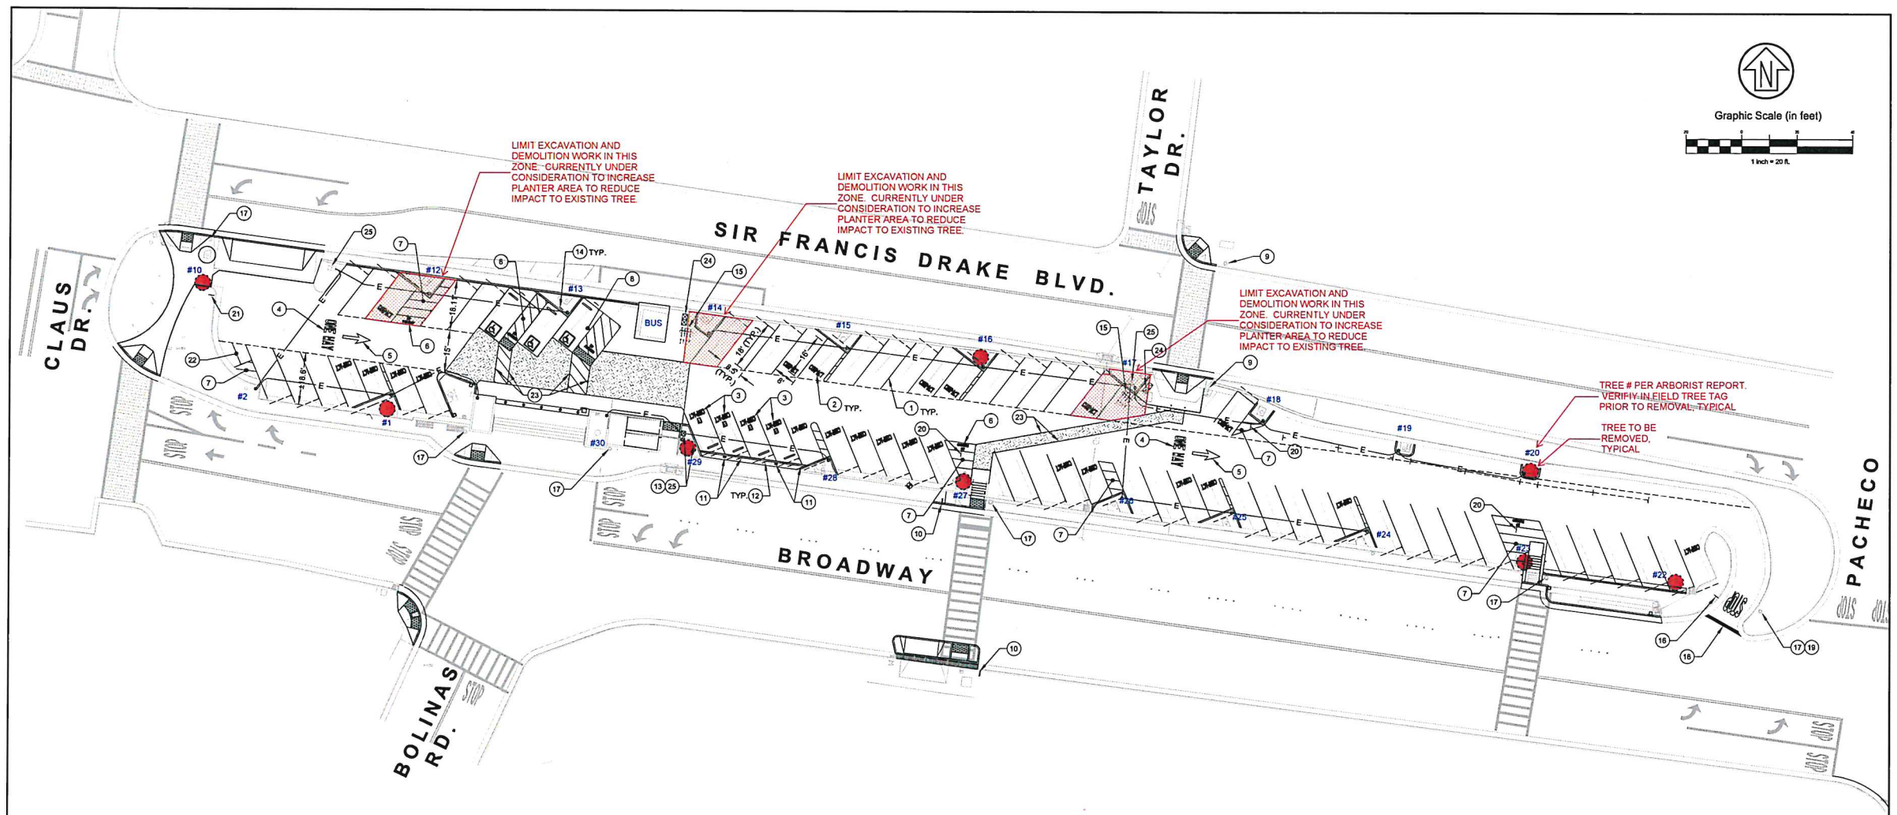

STRIPING NOTES

1. ALL PARKING LOT STRIPING SHALL BE WHITE LATEX PAINT (2 COATS), UNLESS NOTED OTHERWISE.
2. ALL SIGNING AND STRIPING SHALL CONFORM TO CURRENT CALTRANS STANDARD SPECIFICATIONS.
3. ALL SIGNS & PAVEMENT MARKINGS TO BE INSTALLED IN ACCORDANCE WITH CALTRANS SPECS.
4. ADDITIONAL SIGNS SHALL BE POSTED IN A CONSPICUOUS PLACE AT EACH ENTRANCE TO OFF-STREET PARKING. THE SIGN SHALL NOT BE LESS THAN 17"x22" IN SIZE AND LETTERING NOT LESS THAN 1" HEIGHT WHICH STATES "UNAUTHORIZED VEHICLES PARKED IN DESIGNATED ACCESSIBLE SPACES NOT DISPLAYING DISTINGUISHING PLACARDS OR LICENSE PLATES ISSUED FOR PERSONS WITH DISABILITIES MAY BE TOWED AT OWNER'S EXPENSE. TOWED VEHICLES MAY BE RECLAIMED BY TELEPHONING THE TOWN OF FAIRFAX POLICE DEPARTMENT AT (415) 453-5330.
5. HANDICAP STALLS SHALL BE PER TITLE 24 REQUIREMENTS AND LOCAL ORDINANCES.

LEGEND

- STAMPED ASPHALT, HERRINGBONE PATTERN PAINTED BRICK RED
- DETECTABLE WARNING DOMES, SEE DETAIL 9 ON SHEET C6.0
- E — UNDERGROUND ELECTRICAL
- 110 VOLT DUPLEX ELECTRICAL OUTLET WITHIN WEATHERPROOF IN GROUND BOX FOR TREE LIGHTS (18 EA.)

KEYNOTES

1. 4" WHITE PAINTED PARKING STALL STRIPING
2. "COMPACT" 12" HIGH LETTERING PAINTED WHITE PER CALTRANS STD. PLAN A24D LOCATED CENTERED AT REAR OF PARKING STALL
3. "EV COMPACT" 12" HIGH LETTERING PAINTED WHITE PER CALTRANS STD. PLAN A24D LOCATED CENTERED AT REAR OF PARKING STALL
4. "ONE WAY" LETTERING PER CALTRANS STD. PLANS
5. TYPE I (10'-0") ARROW PAINTED WHITE PER CALTRANS STD. PLAN A24A
6. "NO PARKING" 12" HIGH LETTERING PAINTED WHITE PER CALTRANS STD. PLAN A24E LOCATED CENTERED AT REAR OF NO PARKING AREA
7. 4" WHITE STRIPING AT 36° O.C. 45° TO ONE WAY TRAVEL LANE
8. ACCESSIBLE PARKING STALLS. SEE DETAIL 4 ON SHEET C6.0 FOR DIMENSIONS, SIGNING AND STRIPING
9. PEDESTRIAN FLASHER. PROTECT IN PLACE.
10. INSTALL SOLAR POWERED BACK TO BACK RAPID FLASH BEACON AND W8-2 SIGN AT CROSSING. PROVIDE LEDAUDIBLE PUSH BUTTON.
11. RELOCATE (2) EV CHARGING STATIONS, ELECTRICAL CONDUIT TO BE UNDERGROUNDED
12. "EV PARKING ONLY WHILE CHARGING" AND "FOUR HOUR PARKING" SIGNS & POST (4 TOTAL)
13. ELECTRICAL CABINET TO BE RELOCATED, SEE PLAN FOR NEW LOCATION
14. ACCESSIBLE SIGN, SEE DETAIL 7 ON SHEET C6.0
15. 5 LOOP WAVE BIKE RACK
16. REMOVE EXISTING SIGN AND INSTALL STOP SIGN (R1-1) & DO NOT ENTER SIGN (RS-1) ON BACK
17. PROTECT IN PLACE STREET LIGHT
18. STOP BAR LIMIT LINE AND PAINTED "STOP" WORD PER CALTRANS STD. PLAN A24D AND A24G
19. REMOVE EXISTING SIGN & INSTALL R3-2 NO LEFT TURN SIGN
20. INSTALL 4 HOUR PARKING 9 A.M. TO 6 P.M. EXCEPT SUNDAY SIGN R32(CA)
21. NEW ACCESSIBLE PARKING SIGN, SEE STRIPING NOTE 4 THIS SHEET
22. TWO MOTORCYCLE PARKING STALLS
23. 4" WHITE PAINTED WALKWAY STRIPING
24. RELOCATED TRASH CANS (2 EA.)
25. CONNECT UNDERGROUND ELECTRICAL TO EXISTING JUNCTION BOX/CABINET

PARKING COUNT

TYPE	SIZE	COUNT
STANDARD	8.5' x 18'	35
PARALLEL	8' x 20'	6
ELECTRIC VEHICLE	8.5' x 16'(MIN.)	4
COMPACT	8.5' x 16' (MIN.)	23
ADA	9' x 18'	3
MOTORCYCLE	3' (MIN.) x 6' (MIN.)	2
	TOTAL	73

TREE REMOVAL EXHIBIT
PER TOWN OF FAIRFAX AND URBAN FORESTRY ASSOCIATES, INC
UPDATE OF 2013 TREE INSPECTION.

Rev	Date	Description	Designed	Drawn	Checked
	12/17/18	ISSUED FOR BID			
-	12/04/18	ISSUED FOR TOWN OF FAIRFAX REVIEW			

CSW | ST2
CSW/Stuber-Stroeh Engineering Group, Inc.
Civil & Structural Engineers | Surveying & Mapping | Environmental Planning
Land Planning | Construction Management
45 Leveroni Court
Novato, CA 94949
tel: 415.883.9850
fax: 415.883.9835
http://www.cswst2.com

© 2018

Town: Fairfax
County: Marin
State: California

FAIRFAX PARKADE IMPROVEMENT PROJECT

SIGNING, STRIPING, AND ELECTRICAL PLAN

TOWN OF FAIRFAX

Prepared Under the Direction of:

WAYNE T. LOCK
No. 54324
CIVIL
STATE OF CALIFORNIA

Sheet: C5.0
Scale: 1" = 20'
Date: 12/17/2018
Project Number: 4.1226.00
Plan File: D-5522-07

ATTACHMENT B