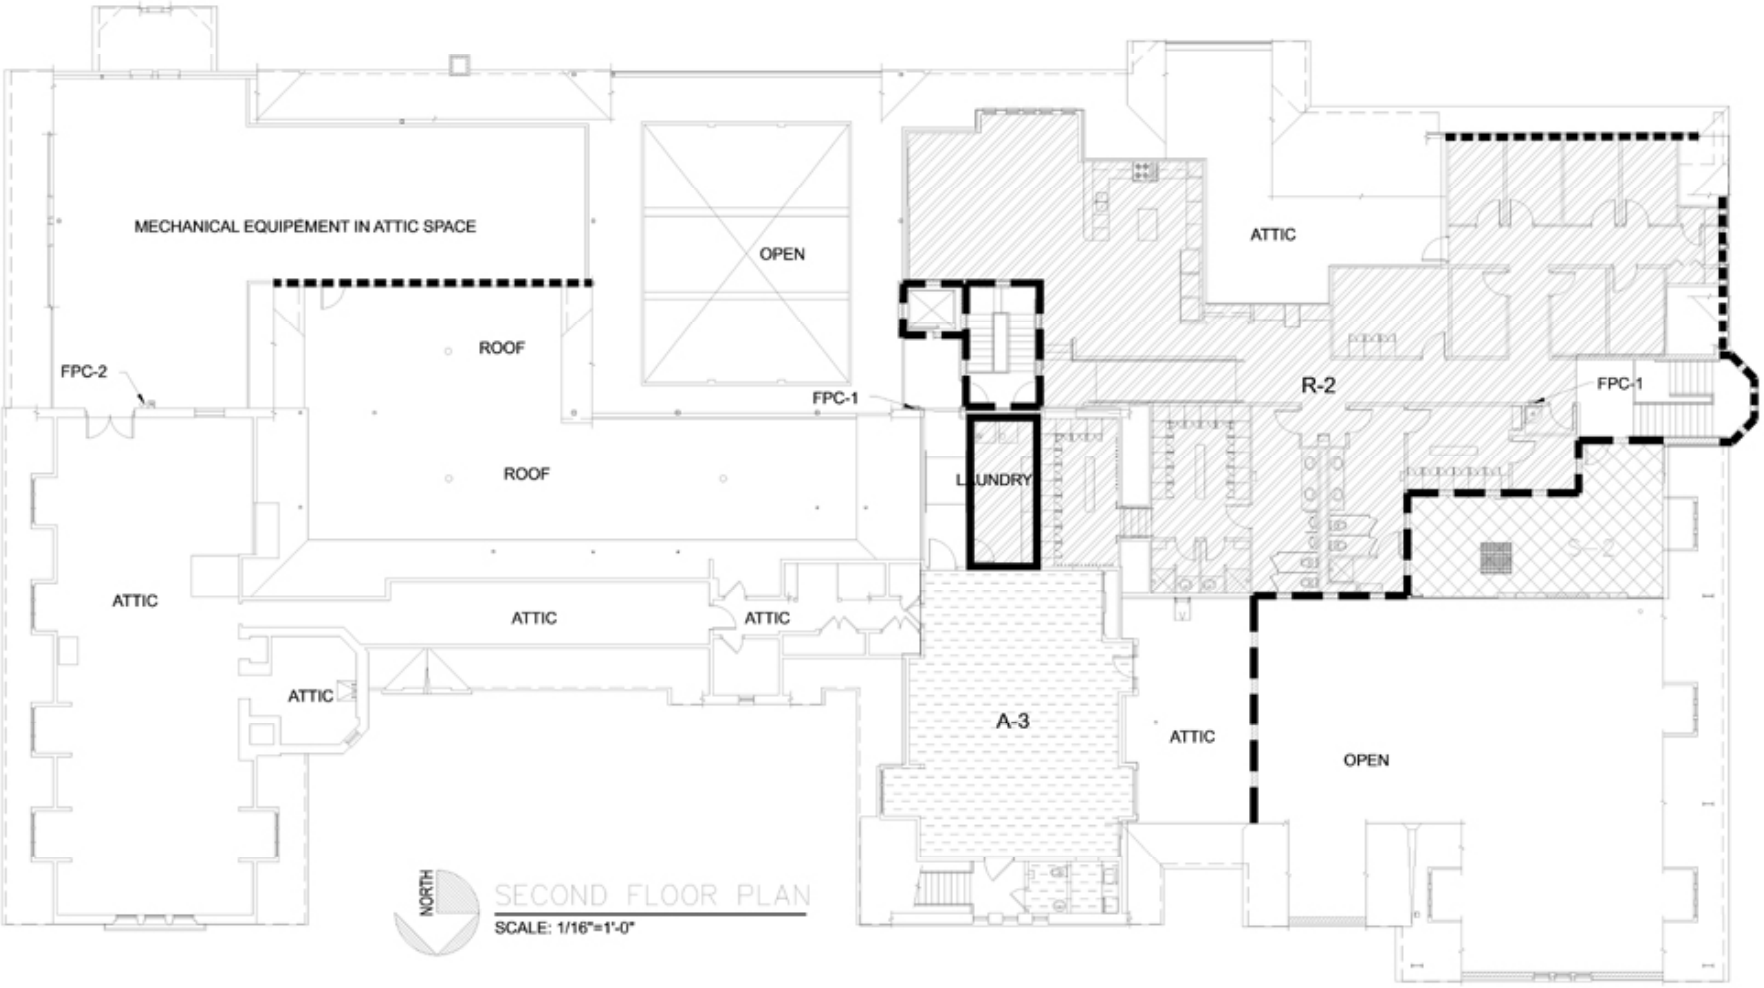

SECOND FLOOR PLAN

SCALE: 1/16"=1'-0"