TOWN OF LOOMIS
PLACER COUNTY, CALIFORNIA


Project Plans

Concrete Repair Project


Sheet 1 - Taylor Road at Horseshoe Bar Road, Demolition Plans
Sheet 2 - Taylor Road at Horseshoe Bar Road, Improvement Plans
Sheet 3 - Taylor Road at Webb Street, Demolition Plans
Sheet 4 - Taylor Road at Webb Street, Improvement Plans
Sheet 5 - Laird Road at Horseshoe Bar Road (Demolition and New Construction)
Sheet 6 - Striping Plan
Sheet 7 - Location Exhibit and Scope of Work for Miscellaneous Concrete Repairs
Sheet 8 – Details
Sheet 9 – Details

August 2022

Taylor Road at Horseshoe Bar Road
Demolition Plans

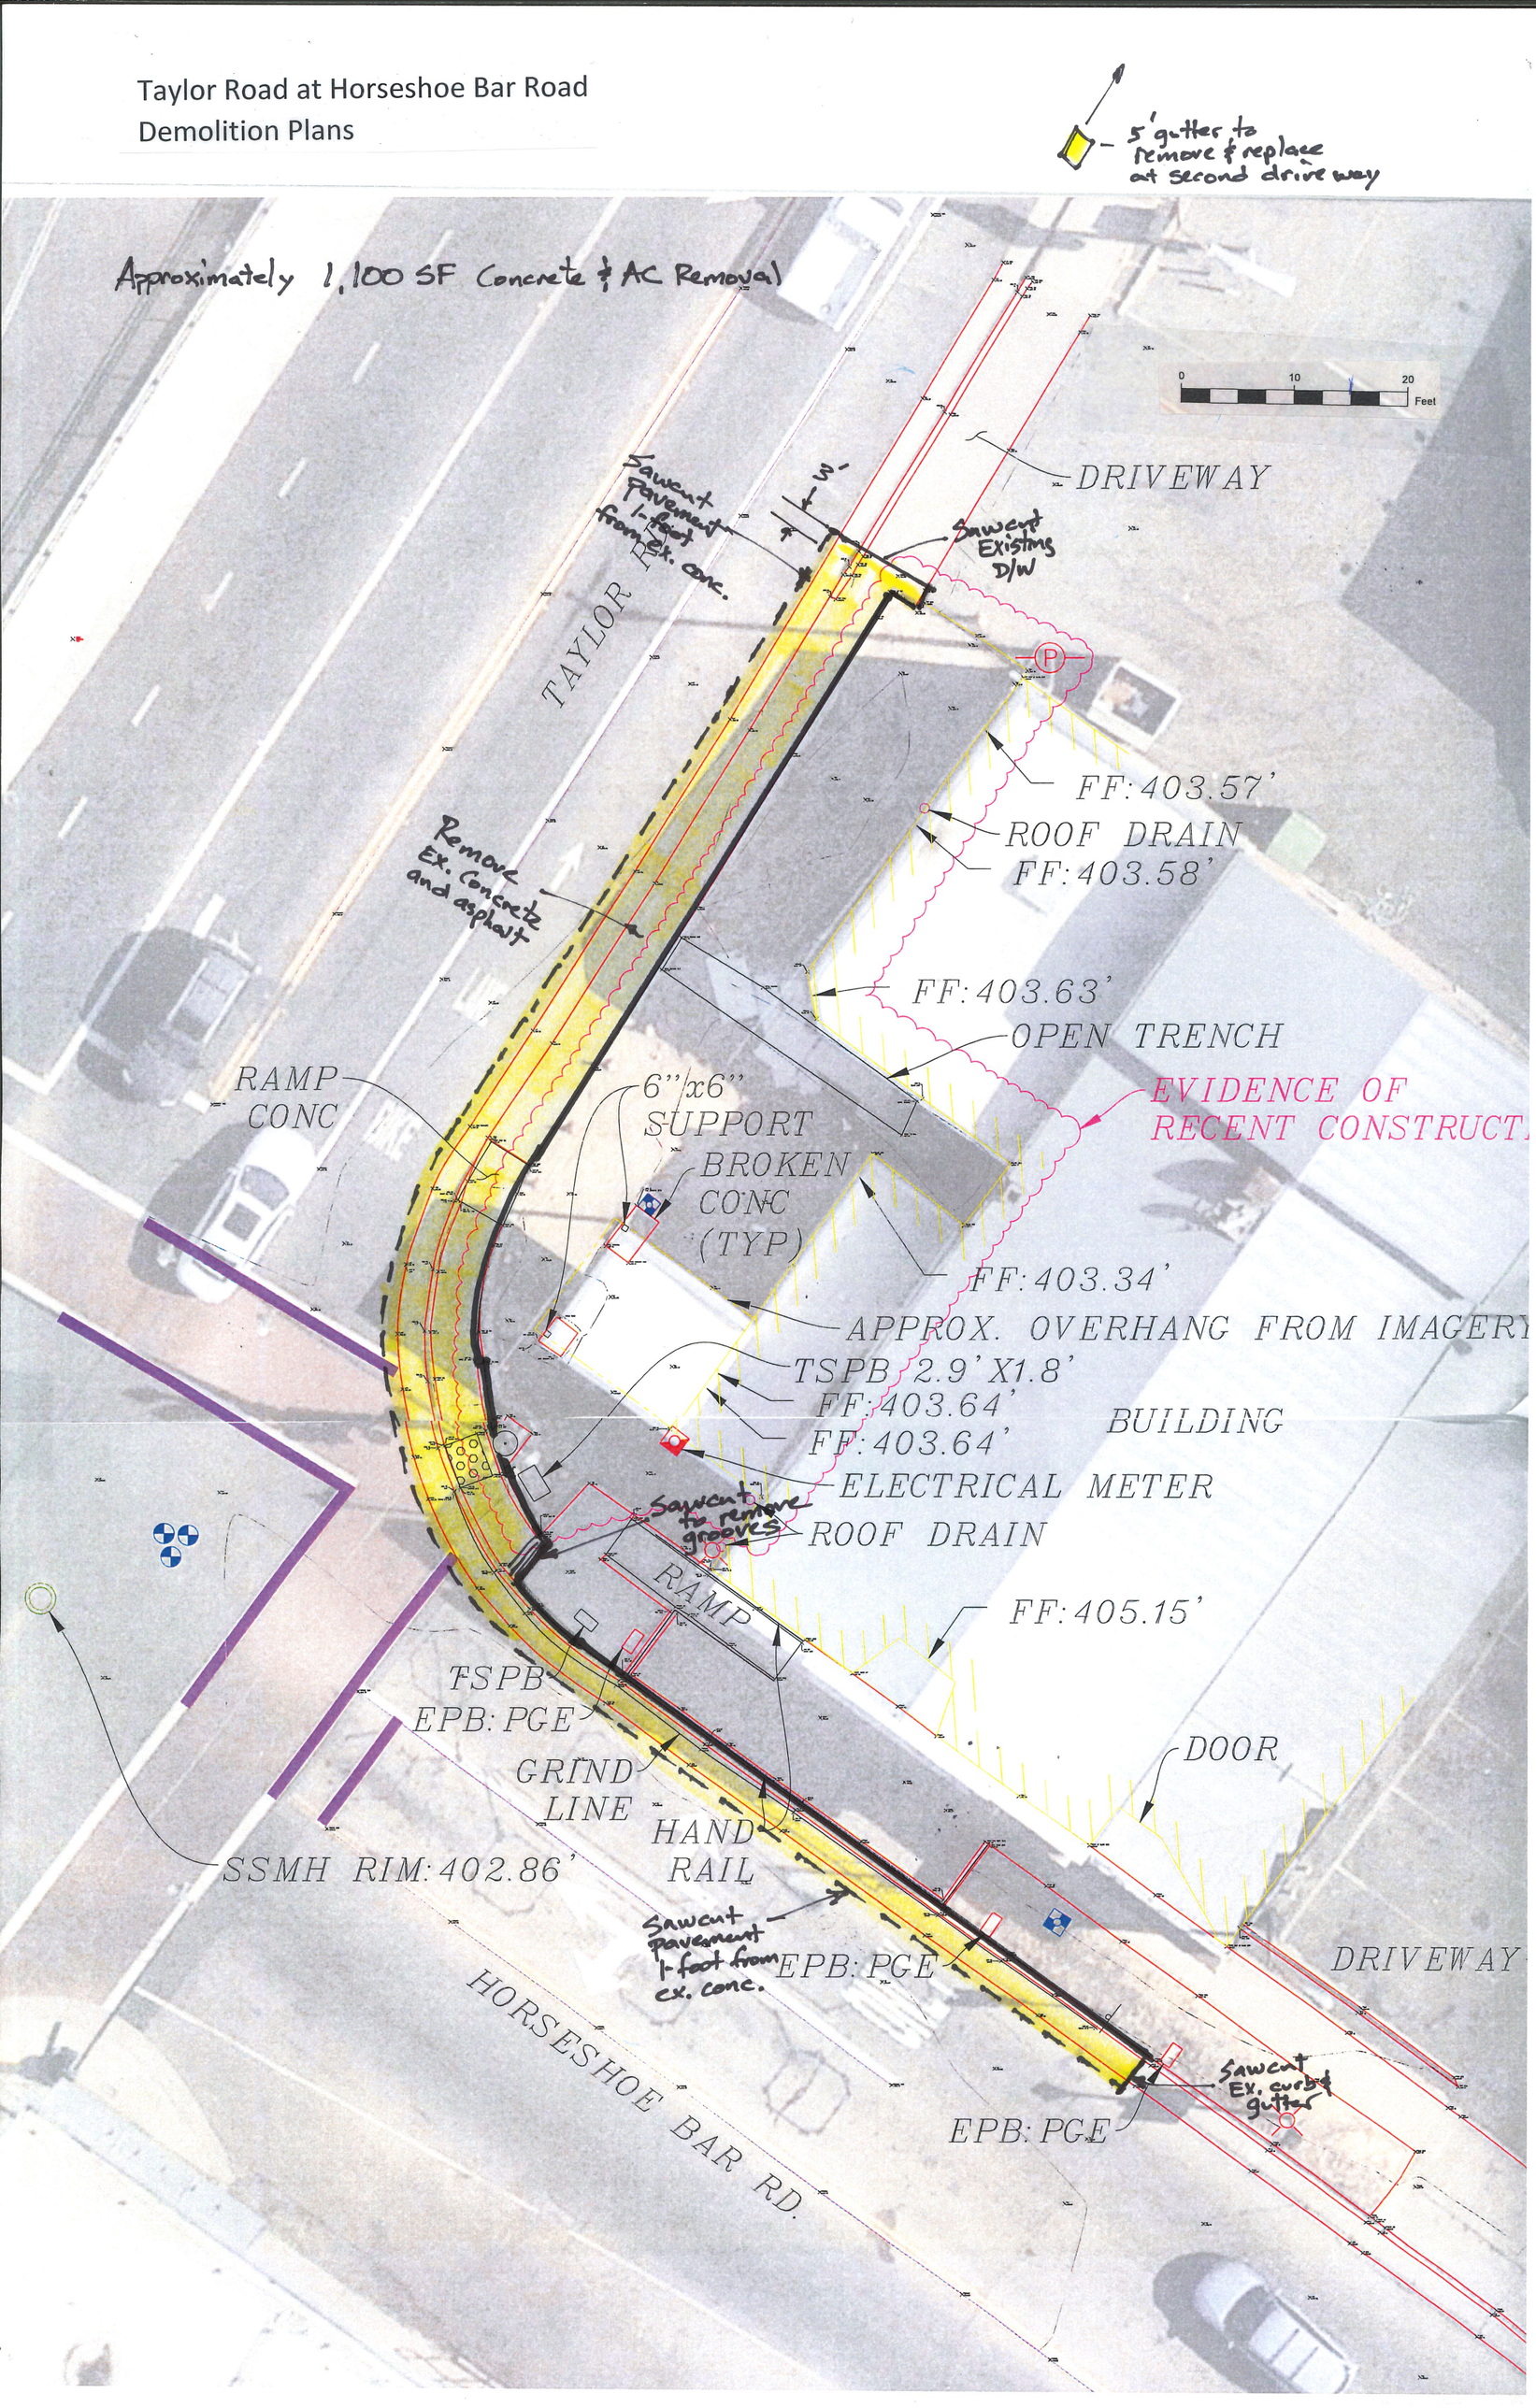

Taylor Road at Horseshoe Bar Road
Improvement Plans

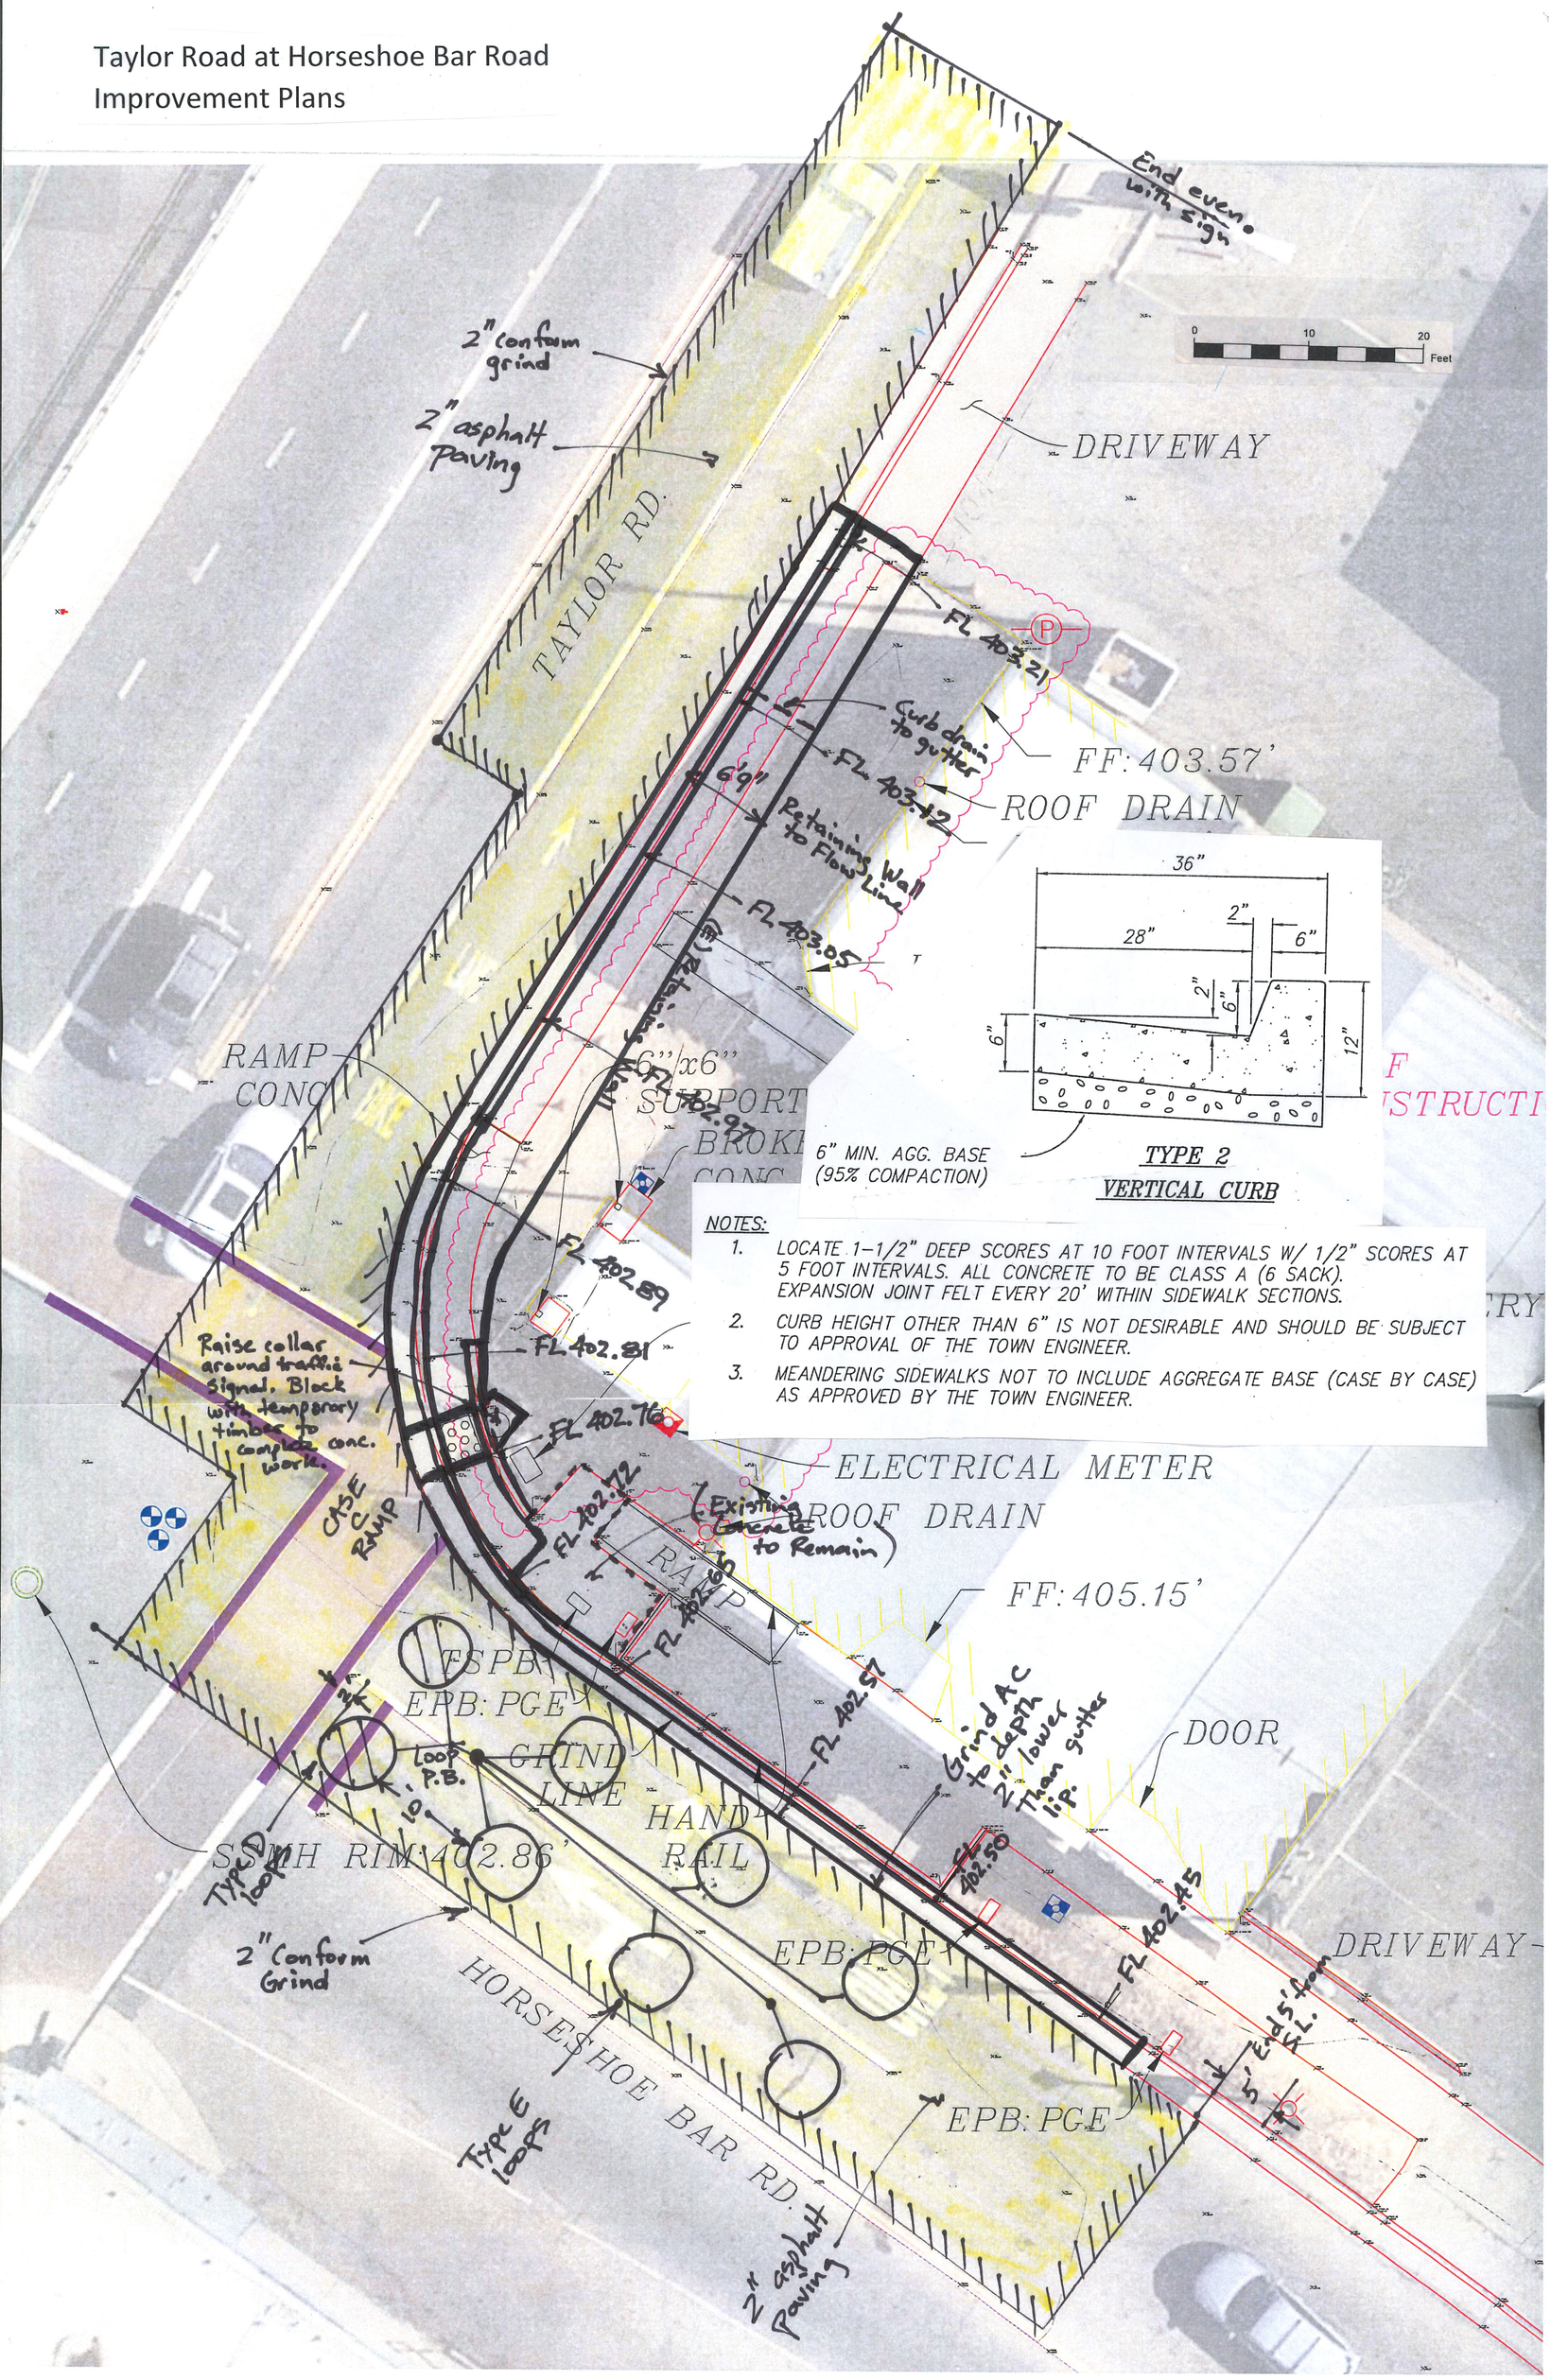


TYPE 2 VERTICAL CURB

NOTES:


1. LOCATE 1-1/2" DEEP SCORES AT 10 FOOT INTERVALS W/ 1/2" SCORES AT 5 FOOT INTERVALS. ALL CONCRETE TO BE CLASS A (6 SACK). EXPANSION JOINT FELT EVERY 20' WITHIN SIDEWALK SECTIONS.
2. CURB HEIGHT OTHER THAN 6" IS NOT DESIRABLE AND SHOULD BE SUBJECT TO APPROVAL OF THE TOWN ENGINEER.
3. MEANDERING SIDEWALKS NOT TO INCLUDE AGGREGATE BASE (CASE BY CASE) AS APPROVED BY THE TOWN ENGINEER.

Taylor Road at Webb Street
Demolition Plans


Approximately 600 SF
Concrete & AC removal

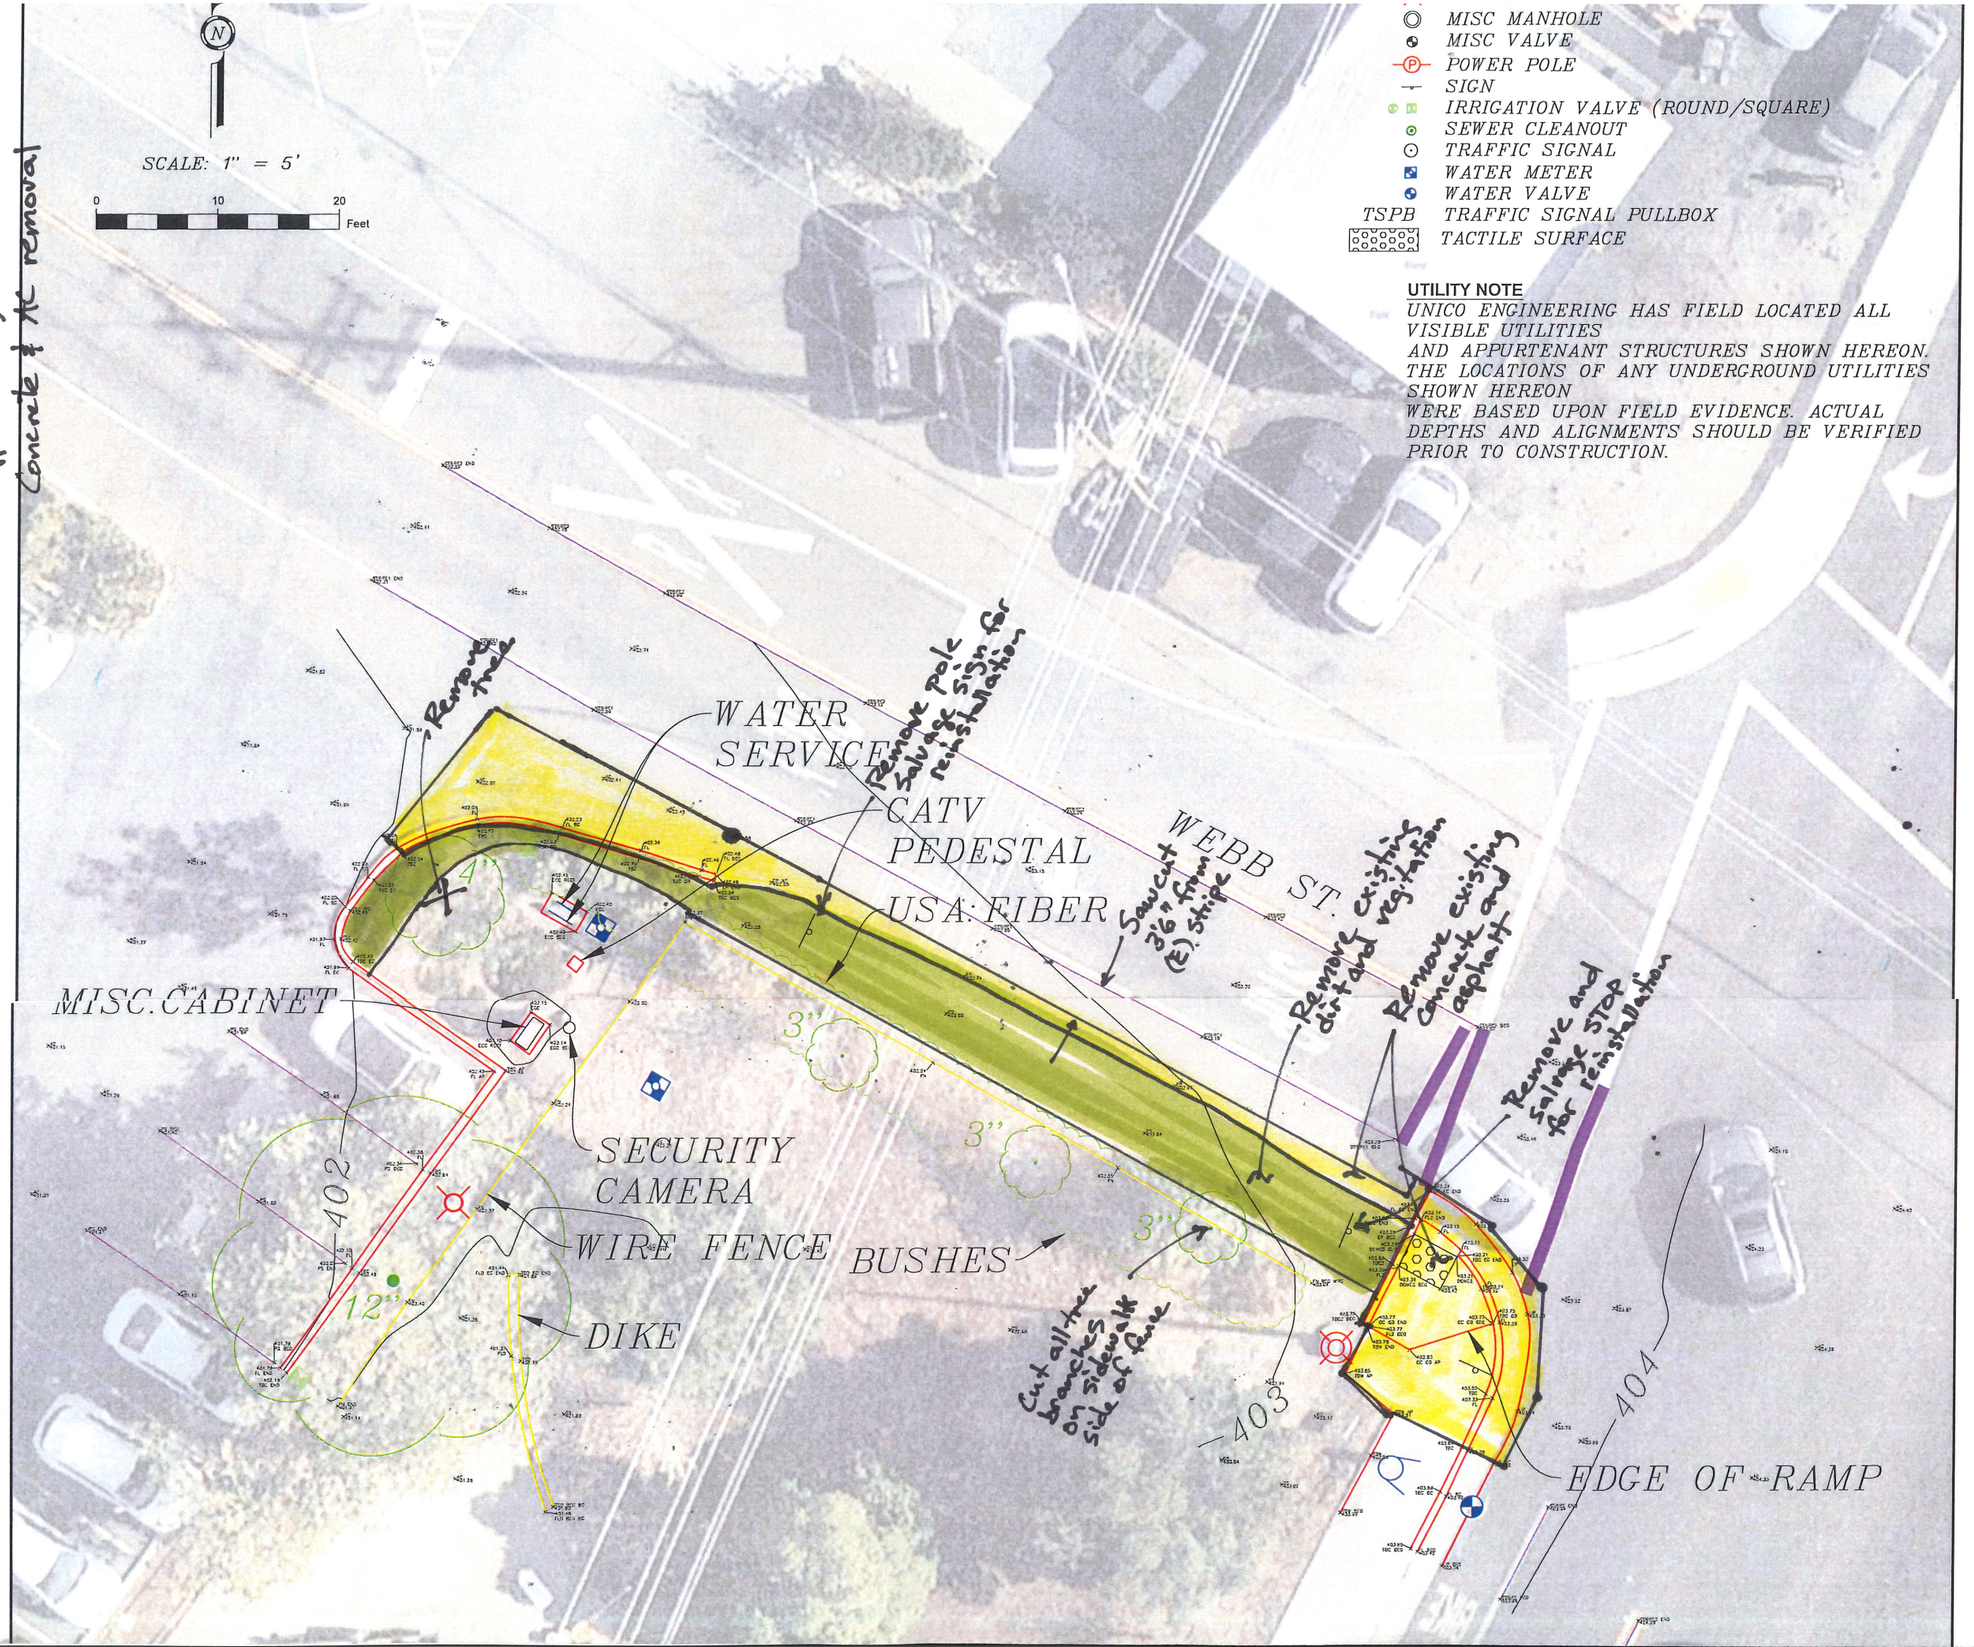


Taylor Road at Webb Street
Improvement Plans

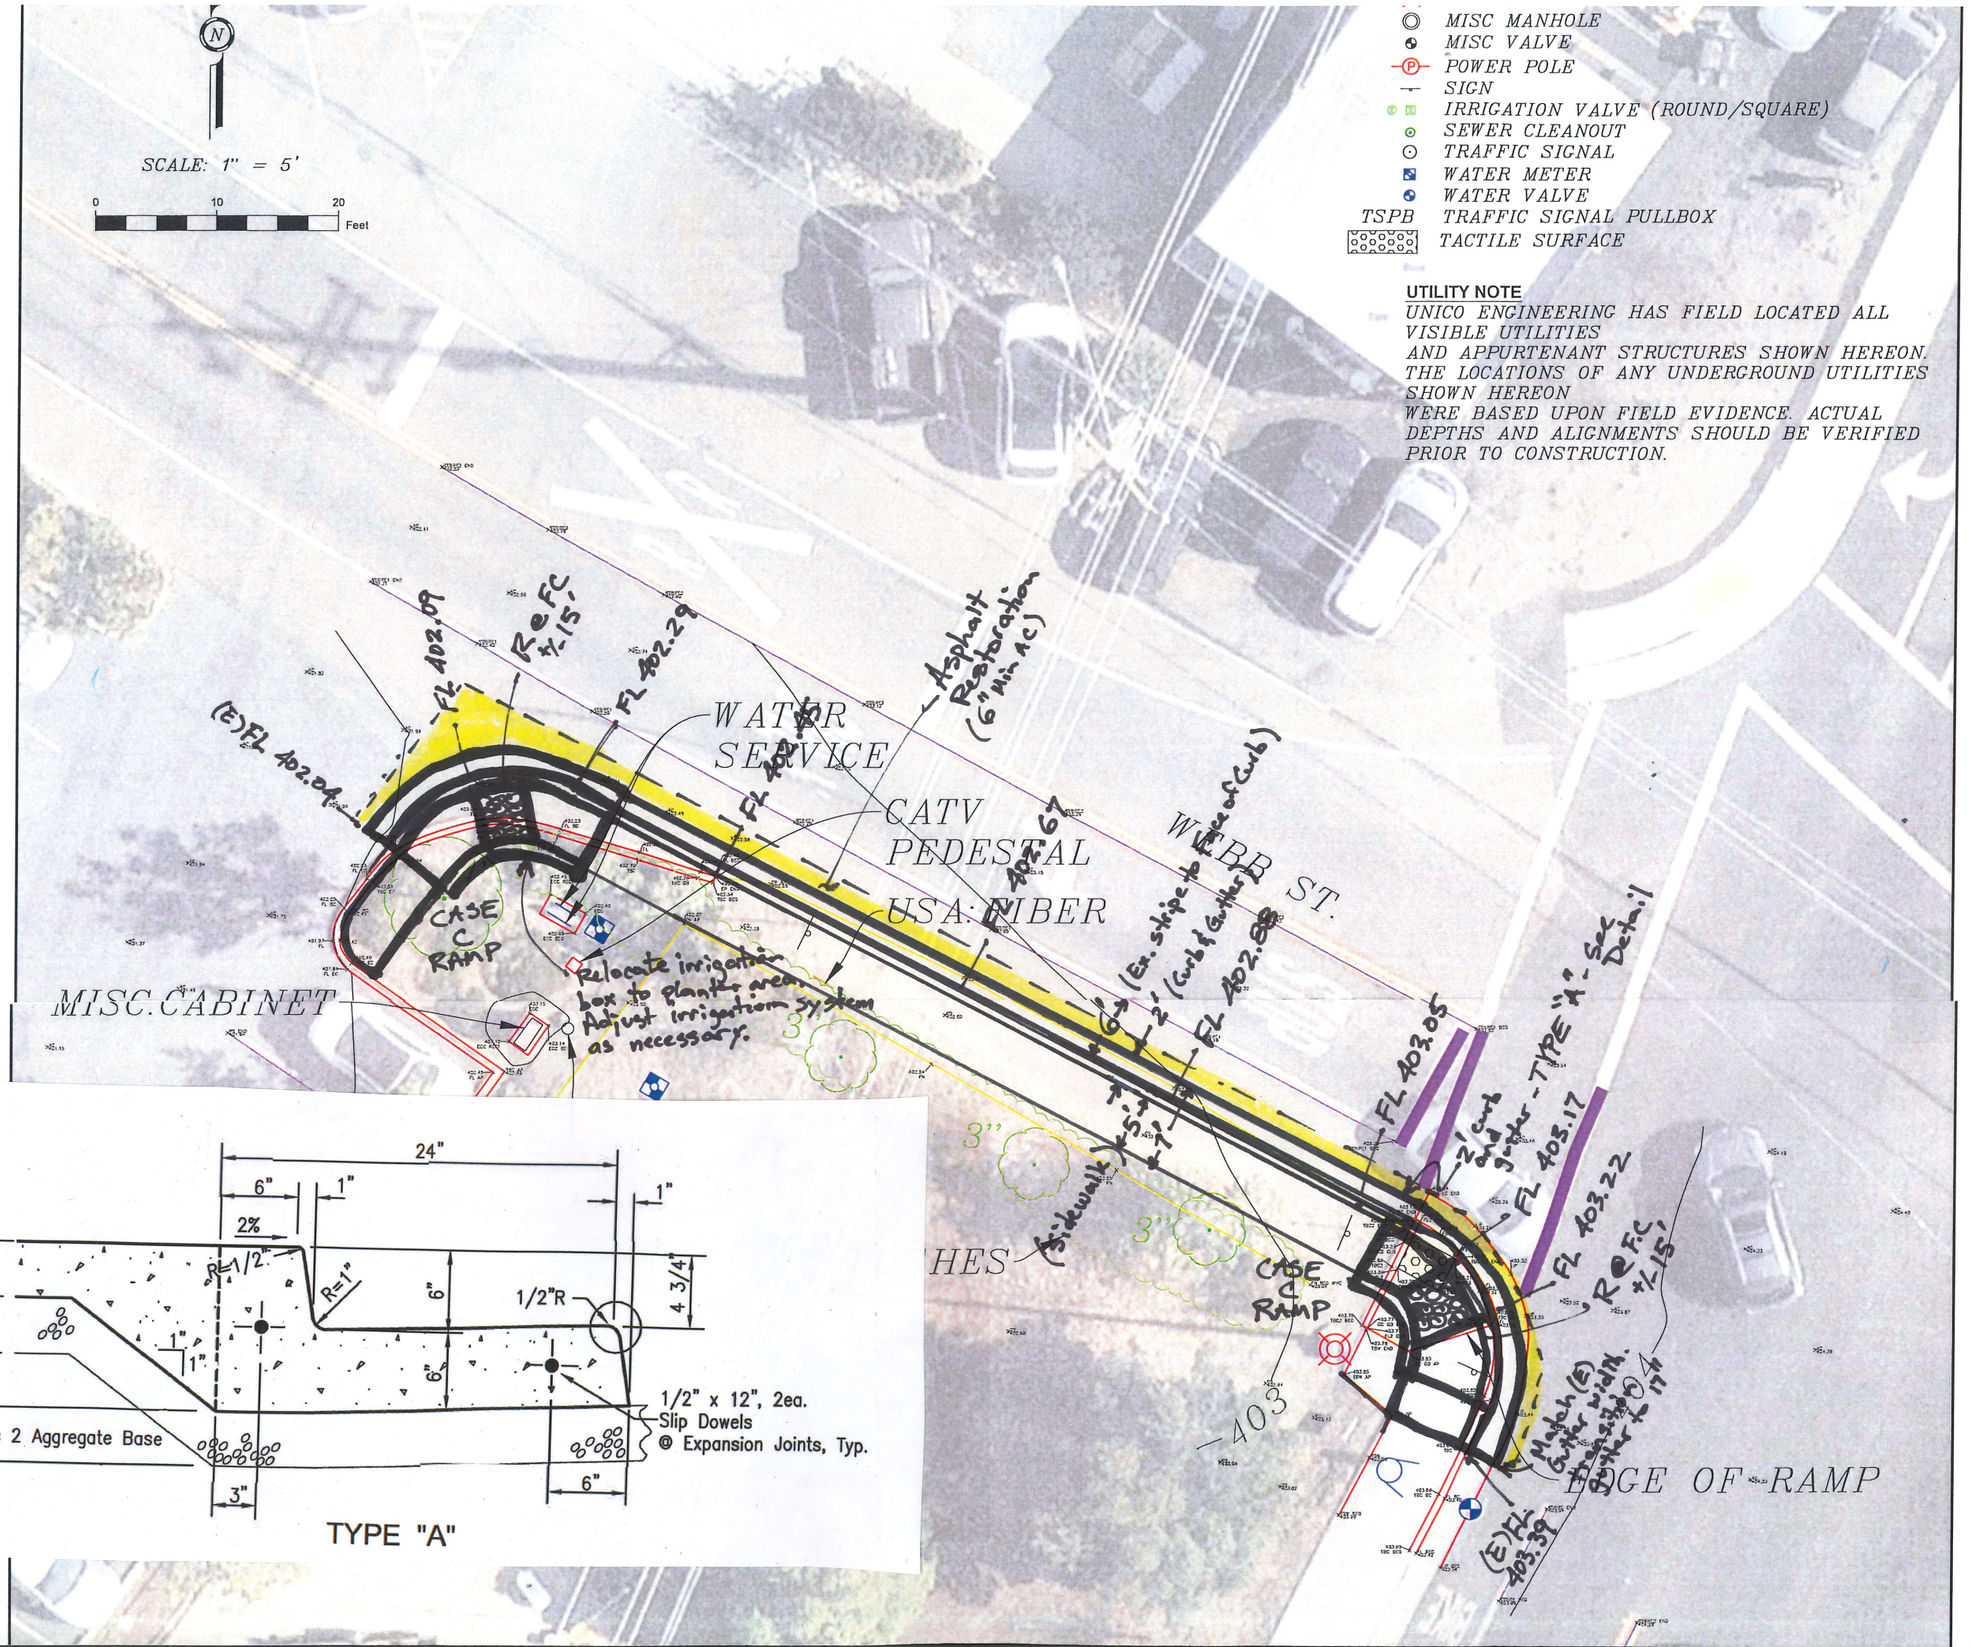


Laird Road at Horseshoe Bar Road
Removal of Driveway and Replacement Sidewalk, Curb and Gutter

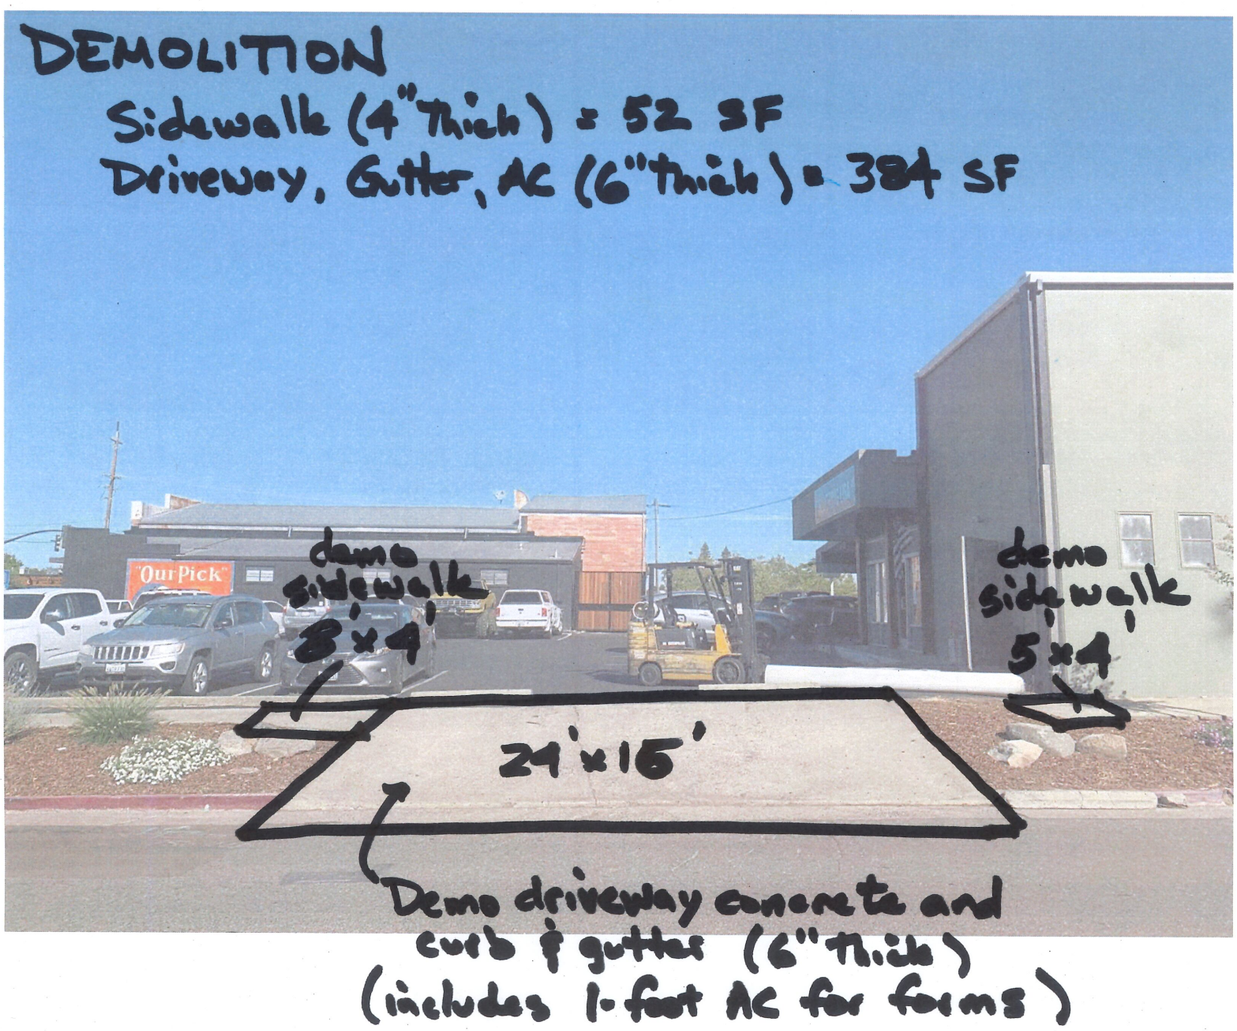

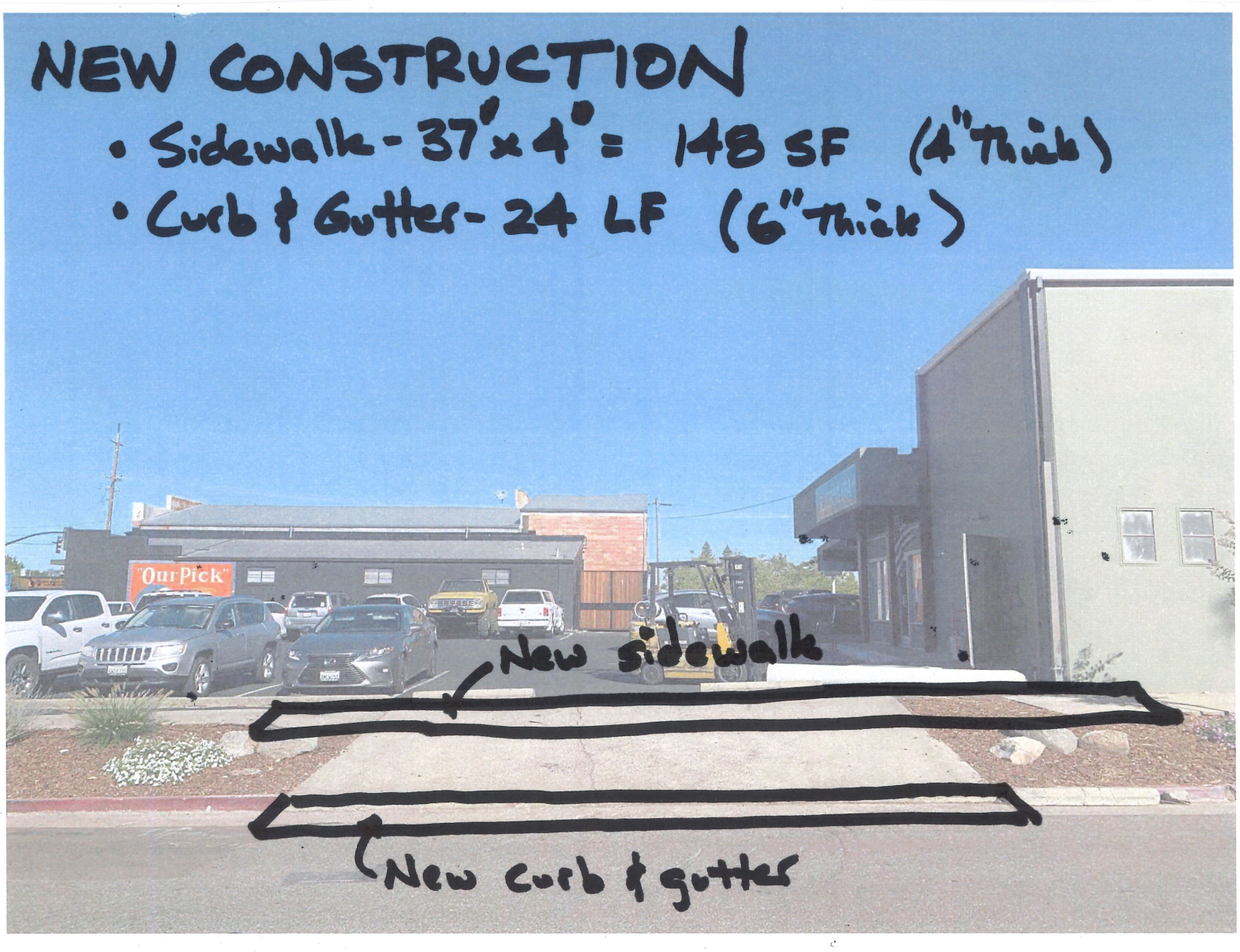

Taylor Road Striping Plan

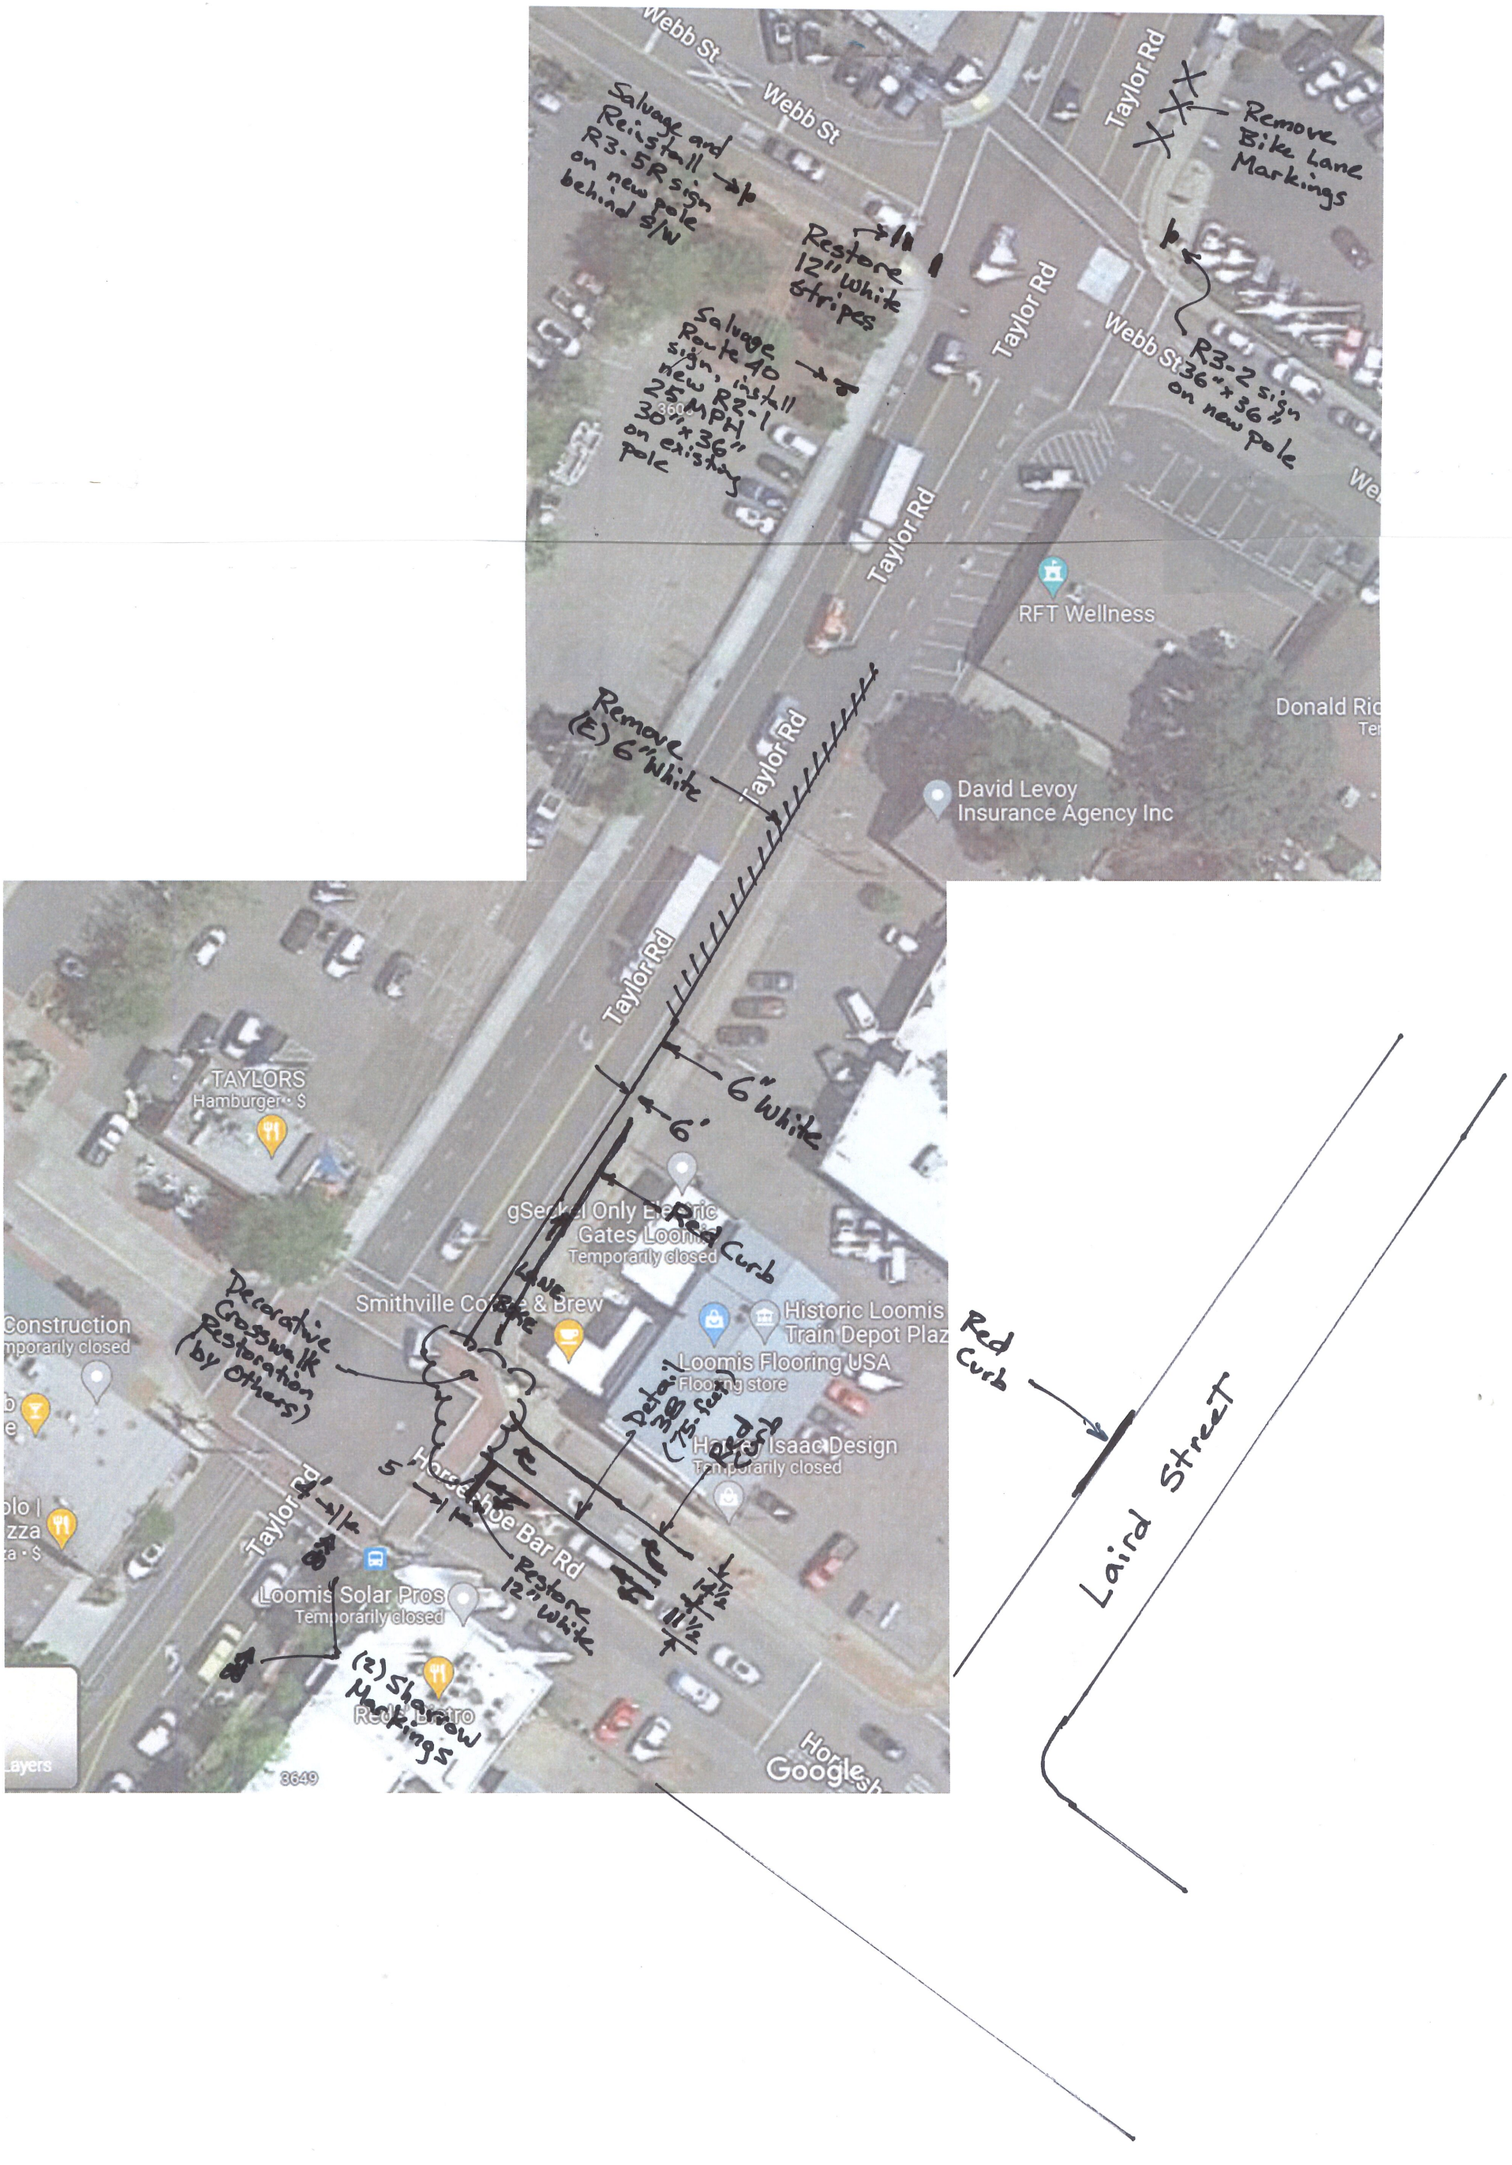


Location Exhibit and Scope of Work for
Miscellaneous Concrete Repairs Around Town




	Sidewalk - 4" Thick (Compact existing, no new AB)			Driveway - 6" Thick (Excavate and add 6" AB)			Curb and Gutter - 6" Thick (Excavate and add 6" AB)		
	Length	Width	Area	Length	Width	Area	Length	Width	Area
3210 Swetzer – R&R 20' S/W	20	4	80						
3220 Swetzer – R&R 16' S/W	16	4	64						
3420 Margaret Avenue – R&R 10'									
5701 Jenny Way – 20 ' Curb Gutter & S/W R&R							20	3	60
6163 Helens Court - +/- 50' Curb Gutter & S/W R&R ½ D/W R&R +/- 12'	50	4	200	12	4	48	50	3	150
6203 Helens Court – 30' Curb Gutter & S/W R&R							30	3	90
5911 King Road – 40' Curb & Gutter, D/W R&R				40	4	160	40	3	120
3565 Taylor Road – 20' of S/W R&R	20	4	80						
3865 Taylor Road – D/W +/- 30' R&R				30	4	120			
5508 Grouse Court – S/W 16' R&R	16	4	64						
6369 Elden Avenue – S/W 16' R&R	16	4	64						
6138 Rachel Lane – S/W 16' R&R	16	4	64						
6151 Rachel Lane – D/W 20' R&R				20	4	80			
3366 Kathy Way - +/- 20' R&R Curb Gutter, +/- S&W R&R	20	4	80				20	3	60
3137 Kathy Way – S/W & C&G R&R +/- 38'	38	4	152				38	3	114
5834 Terrace Parkway – S/W & C&G R&R +/- 25'	25	4	100				25	3	75
5712 Pearson Avenue – C&G 16' +/- R&R							16	3	48
5717 Pearson Avenue – C&G 20' R&R							20	3	60
5729 Pearson Avenue – C&G 40' R&R							40	3	120
5747 Pearson Avenue – C&G 20' R&R							20	3	60
5823 Pearson Avenue – C&G 10' R&R							10	3	30
3489 Colvin – R&R 12' C&G							12	3	36
5516 Joan Way – 20' C&G							20	3	60
5503 Brook Avenue – 6' C&G							6	3	18
5567 Myrtle Drive – 8' C&G							8	3	24
TOTAL			948			408	375		1,125


Details (Sheet 1 of 2)

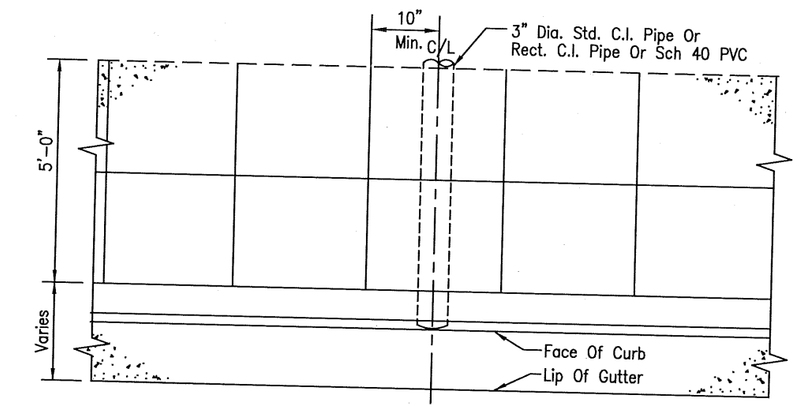

PLAN

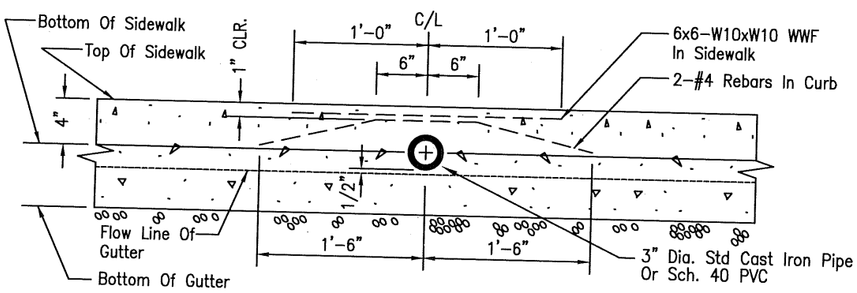

CURB DRAIN IN NEW CURB AND SIDEWALK

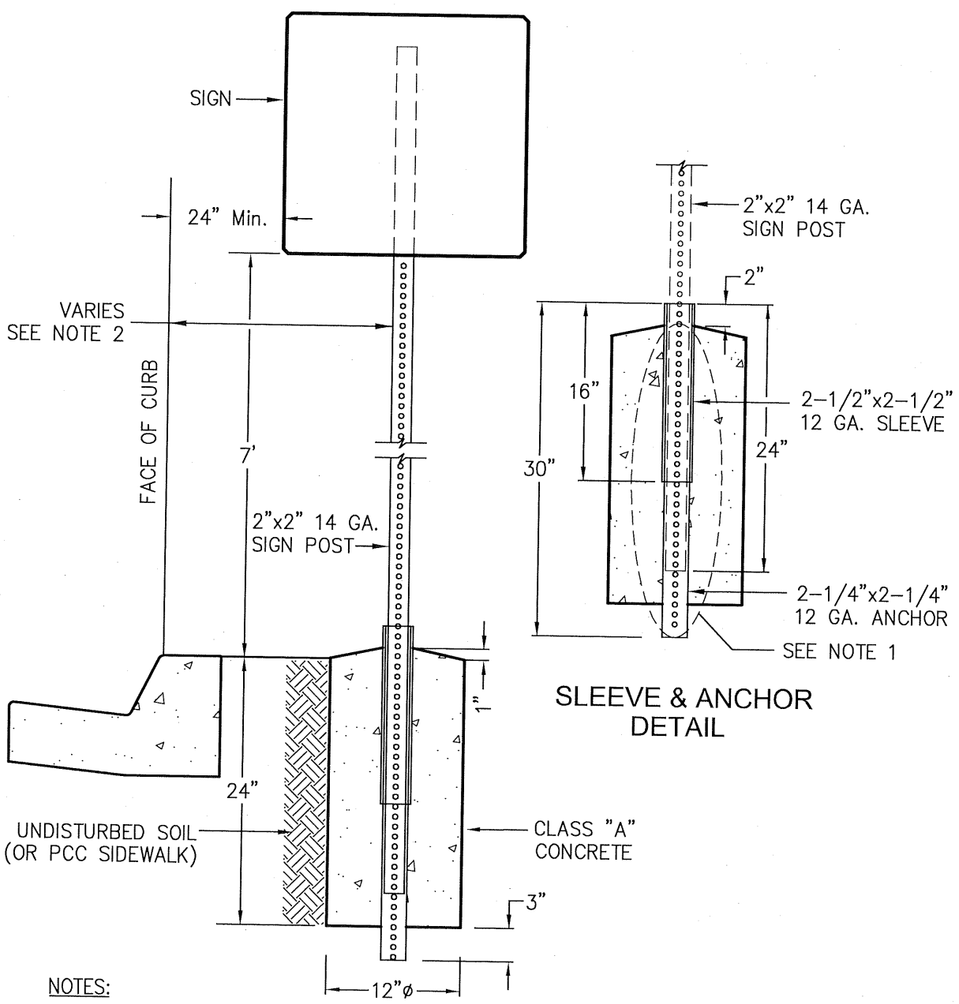


SLEEVE & ANCHOR DETAIL

NOTES:

1. At installation, cover holes below concrete with tape to prevent concrete from falling into sleeve and anchor
2. Distance from F.O.C. to post varies as required to maintain minimum 24" clear from F.O.C. to edge of sign as shown.

BREAK-AWAY SIGN POST

Details (Sheet 2 of 2)

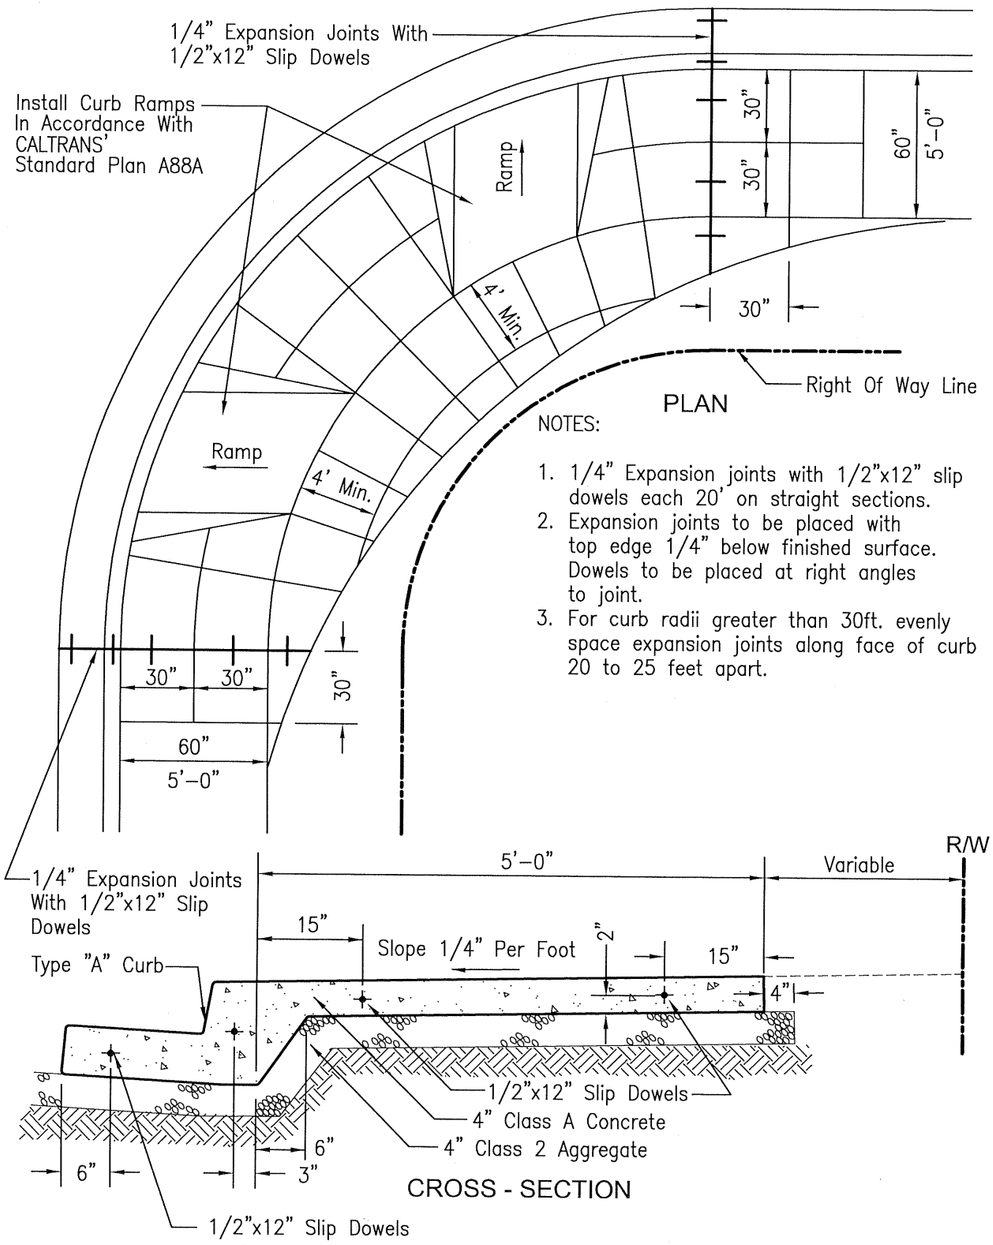

DOWEL, EXPANSION JOINT AND SIDEWALK SCORING DETAIL