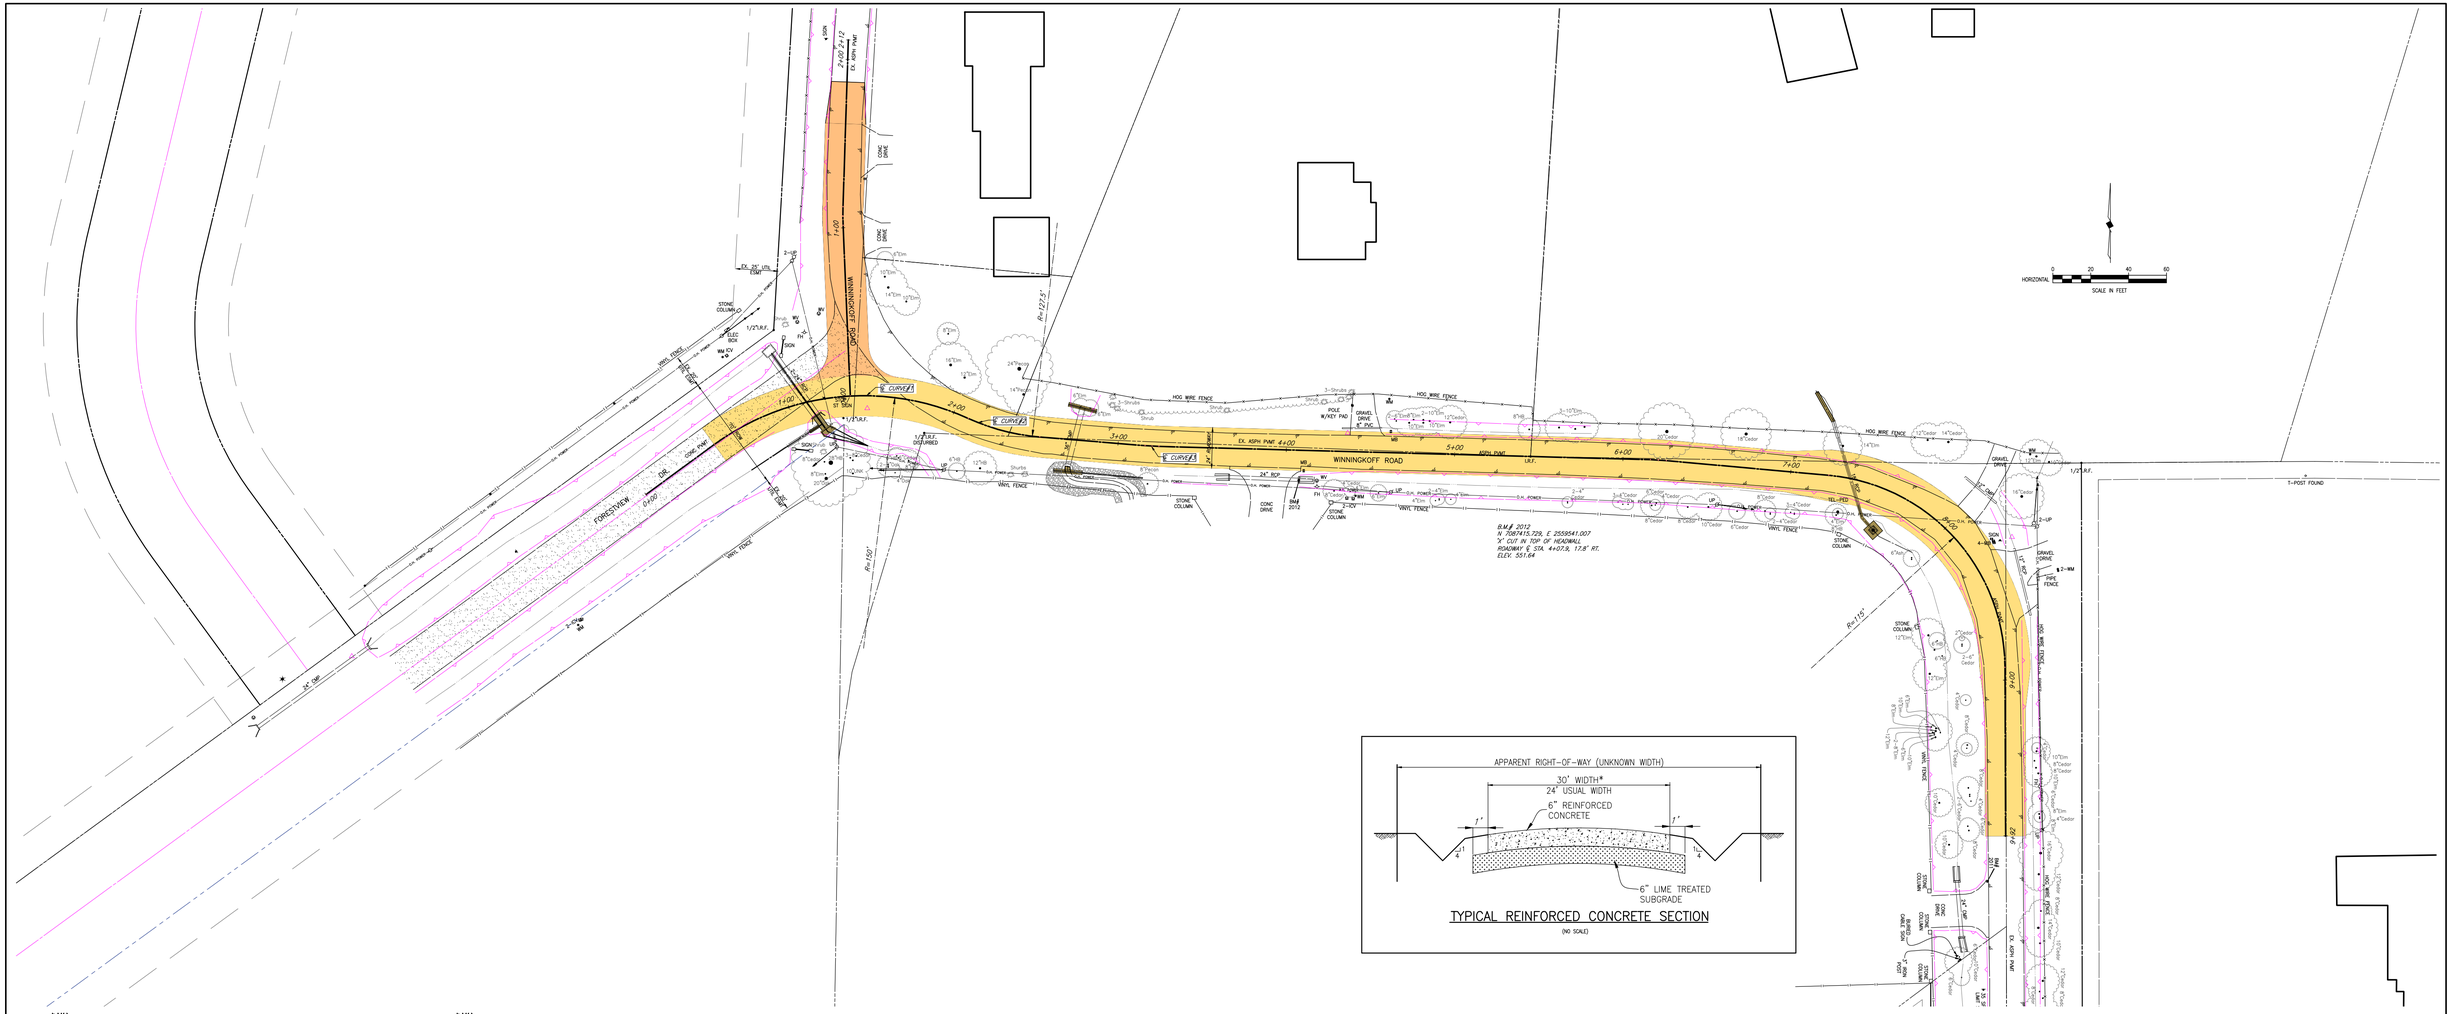

TYPICAL REINFORCED CONCRETE SECTION

(NO SCALE)

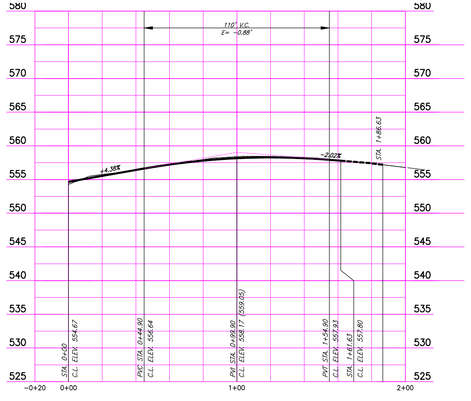

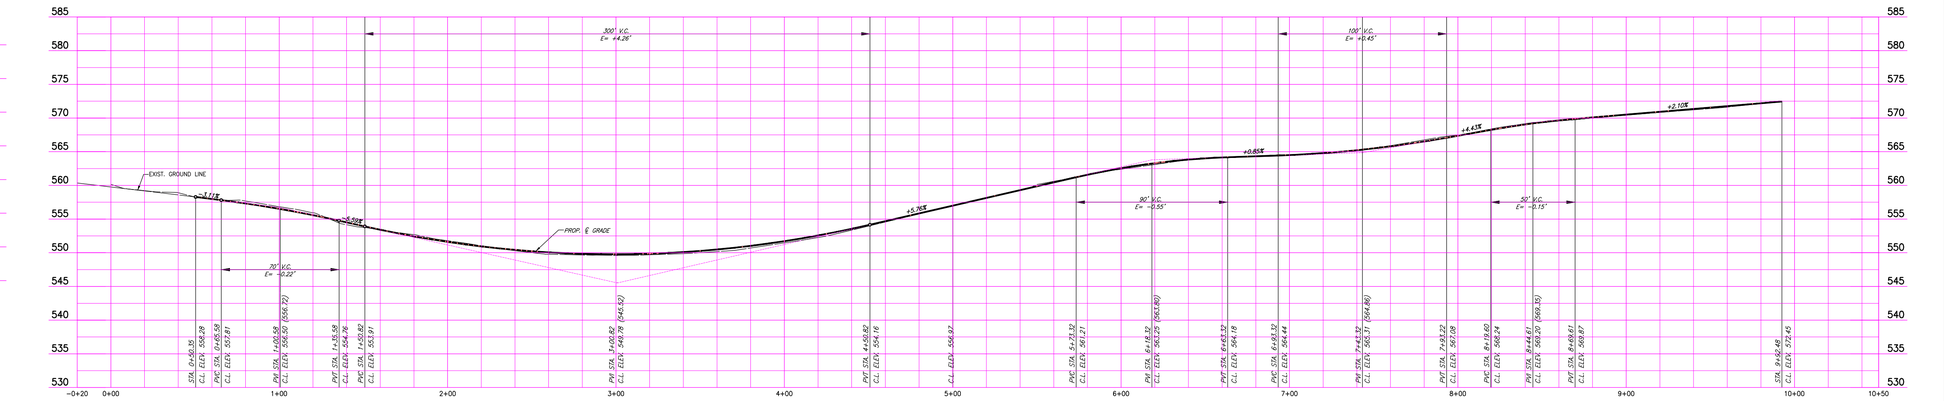

	These plans and related specifications were prepared for construction of this specific project only. Reuse of these documents is not permitted without written authorization of Birkhoff, Hendricks & Carter, L.L.P. If this drawing is converted to an electronic file, if any discrepancy occurs between the electronic file and the Birkhoff, Hendricks & Carter, L.L.P. original document, the original document will govern in all cases.	**BIRKHOFF, HENDRICKS & CARTER, L.L.P.** PROFESSIONAL ENGINEERS TBPE Firm No. 526; TBPLS Firm No. 10031800 11910 Greenville Ave., Suite 600 Dallas, Texas 75243 (214) 361-7900		THESE DOCUMENTS ARE FOR INTERIM REVIEW AND ARE NOT INTENDED FOR CONSTRUCTION, BIDDING, OR PERMIT PURPOSES. JOSEPH T. GRAJEWSKI, III TEXAS P.E. NO. 104984 June, 2016	**CITY LUCAS, TEXAS** **WINNINGKOFF ROAD** **REVERSE CURVE-PAVING & DRAINAGE IMPROVEMENTS** **PLAN/PROFILE STA. 0+00 TO STA. 9+92.48**	BHC PROJECT NO. 2016-108 June, 2016	SHEET NO. **Exhibit 'A'**

REVISED: 7/14/16 – RLOWE H:\Projects\Lucas\2016108 Winningkoff Road\Overall Exhibit\Winningkoff Plan Profile Exhibit.dwg PLOT SCALE: 1:2 PLOT STYLE: 11x17.ctb PLOTTED BY: RLOWE ON 7/14/2016