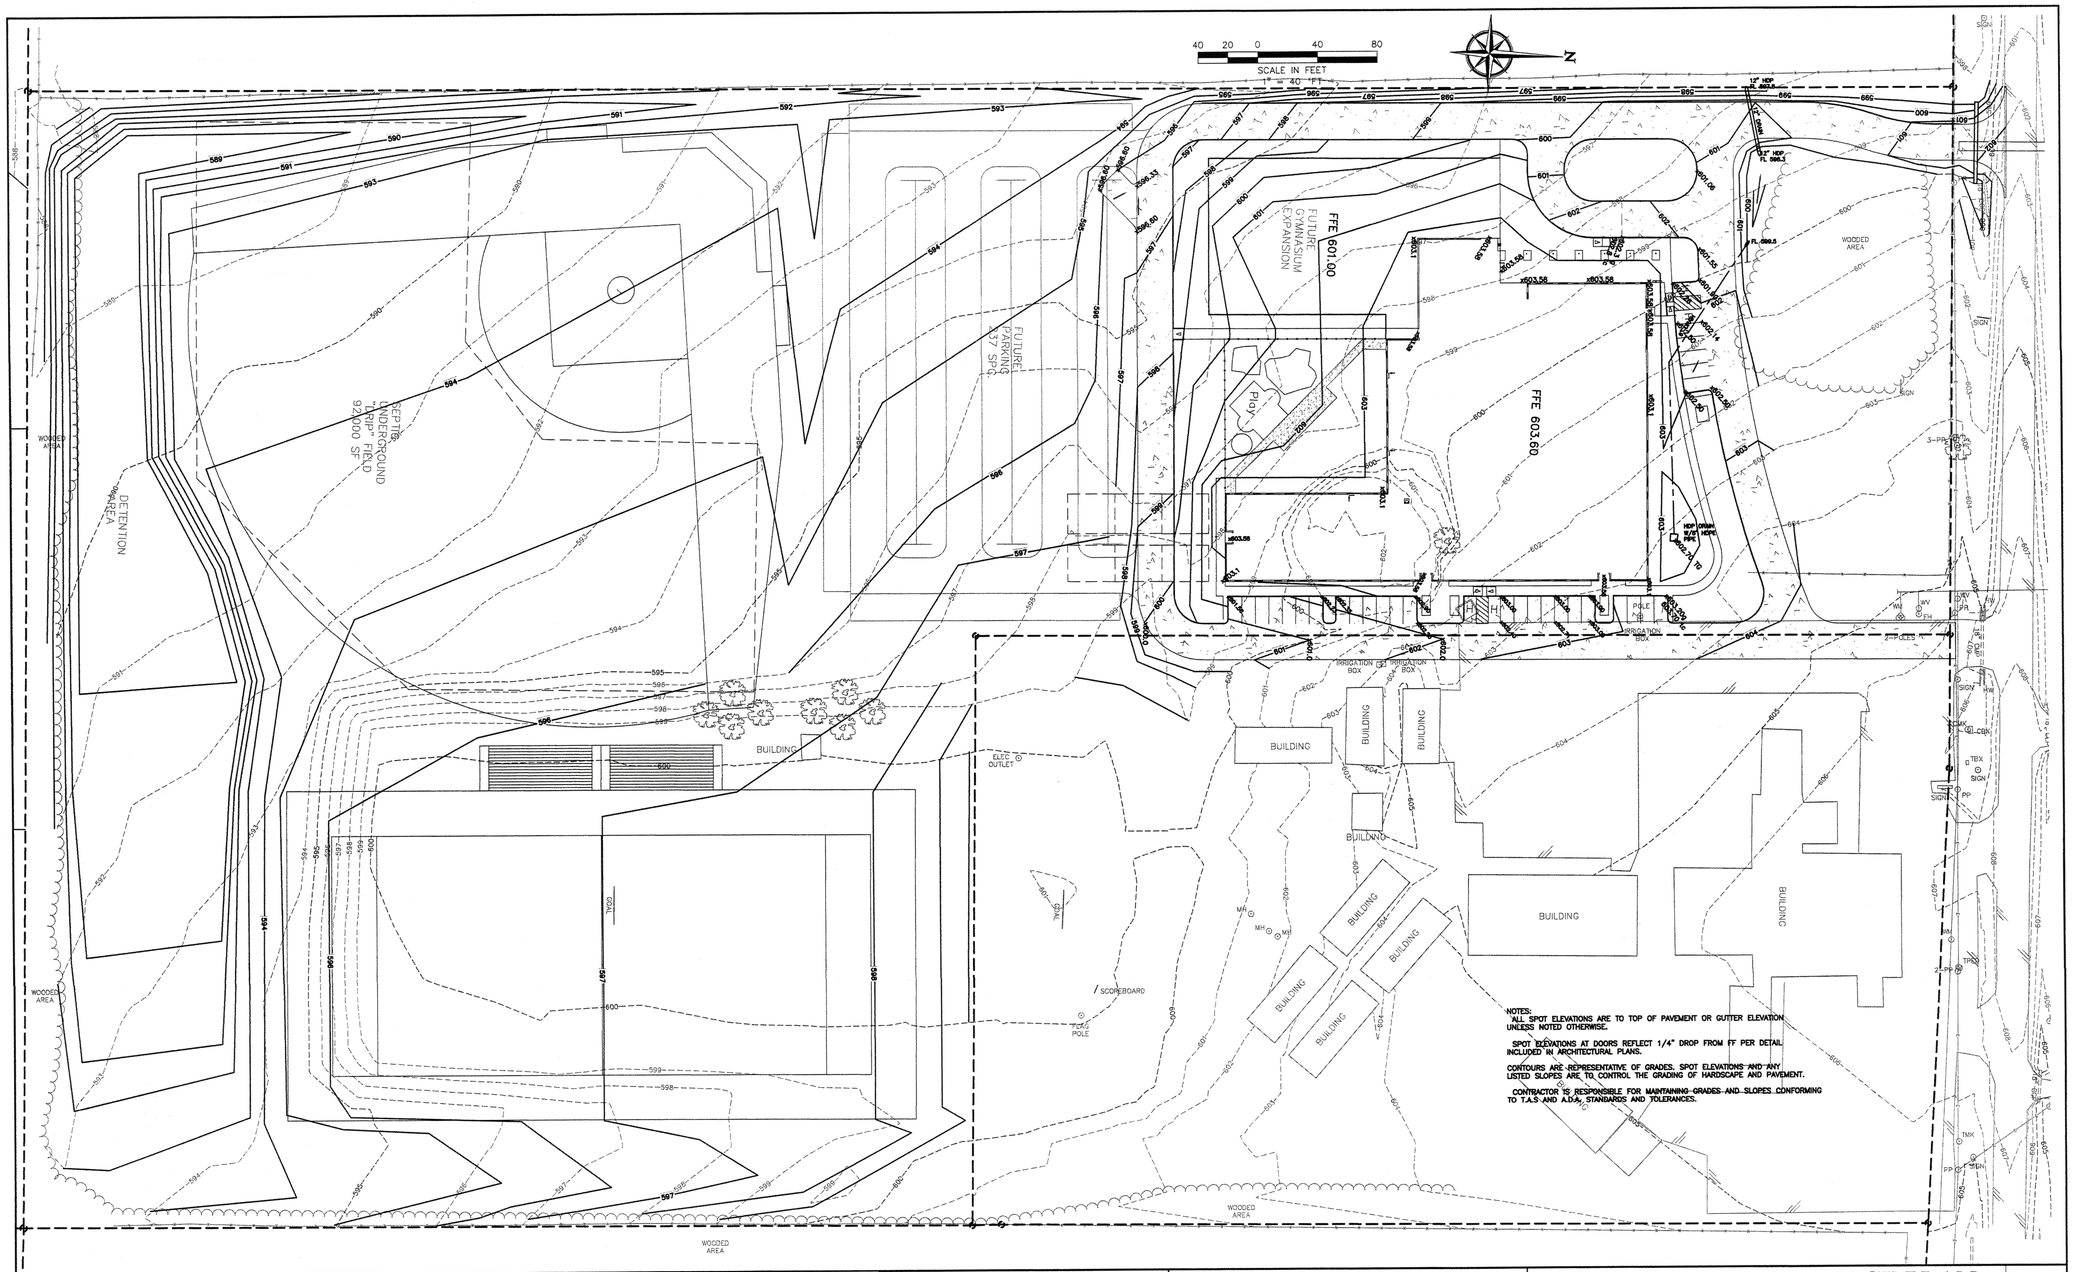


TBM 1
Near Southwest corner of site.
ELV. 588.65

ENGINEERINGCONCEPTS & DESIGN, L.P.
ENGINEERING / PROJECT MANAGEMENT / CONSTRUCTION SERVICES - FIRM REG. #F-001145
201 WINDCO CIR, STE 200, WYLIE, TX 75098
972-941-8400 FAX: 972-941-8401 WWW.ECDLP.COM

REVISIONS:

DRAWN: BILL	DATE: September 27,
CHECKED: TW	DATE: 2013
PROJECT NO.: 3551	
DWG FILE NAME:	

THIS DOCUMENT IS RELEASED FOR THE PURPOSE OF INTERIM REVIEW AND PRICING ONLY.

THE SEAL APPEARING ON THIS DOCUMENT WAS AUTHORIZED BY TODD D. WINTTERS, P.E. 87085

STATE OF TEXAS — TODD D. WINTTERS — 87085 — LICENSED PROFESSIONAL ENGINEER — 11-12-13

GRADING AND DRAINAGE PLAN
LUCAS CHRISTIAN ACADEMY
PHASE ONE
LUCAS CHRISTIAN ACADEMY NEW SCHOOL BUILDING
CITY OF LUCAS, COLLIN COUNTY, TEXAS

SHEET C3 OF .

Good Fulton & Farrell Architects
2808 Fairmount Street
Suite 300
Dallas, Texas 75201
214.303.1500/Tel
214.303.1512/Fax
www.gff.com

© Good Fulton & Farrell 2013

LUCAS CHRISTIAN ACADEMY
505 W. LUCAS ROAD
LUCAS, TEXAS 75002

CONSTRUCTION DOCUMENTS

No.	Date	Item
		REVISIONS

BT Drawn	ISSUE FOR PERMITTING AND CONSTRUCTION.
BT Checked	DONALD R. KUBALA, AIA
TW Approved	

GRADING AND DRAINAGE PLAN

Project	13014.01
Date	09.30.2013
Last Revision	MM.DD.YY
	C3