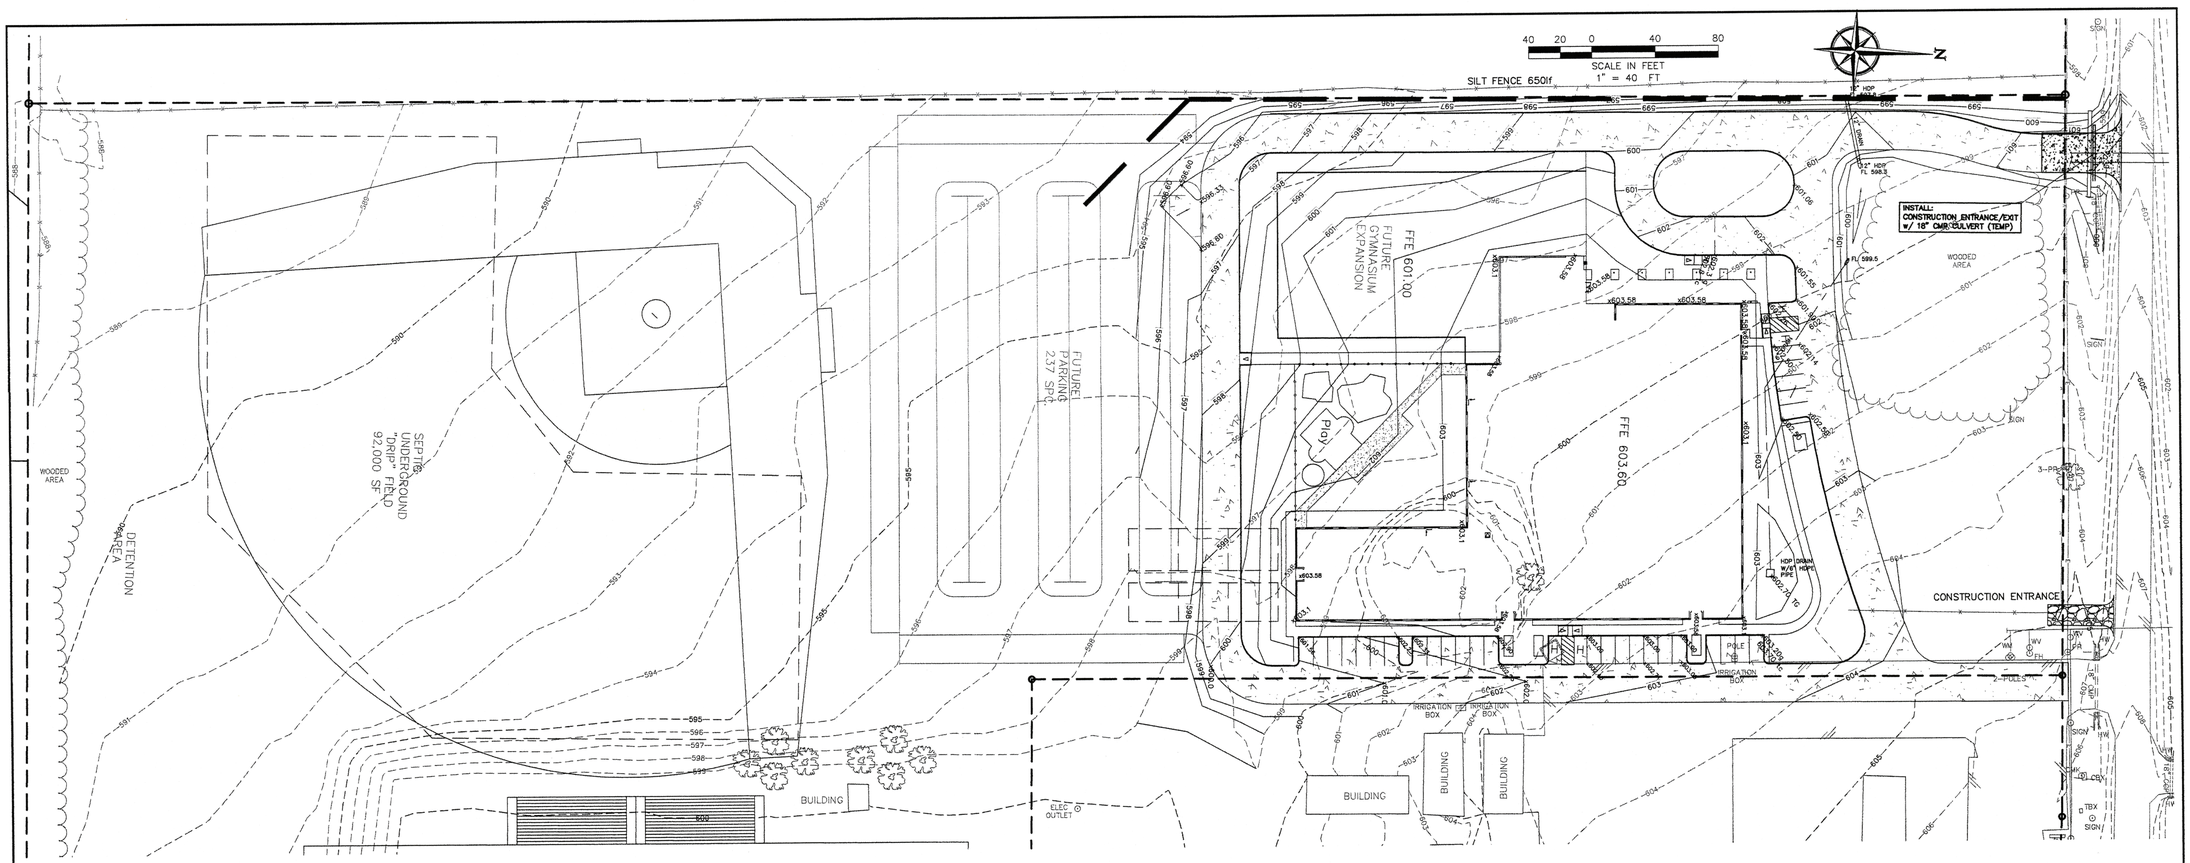

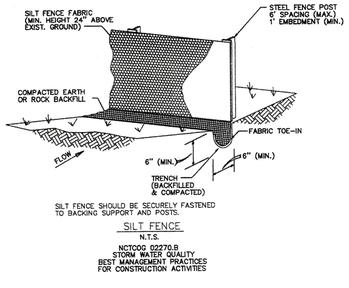

SILT FENCE
N.T.S.
NCTCOG 02270.B
STORM WATER QUALITY
BEST MANAGEMENT PRACTICES
FOR CONSTRUCTION ACTIVITIES

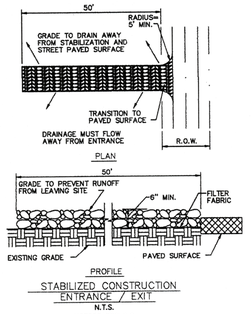

STABILIZED CONSTRUCTION ENTRANCE / EXIT
N.T.S.
NCTCOG 02270.G
STORM WATER QUALITY
BEST MANAGEMENT PRACTICES
FOR CONSTRUCTION ACTIVITIES

LEGEND
- SILT FENCE
- INLET PROTECTION
- CONSTRUCTION ENTRANCE

TBM 1
Near Southwest corner of site.
ELV. 588.65

ENGINEERINGCONCEPTS & DESIGN, L.P.
ENGINEERING / PROJECT MANAGEMENT / CONSTRUCTION SERVICES - FIRM REG. #F-001145
201 WINDCO CIR, STE 200, WYLIE, TX 75098
972-941-8400 FAX: 972-941-8401 WWW.ECDLP.COM

REVISIONS:

DRAWN: BILL | DATE: November 8,
CHECKED: TW | DATE: 2013
PROJECT NO.: 3551
DWG FILE NAME:

THIS DOCUMENT IS RELEASED FOR THE PURPOSE OF CONSTRUCTION. THE SEAL APPEARING ON THIS DOCUMENT WAS AUTHORIZED BY TODD D. WINTTERS, P.E. 87085

TODD D. WINTTERS 87085 LICENSED PROFESSIONAL ENGINEER 11-12-13

EROSION CONTROL PLAN
LUCAS CHRISTIAN ACADEMY
PHASE ONE
LUCAS CHRISTIAN ACADEMY NEW SCHOOL BUILDING
CITY OF LUCAS, COLLIN COUNTY, TEXAS

SHEET C5 OF .

Good Fulton & Farrell Architects
2808 Fairmount Street
Suite 300
Dallas, Texas 75201
214.303.1500 Tel
214.303.1512 Fax
www.gff.com

© Good Fulton & Farrell 2013

LUCAS CHRISTIAN ACADEMY
505 W. LUCAS ROAD
LUCAS, TEXAS 75002

ISSUED FOR PERMIT AND CONSTRUCTION

No.	Date	Item

REVISIONS

BT Drawn
BT Checked
TW Approved

EROSION CONTROL PLAN

Project No.	13014.01
Date	11.08.2013
Last Revision	MM.DD.YY
	C5