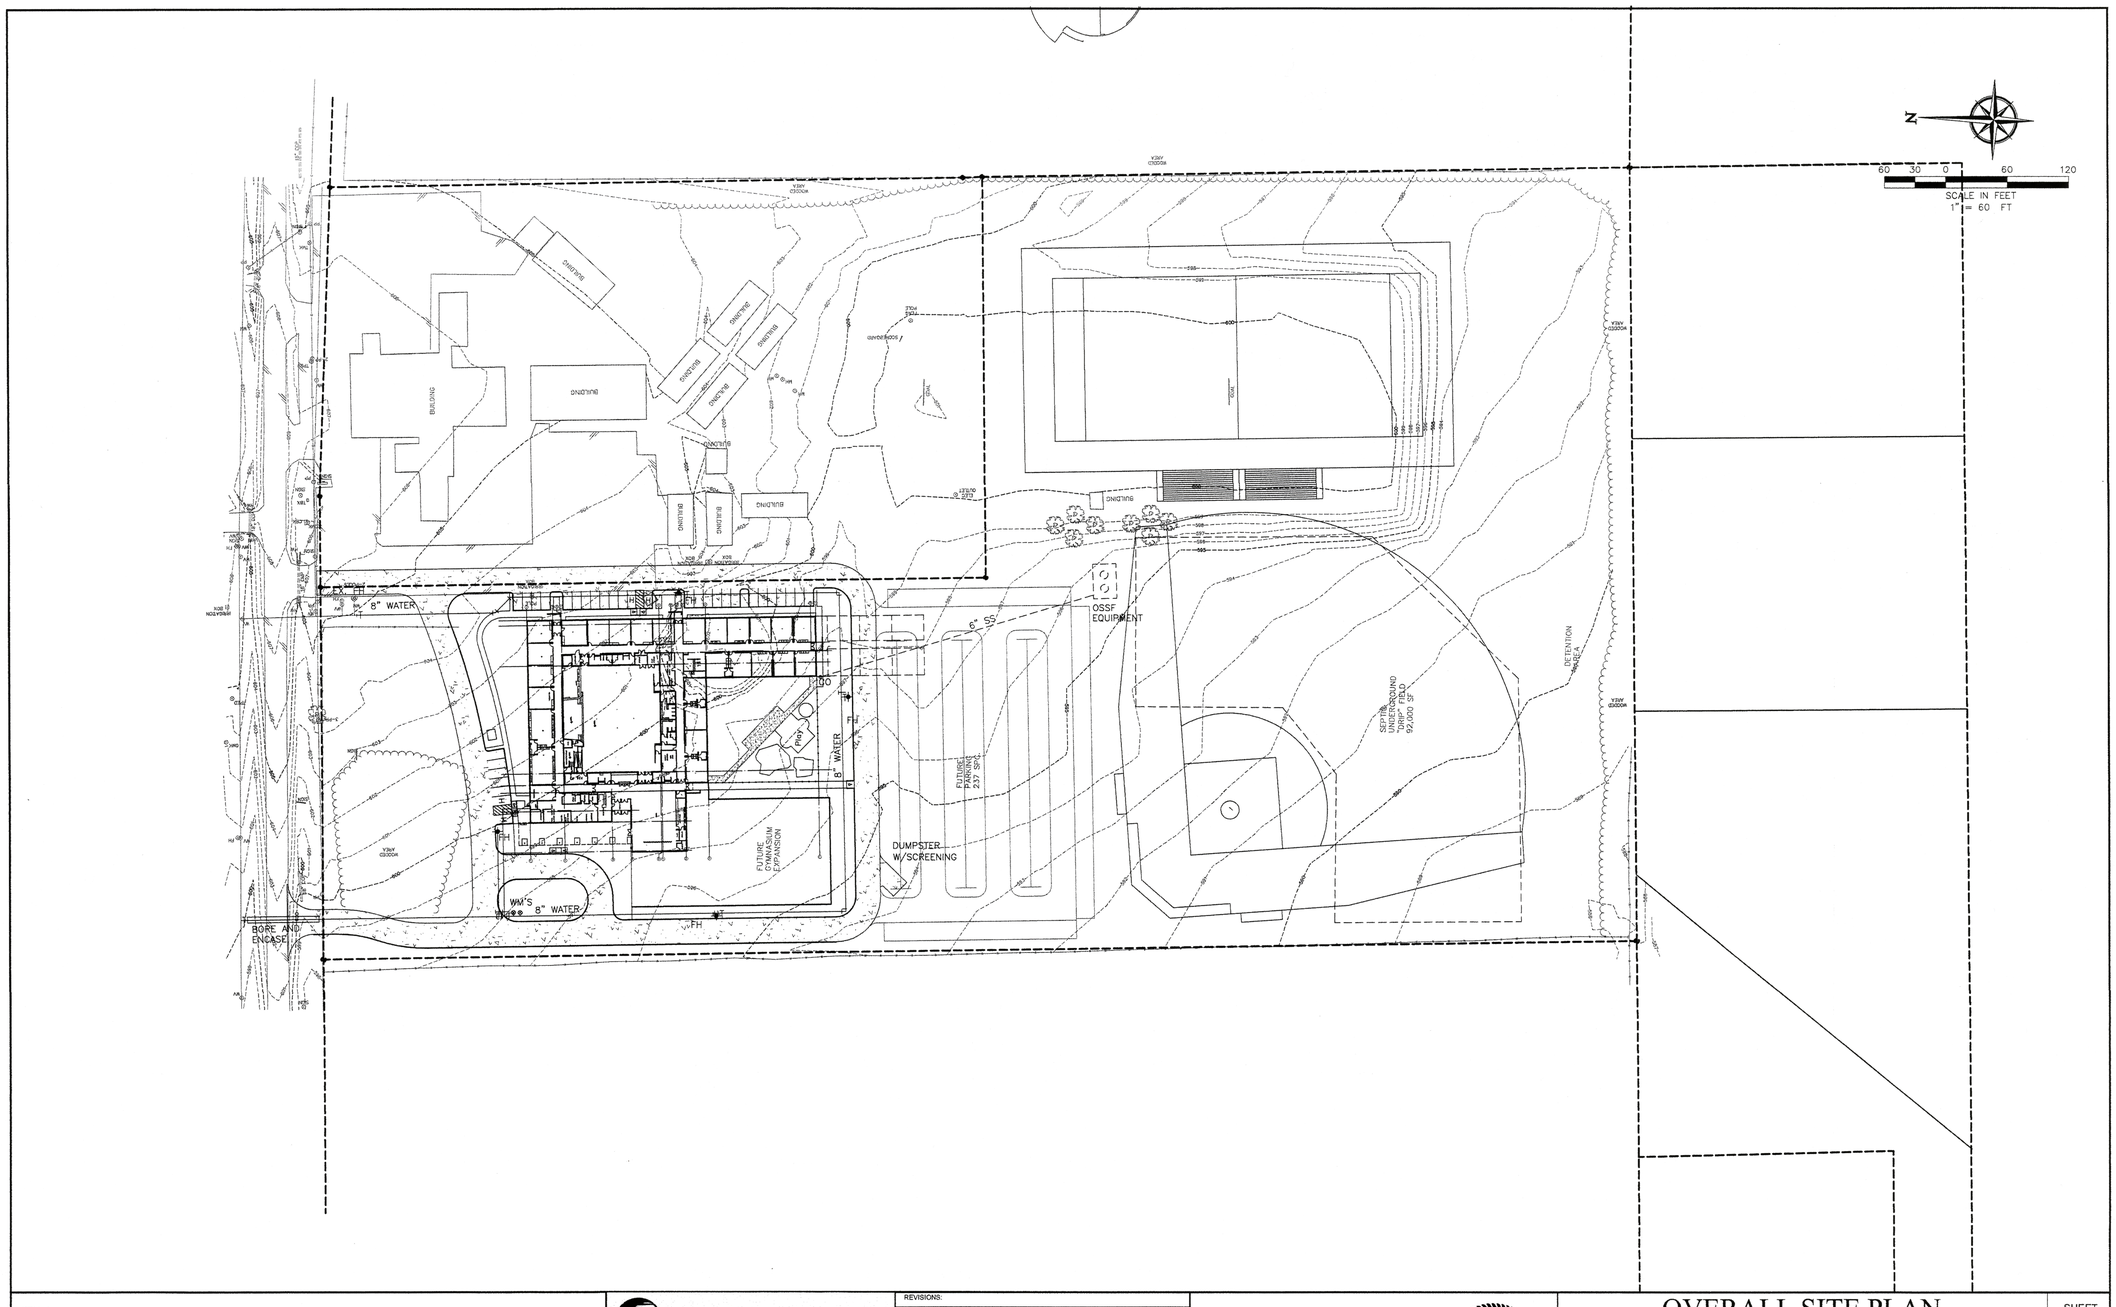

TBM 1
Near Southwest corner of site.
ELV. 588.65

ENGINEERINGCONCEPTS & DESIGN, L.P.
ENGINEERING / PROJECT MANAGEMENT /
CONSTRUCTION SERVICES - FIRM REG. #F-001145
201 WINDCO CIR, STE 200, WYLIE, TX 75098
972-941-8400 FAX: 972-941-8401 WWW.ECDLP.COM

REVISIONS:

DRAWN: BILL | DATE: September 30, 2013
CHECKED: TW | DATE:
PROJECT NO.: 3551
DWG FILE NAME:

THIS DOCUMENT IS RELEASED FOR THE PURPOSE OF INTERIM REVIEW AND PRICING ONLY.

THE SEAL APPEARING ON THIS DOCUMENT WAS AUTHORIZED BY TODD D. WINTTERS, P.E. 87085

STATE OF TEXAS · TODD D. WINTTERS · 87085 · REGISTERED PROFESSIONAL ENGINEER · 11-12-13

OVERALL SITE PLAN
LUCAS CHRISTIAN ACADEMY
PHASE ONE
LUCAS CHRISTIAN ACADEMY NEW SCHOOL BUILDING
CITY OF LUCAS, COLLIN COUNTY, TEXAS

SHEET C1 OF .

Good Fulton & Farrell Architects
2309 Fairmount Street
Suite 300
Dallas, Texas 75201
214.303.1500 Tel
214.303.1512 Fax
www.gff.com

© Good Fulton & Farrell 2013

LUCAS CHRISTIAN ACADEMY
505 W. LUCAS ROAD
LUCAS, TEXAS 75002

CONSTRUCTION DOCUMENTS

No.	Date	Item
		REVISIONS

BY Drawn
BY Checked
TW Approved

ISSUED FOR PERMITTING,AND CONSTRUCTION.

DONALD R. KUBALA, AIA

OVERALL SITE PLAN

Project	13014.01
Date	09.30.13
Last Revision	MM.DD.YY
	C1