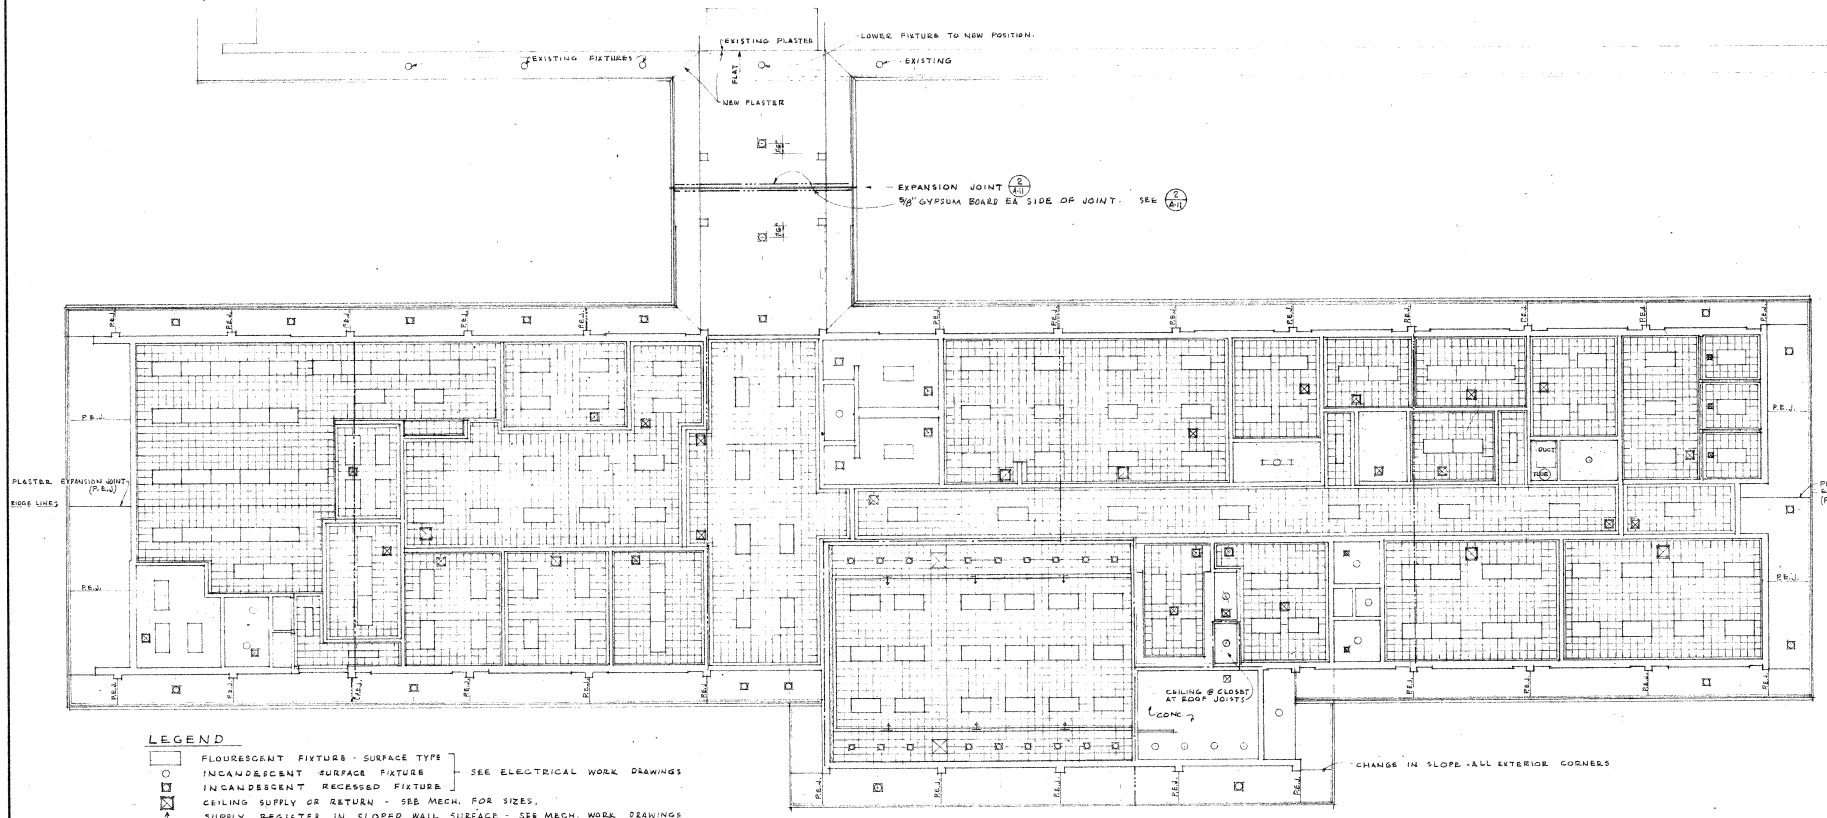

LEGEND

- FLOURESCENT FIXTURE - SURFACE TYPE
- INCANDESCENT SURFACE FIXTURE
- INCANDESCENT RECESSED FIXTURE
- } SEE ELECTRICAL WORK DRAWINGS
- CEILING SUPPLY OR RETURN - SEE MECH. FOR SIZES.
- SUPPLY REGISTER IN SLOPED WALL SURFACE - SEE MECH. WORK DRAWINGS
- INDICATES STUD & GYPSUM BOARD WALL TO ROOF STRUCTURE.
- INDICATES ATTIC SEPARATION - FRAMING 24"o MAX SPACING & 3/8" PLYWOOD. - 5/8" GYPSUM BD. WHERE INDICATED.

P.E.J. PLASTER EXPANSION JOINT - NO. 15 WITH EXPANSION FLANGE.

REFLECTED CEILING PLAN SCALE: 1/8" = 1'-0"

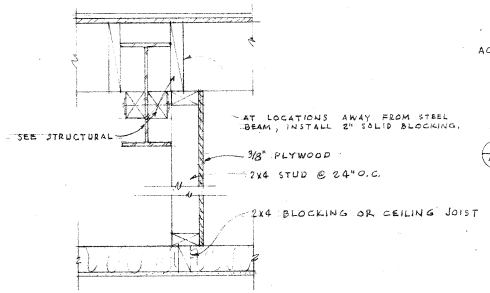

1/A-16 ATTIC SEPARATION DETAIL
SCALE: 1 1/2" = 1'-0"

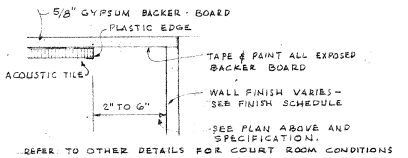

2/A-16 ACOUSTICAL TILE EDGE
SCALE: 3" = 1'-0"

REVERSAL OF BATTEN DIRECTION & SPECIAL END CONDITION

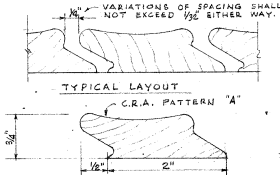

3/A-16 ACOUSTIC WOOD BATTENS
FULL SIZE

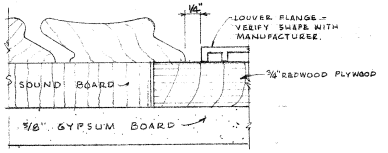

4/A-16 BATTEN TO PLYWOOD @ REGISTER
FULL SIZE

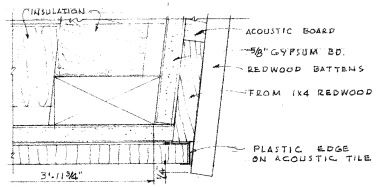

5/A-16 COURT ROOM LOW CEILING
HALF SIZE

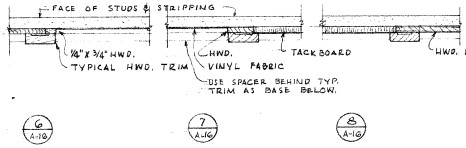

6/A-16 7/A-16 8/A-16

SOUTH WALL OF COURT ROOM DETAILS SC.: 3/4" = 1'-0"

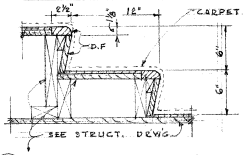

9/A-16 STAIR @ COURT & LIBRARY
SCALE: 1 1/2" = 1'-0"

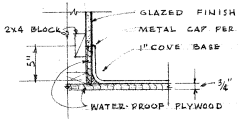

10/A-16 SANITARY BASE @ REST ROOMS
SCALE: 1 1/2" = 1'-0"

CITY-COUNTY OFFICE BUILDING ADDITION
TO THE PETALUMA CITY HALL
PETALUMA, CALIFORNIA

J. CLARENCE FELCIANO, A.I.A. — SCHUYLER L. JEFFRIES, A.I.A. & ASSOCIATES • ARCHITECTS — PLANNERS
4010 MONTICELLO AVENUE P.O. BOX 1300 SANTA ROSA, CALIFORNIA 95402 (707) 542-4662

PROJECT ARCHITECT: FELCIANO
DRAWN BY: J.D.D.
CHECKED BY: G.E.
DATE: JAN. 25, 1971
JOB NUMBER: 70-110
SHEET NUMBER: A-6
16 OF A-19

10-166