ATTACHMENT A |

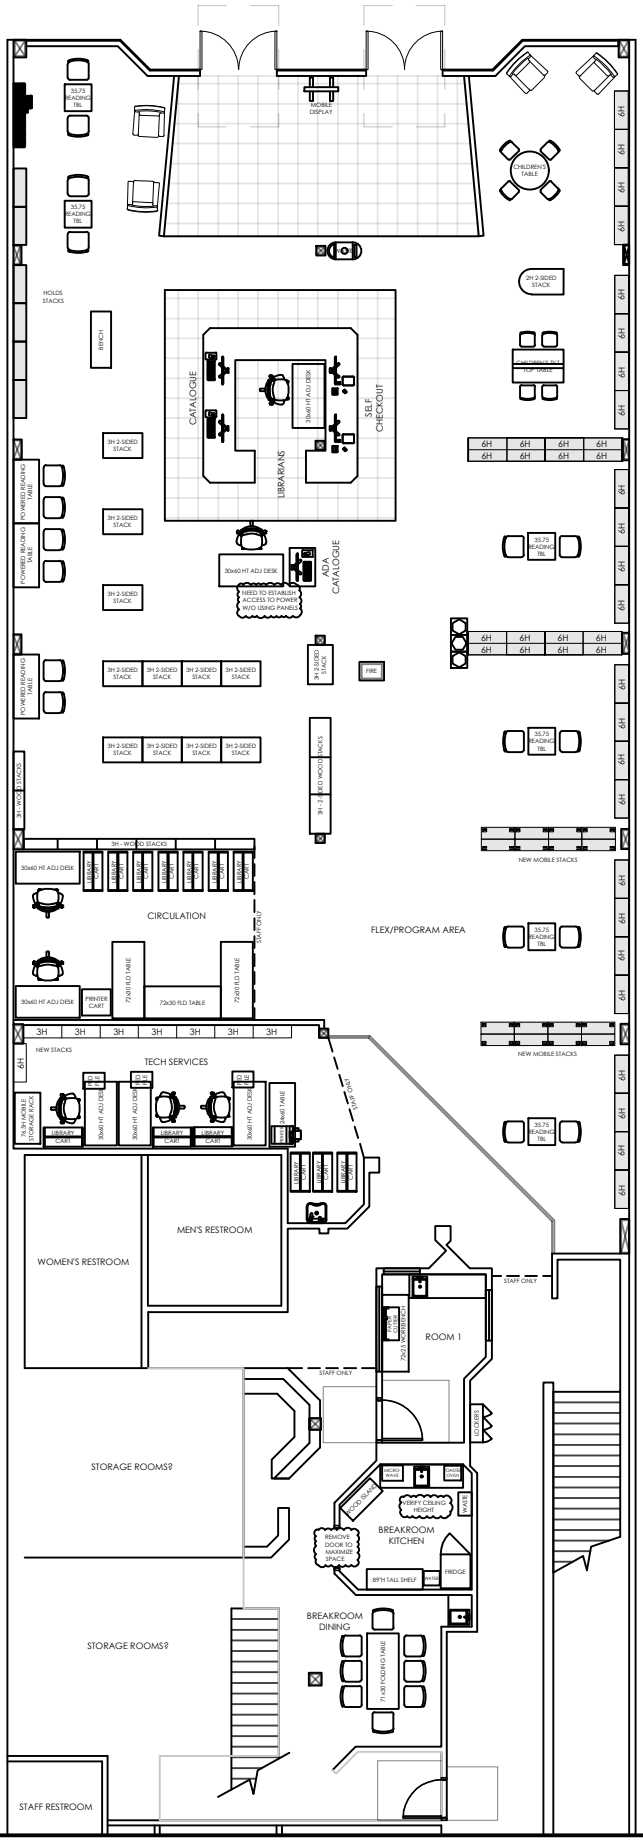

2ND FLOOR OFFICES |

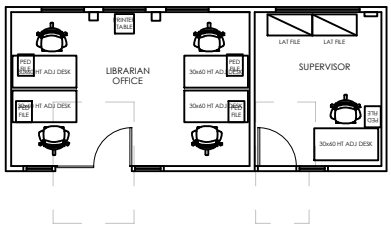

SAN RAFAEL LIBRARY | TEMP SPACE - PROPOSED | SCALE: NTS | 7.16.24