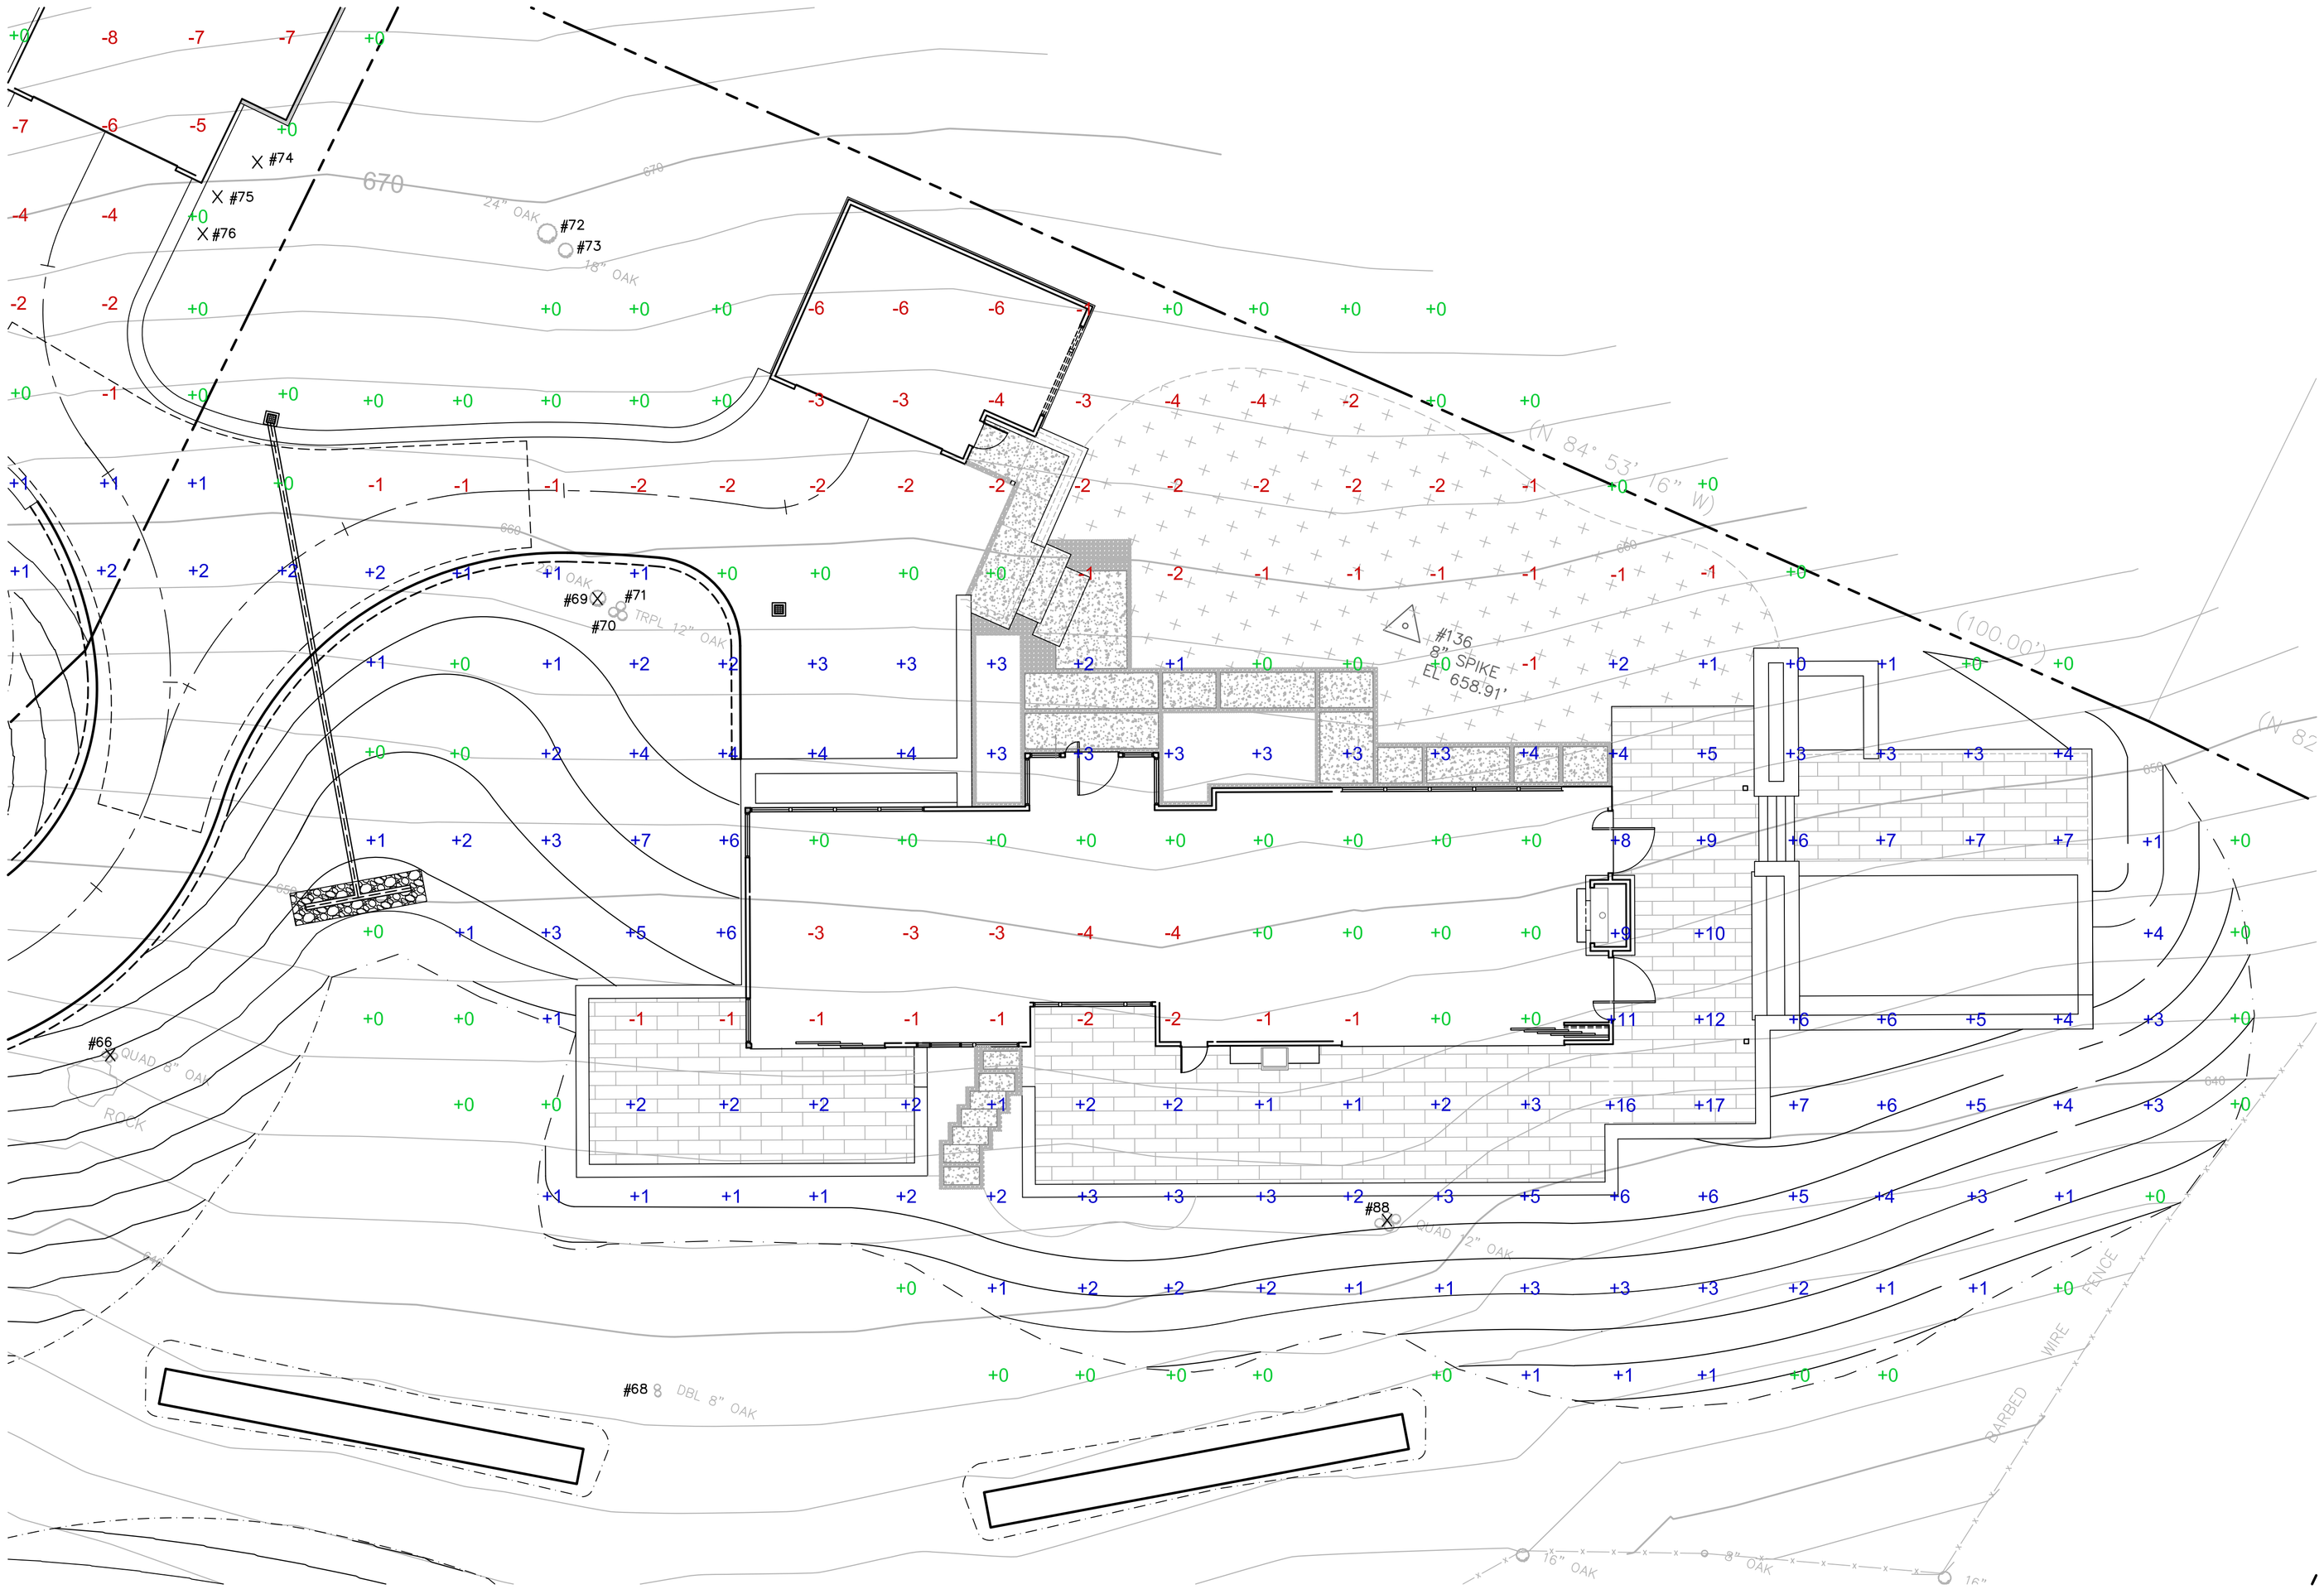

LOT 228 RESIDENCE
CUT-FILL TICK EXHIBIT

0 5 10 20 40
SCALE: 1" = 10'

N

BEAR FLAG ENGINEERING INC
CIVIL ENGINEERING
SURVEYING
LAND DEVELOPMENT
SEPTIC SYSTEM DESIGN
PROJECT MANAGEMENT
FORENSIC ENGINEERING

527 BROADWAY #202
SONOMA, CA 95476
PHONE: (707) 481-9472
OFFICE@BEARFLAGCIVIL.COM

CUT-FILL TICK EXHIBIT
LOT 228 RESIDENCE
BRAZIL STREET, SONOMA, CA
APN: 018-051-007

REV	DATE	DESCRIPTION

DATE:	1/8/2018
DESIGN:	CSM
PROJECT:	16003

SHEET
1
OF 1 SHEET