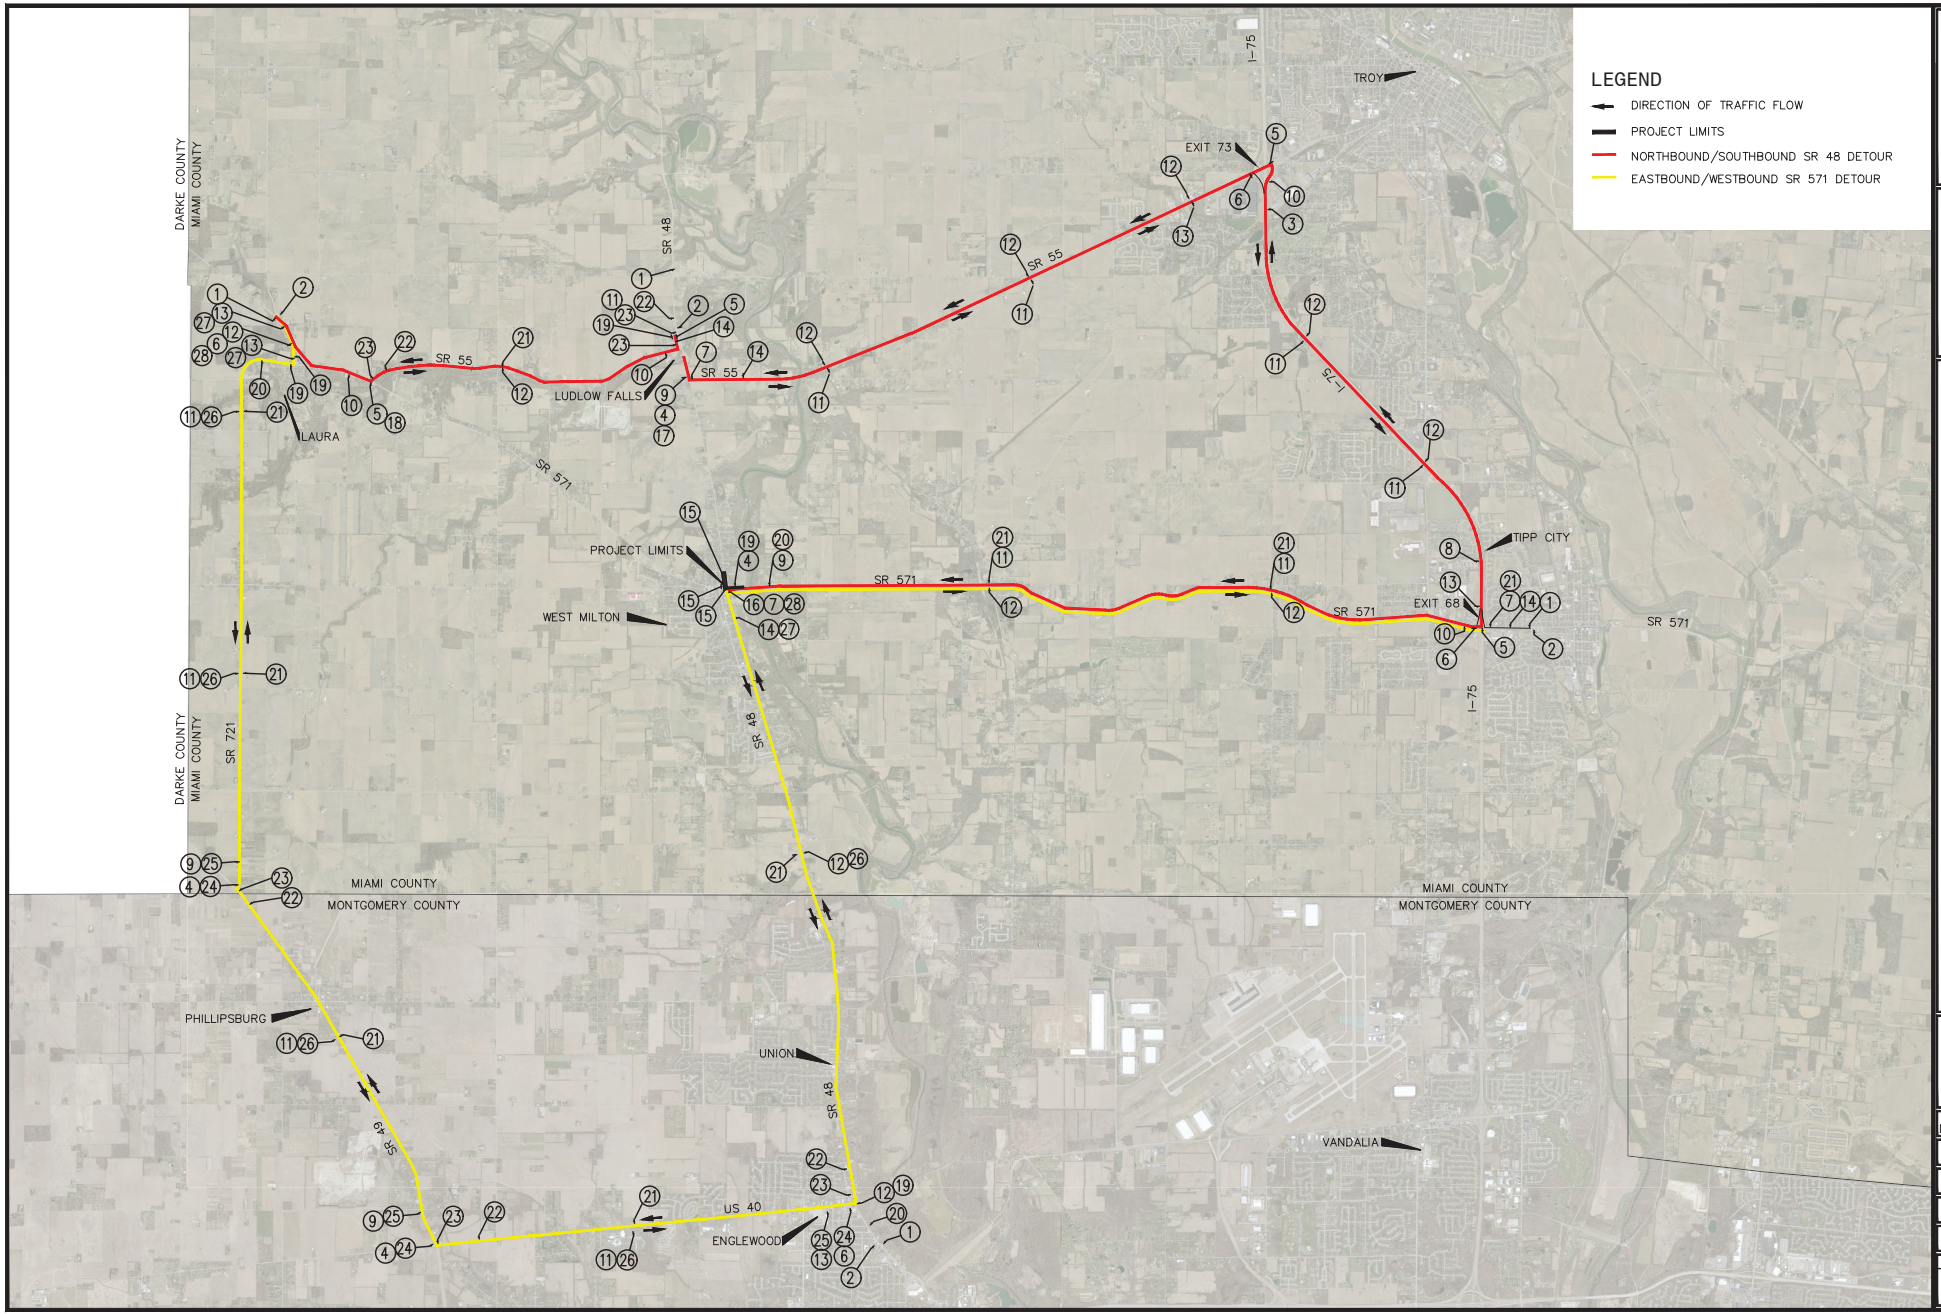

Choice One Engineering
SIDNEY, OHIO 937.497.0200
LOVELAND, OHIO 513.239.8554
www.CHOICEONEENGINEERING.com

MIAMI ST. WATER MAIN-REBID
VILLAGE OF WEST MILTON
DETOUR PLAN

REVISIONS:

FILE NAME	DETOUR PLAN A
DRAWN BY	brg
CHECKED BY	ATS
PROJECT No.	MIAWMI1804
DATE	04-16-2023
SHEET NUMBER	17 OF 17