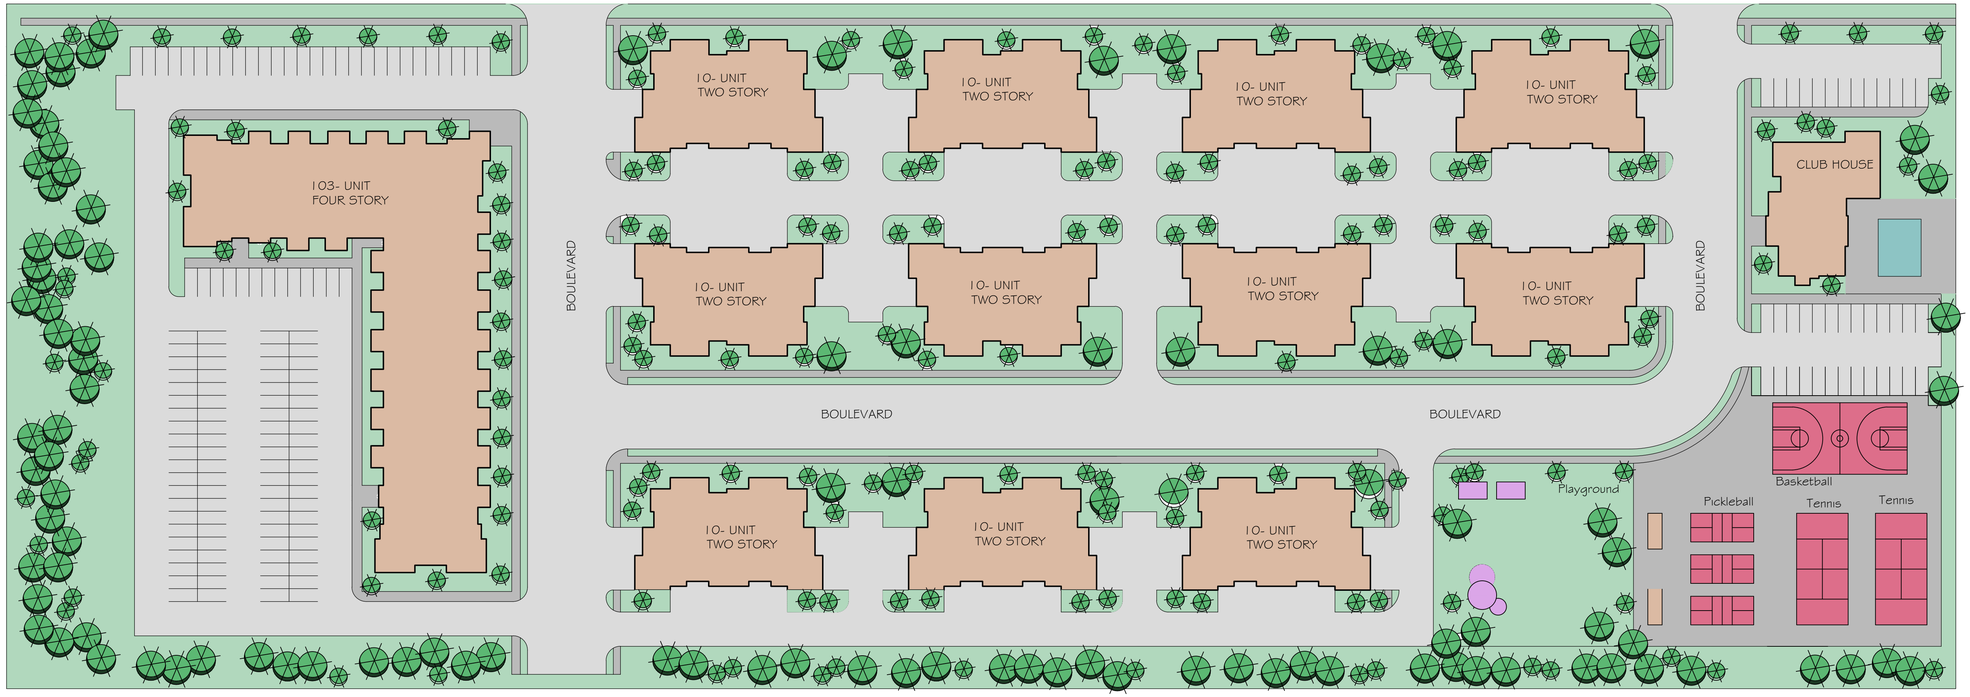

ALTERNATE SITE LAYOUT #1

SCALE: 1"= 50'-0"

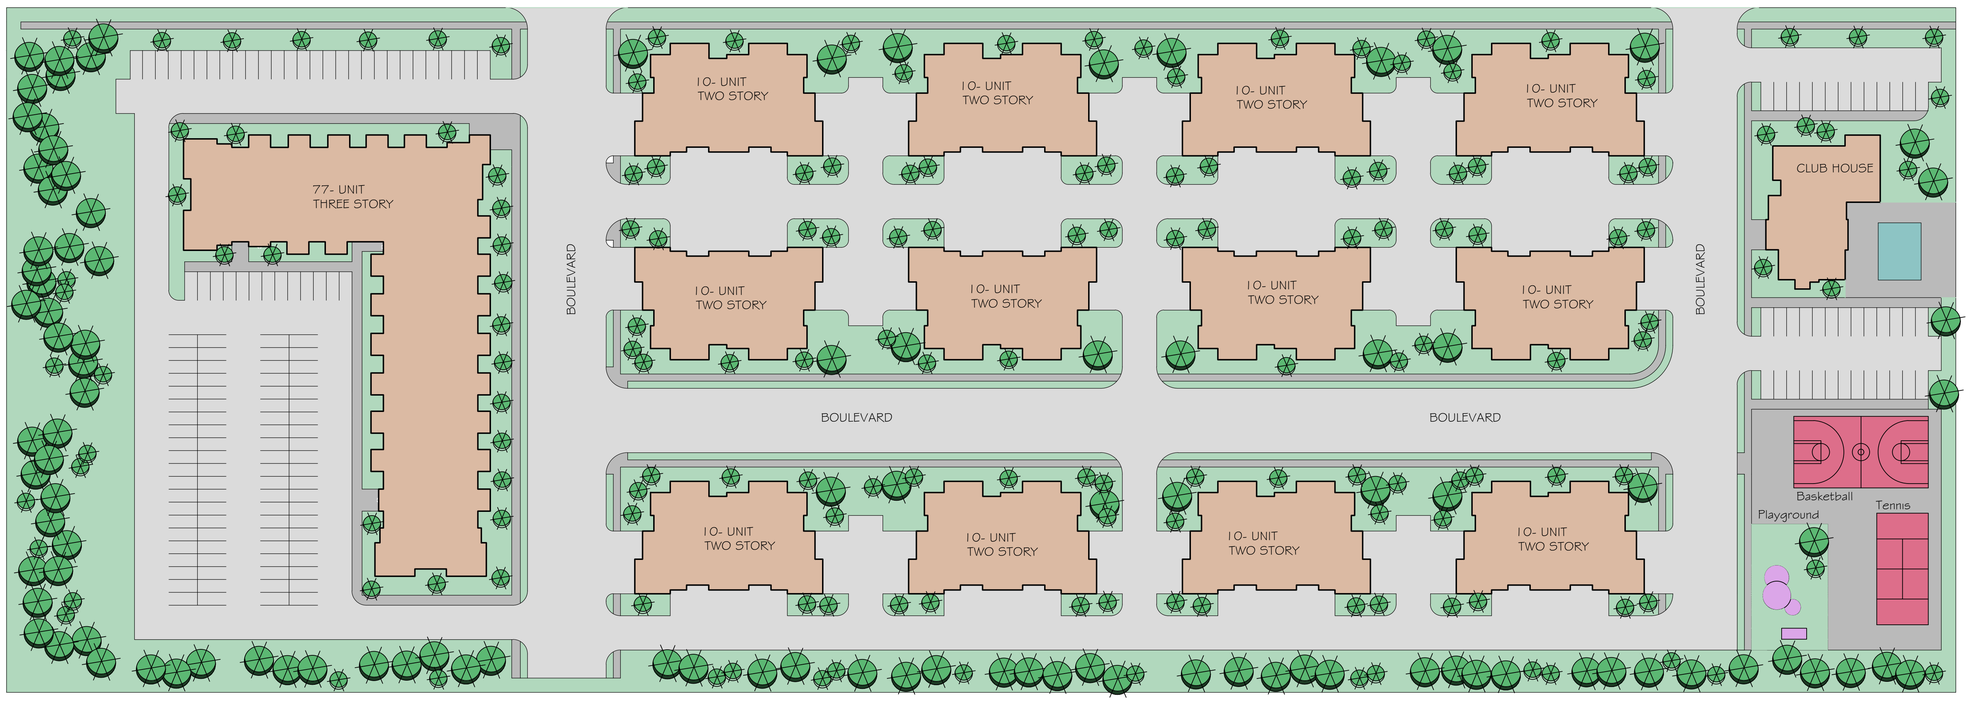

ALTERNATE SITE LAYOUT #2

SCALE: 1"= 50'-0"

TODD R. CALLAWAY & ASSOCIATES
ARCHITECTS - DESIGNERS
4848 Freer Street, Rochester Hills, Michigan 48306
Ph: 586-243-5945, email: trcallaway@hotmail.com, www.trcallaway.com

SHEET DATES / DESC.
6.24.24 SCHEMATICS

NEW CONSTRUCTION

Williamston Village

WILLIAMSTON,MICHIGAN

ALTERNATE SITE PLANS

A1.9