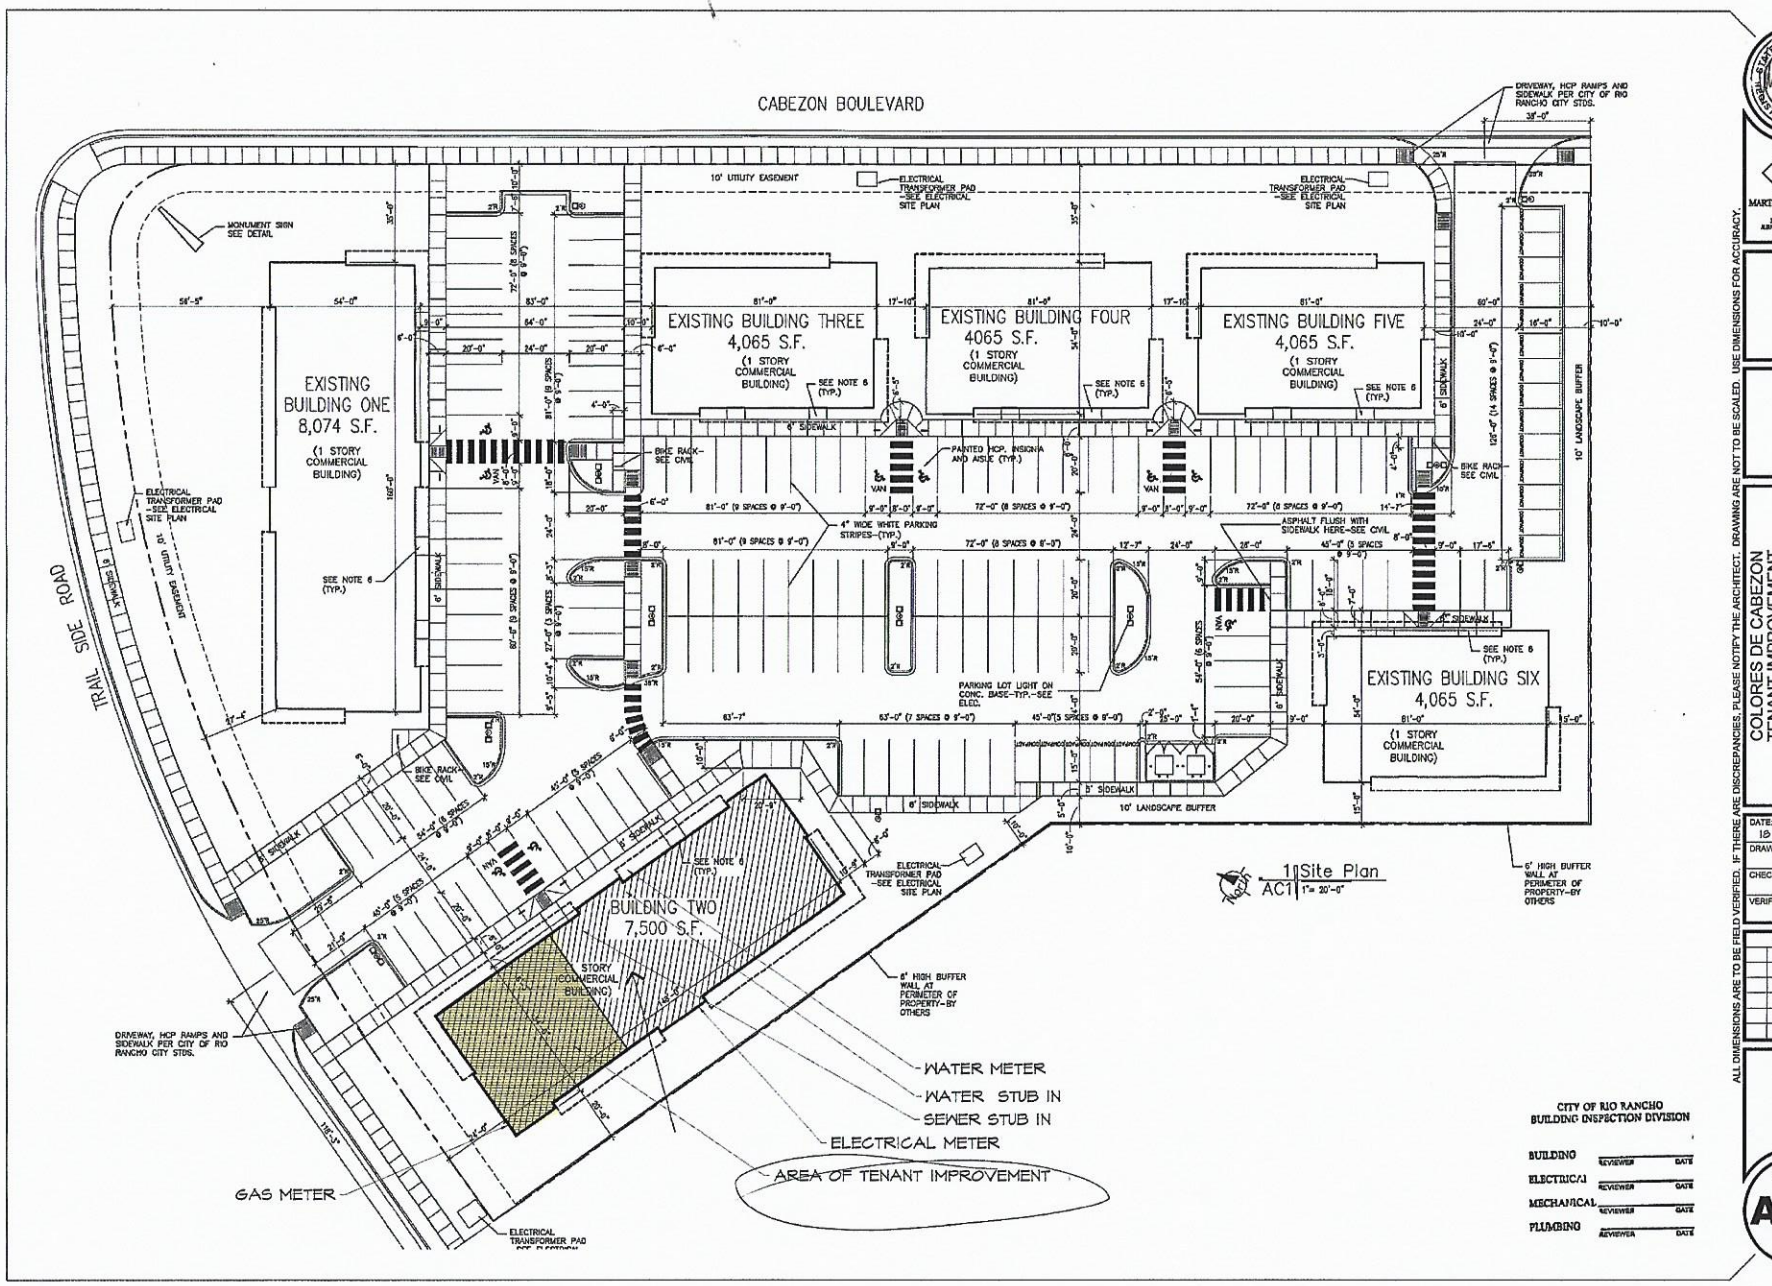

CITY OF RIO RANCHO
BUILDING INSPECTION DIVISION

	REVIEWER	DATE
BUILDING		
ELECTRICAL		
MECHANICAL		
PLUMBING		

STATE OF NEW MEXICO
MARTIN F.M. GRUMMER
No. 002044
18 JULY 2019
REGISTERED ARCHITECT

MARTIN FM GRUMMER
ARCHITECT
23 WILLOUGH PLACE NE
ALBUQUERQUE, NEW MEXICO 87106
(505) 255-2007

ALL DIMENSIONS ARE TO BE FIELD VERIFIED. IF THERE ARE DISCREPANCIES, PLEASE NOTIFY THE ARCHITECT. DRAWING ARE NOT TO BE SCALED. USE DIMENSIONS FOR ACCURACY.

COLORES DE CABEZON
TENANT IMPROVEMENT
CABEZON & TRAILHEAD
RIO RANCHO, NM
SITE

DATE: 18 JULY 2019
DRAWN BY: MFMG
CHECKED BY:
VERIFIED BY:

REVISIONS

SHEET NO: A1.2

RECEIVED
JUL 24 RECD
By: