RESOLUT RE

WAREHOUSE / OFFICE FLEX SPACE WITH GATED YARD

SWQ OF SOUTHERN AND UNSER
1201 Veranda Road Southeast Rio Rancho, NM 87124

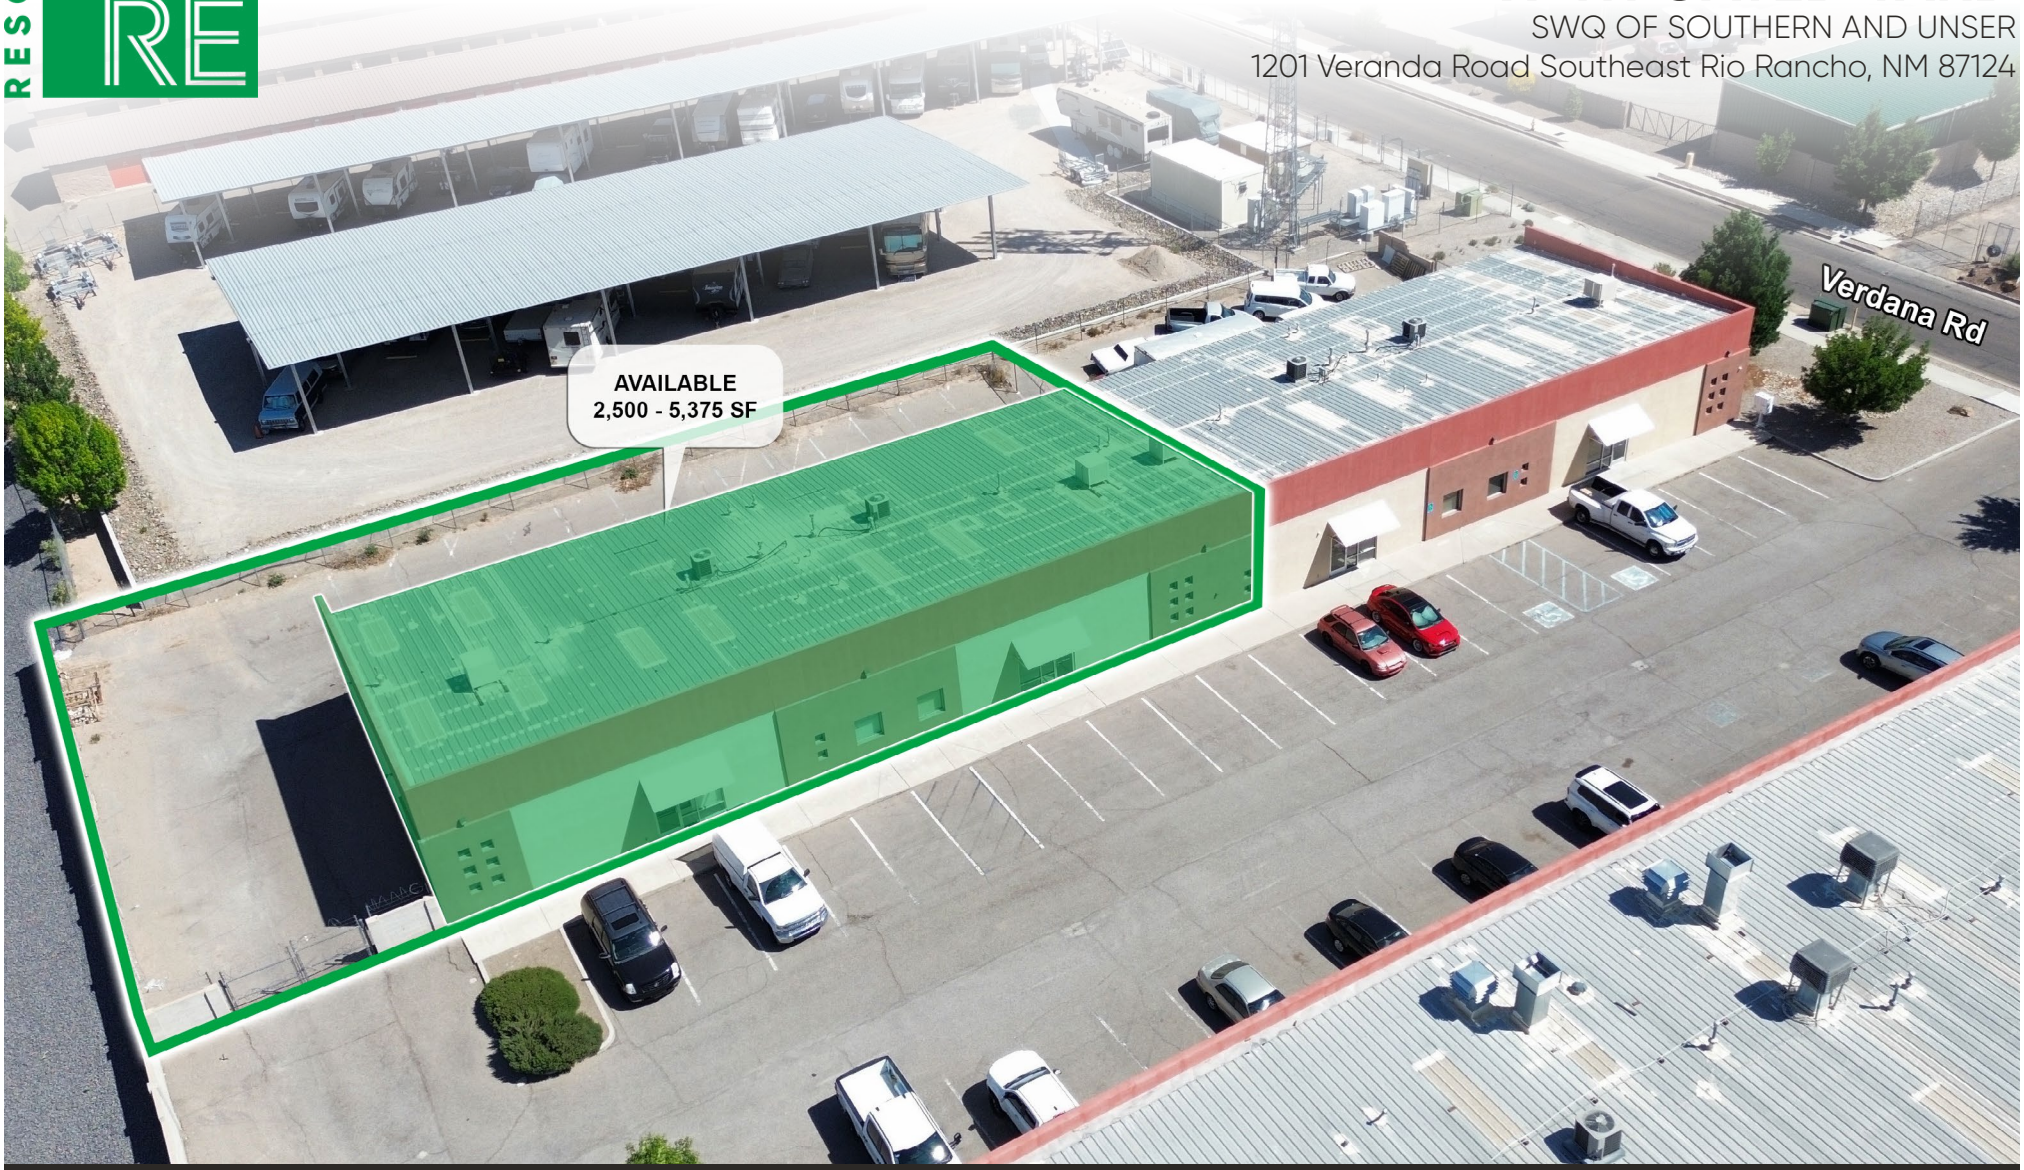

FOR LEASE

AVAILABLE SPACE
2,500 -5,375 SF

RATE
$15.00 PSF NNN
NNNs* $1.76 PSF
* Estimate provided by Landlord and subject to change

Billy Lehmann
blehmann@resolutre.com
505.337.0777

Martín Richardson
mrichardson@resolutre.com
505.337.0777

The information contained herein was obtained from sources deemed reliable; however, RESOLUT RE makes no guaranties, warranties or representations to the completeness or accuracy thereof. The presentation of this real estate information is subject to errors; omissions; change of price; prior sale or lease; or withdrawal without notice. RESOLUT RE, which provides real estate brokerage services, is a division of Reliance Retail, LLC, a Texas Limited Liability Company.

WAREHOUSE / OFFICE FLEX SPACE WITH GATED YARD | 1201 Veranda Road Southeast Rio Rancho, NM 87124

PROPERTY HIGHLIGHTS

- Rare Rio Rancho opportunity — Warehouse, office, and yard space combined in one property.
- Functional Flex space
- Gated yard
- 12' roll up door
- Hard-to-replicate configuration — The combination of building improvements and yard space distinguishes the property from conventional warehouse or office offerings.

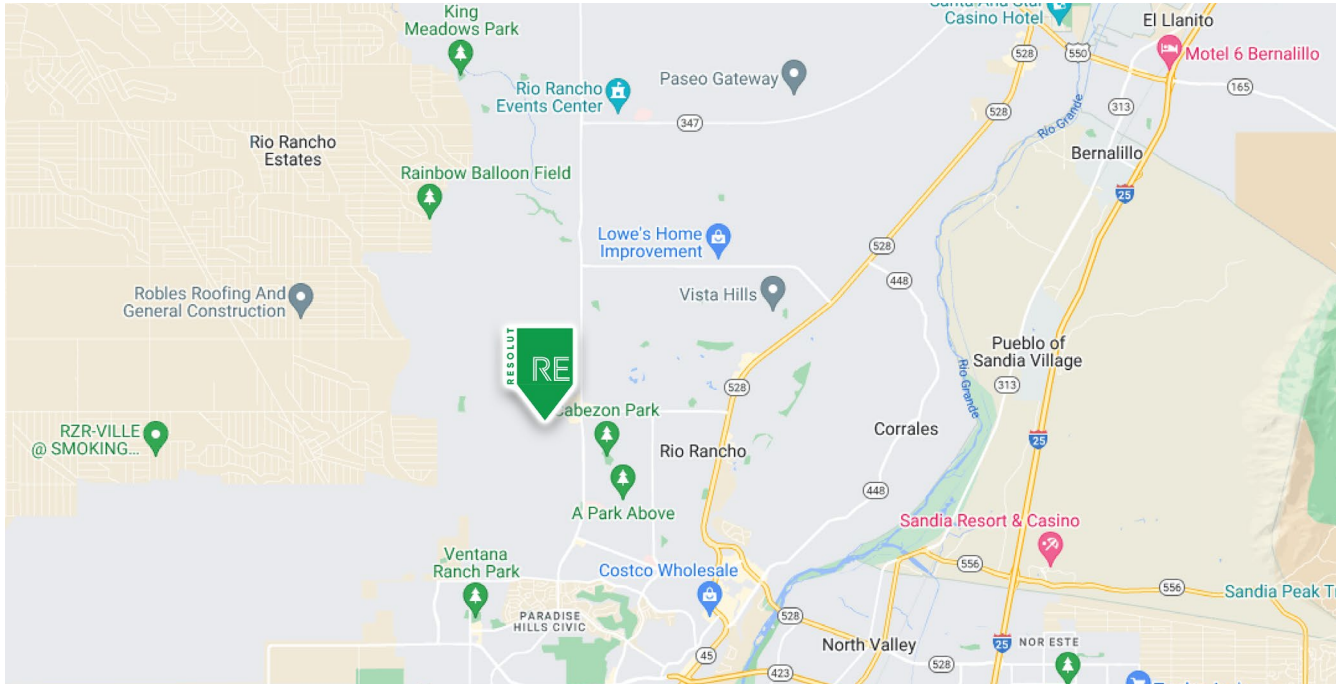

AREA TRAFFIC GENERATORS

Smith's, Target, Walmart Neighborhood Market, Albertsons, Presbyterian, Planet Fitness, Big Lots, Intel, CVS, Sally Beauty, Dollar General, Walgreens, AutoZone, Applebee's, Arby's, Taco Bell, Starbucks

Billy Lehmann
blehmann@resolutre.com | 505.337.0777

Martín Richardson
mrichardson@resolutre.com | 505.337.0777

DEMOGRAPHIC SNAPSHOT 2026

149,760
POPULATION
3-MILE RADIUS

$123,820.00
AVG HH INCOME
3-MILE RADIUS

81,159
DAYTIME POPULATION
3-MILE RADIUS

TRAFFIC COUNTS
Southern: 16,365 VPD
Unser: 16,932 VPD
(Sites USA 2026)

The information contained herein was obtained from sources deemed reliable; however, RESOLUT RE makes no guaranties, warranties or representations to the completeness or accuracy thereof. The presentation of this real estate information is subject to errors; omissions; change of price; prior sale or lease; or withdrawal without notice. RESOLUT RE, which provides real estate brokerage services, is a division of Reliance Retail, LLC, a Texas Limited Liability Company.

WAREHOUSE / OFFICE FLEX SPACE WITH GATED YARD | 1201 Veranda Road Southeast Rio Rancho, NM 87124

PROPERTY OVERVIEW

A rare opportunity to lease a well-designed industrial property in Rio Rancho, New Mexico, featuring a functional combination of warehouse space, professional office buildout, and valuable yard area. Thoughtfully configured to support industrial, service, distribution, and other business operations, this property offers the versatility and functionality that are increasingly difficult to find in the Rio Rancho market.

The well-planned layout combines warehouse operations with dedicated office space, providing an efficient environment for businesses that need both operational and administrative areas under one roof. The additional yard space offers valuable flexibility for equipment, vehicle parking, material storage, or other business needs, subject to applicable zoning and use requirements.

With its quality buildout, practical design, and combination of indoor and outdoor space, this property presents an exceptional opportunity for an owner-user or investor seeking a functional industrial asset in a market where comparable opportunities are limited.

LOCATION OVERVIEW

Located in Rio Rancho, New Mexico, this property offers businesses an opportunity to establish or expand operations in the growing northwest Albuquerque metropolitan area. Rio Rancho provides access to a broad regional customer base, established residential and commercial markets, and the greater Albuquerque business community.

The property's combination of warehouse, office, and yard space is particularly well suited for businesses that require operational flexibility, on-site equipment or vehicle storage, and convenient access between administrative and industrial functions. Its location within Rio Rancho makes it worth considering for contractors, service companies, distributors, equipment-related businesses, and other owner-users seeking a functional property in this market.

Industrial properties that combine a thoughtfully designed building with usable yard space can be difficult to replace once acquired, making this a compelling opportunity for businesses seeking a long-term operational base in the Rio Rancho area.



PROPERTY DETAILS

Lease Rate:	$15.00 PSF
NNN:	$1.76 PSF
Available SF:	2,500 - 5,375 SF

The information contained herein was obtained from sources deemed reliable; however, RESOLUT RE makes no guaranties, warranties or representations to the completeness or accuracy thereof. The presentation of this real estate information is subject to errors; omissions; change of price; prior sale or lease; or withdrawal without notice. RESOLUT RE, which provides real estate brokerage services, is a division of Reliance Retail, LLC, a Texas Limited Liability Company.

WAREHOUSE / OFFICE FLEX SPACE WITH GATED YARD | 1201 Veranda Road Southeast Rio Rancho, NM 87124



1 Site Plan
Scale: 1/16"=1'-0"

The information contained herein was obtained from sources deemed reliable; however, RESOLUT RE makes no guaranties, warranties or representations to the completeness or accuracy thereof. The presentation of this real estate information is subject to errors; omissions; change of price; prior sale or lease; or withdrawal without notice. RESOLUT RE, which provides real estate brokerage services, is a division of Reliance Retail, LLC, a Texas Limited Liability Company.

WAREHOUSE / OFFICE FLEX SPACE WITH GATED YARD | 1201 Veranda Road Southeast Rio Rancho, NM 87124

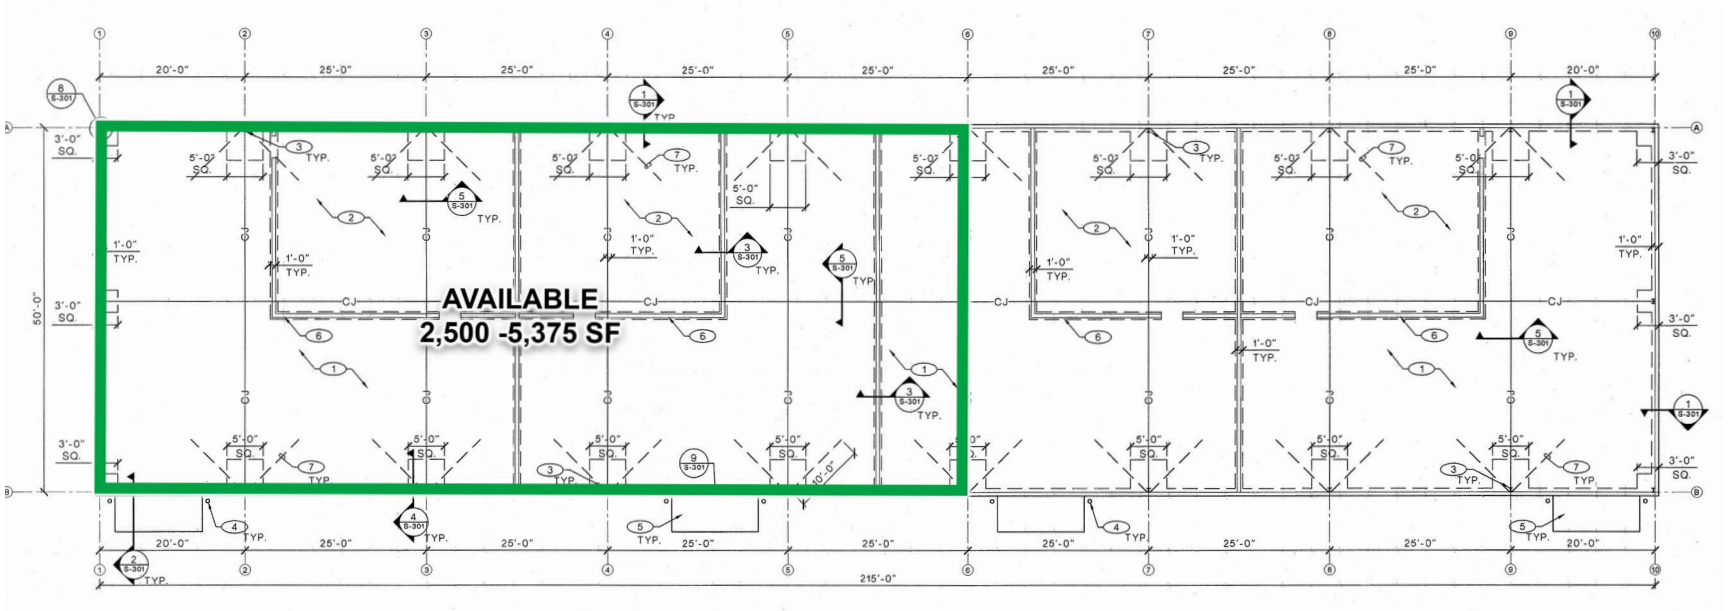



The information contained herein was obtained from sources deemed reliable; however, RESOLUT RE makes no guaranties, warranties or representations to the completeness or accuracy thereof. The presentation of this real estate information is subject to errors; omissions; change of price; prior sale or lease; or withdrawal without notice. RESOLUT RE, which provides real estate brokerage services, is a division of Reliance Retail, LLC, a Texas Limited Liability Company.

WAREHOUSE / OFFICE FLEX SPACE WITH GATED YARD | 1201 Veranda Road Southeast Rio Rancho, NM 87124

Suite 103: 2,500 SF (Can be Combined with Suite 104)







The information contained herein was obtained from sources deemed reliable; however, RESOLUT RE makes no guaranties, warranties or representations to the completeness or accuracy thereof. The presentation of this real estate information is subject to errors; omissions; change of price; prior sale or lease; or withdrawal without notice. RESOLUT RE, which provides real estate brokerage services, is a division of Reliance Retail, LLC, a Texas Limited Liability Company.

WAREHOUSE / OFFICE FLEX SPACE WITH GATED YARD | 1201 Veranda Road Southeast Rio Rancho, NM 87124

Suite 104: ± 2,875 SF (Can be Combined with Suite 103)











The information contained herein was obtained from sources deemed reliable; however, RESOLUT RE makes no guaranties, warranties or representations to the completeness or accuracy thereof. The presentation of this real estate information is subject to errors; omissions; change of price; prior sale or lease; or withdrawal without notice. RESOLUT RE, which provides real estate brokerage services, is a division of Reliance Retail, LLC, a Texas Limited Liability Company.

WAREHOUSE / OFFICE FLEX SPACE WITH GATED YARD | 1201 Veranda Road Southeast Rio Rancho, NM 87124



The information contained herein was obtained from sources deemed reliable; however, RESOLUT RE makes no guaranties, warranties or representations to the completeness or accuracy thereof. The presentation of this real estate information is subject to errors; omissions; change of price; prior sale or lease; or withdrawal without notice. RESOLUT RE, which provides real estate brokerage services, is a division of Reliance Retail, LLC, a Texas Limited Liability Company.