

1620 Daniel Drive
Muskegon, Michigan



Professional Office Space For Lease

Situated in one of West Michigan's fastest-growing commercial corridors near the newly developed Costco, this brand-new Class A office building on Harvey Street provides unmatched visibility for your company. This modern construction provides the ideal setting for a corporate headquarters, law firm, tech firm, medical practice, financial advisor, or similar users. High-end customized build-outs and suite sizing (2,000 SF or 4,300 SF) based on tenant requirements. The property has excellent access to major highways, local dining, healthcare/medical service providers, and premier retail.

Lease Price: \$28.00/SF/Yr NNN (\$5,033.00 - \$10,068.33/Mo)

For more information, please contact:

BRYAN BENCH
231 578 2508
bryanbench@corerealty.com

TROY WASSERMAN
231 750 9627
troywasserma@corerealty.com

Connect with us:




CORE REALTY PARTNERS

700 Terrace Point Drive, Suite 200
Muskegon, MI 49440

www.corecommercialrealty.com

Information is subject to verification and no liability for errors or omissions is assumed. Price is subject to change and listing withdrawal.

Floor Plan

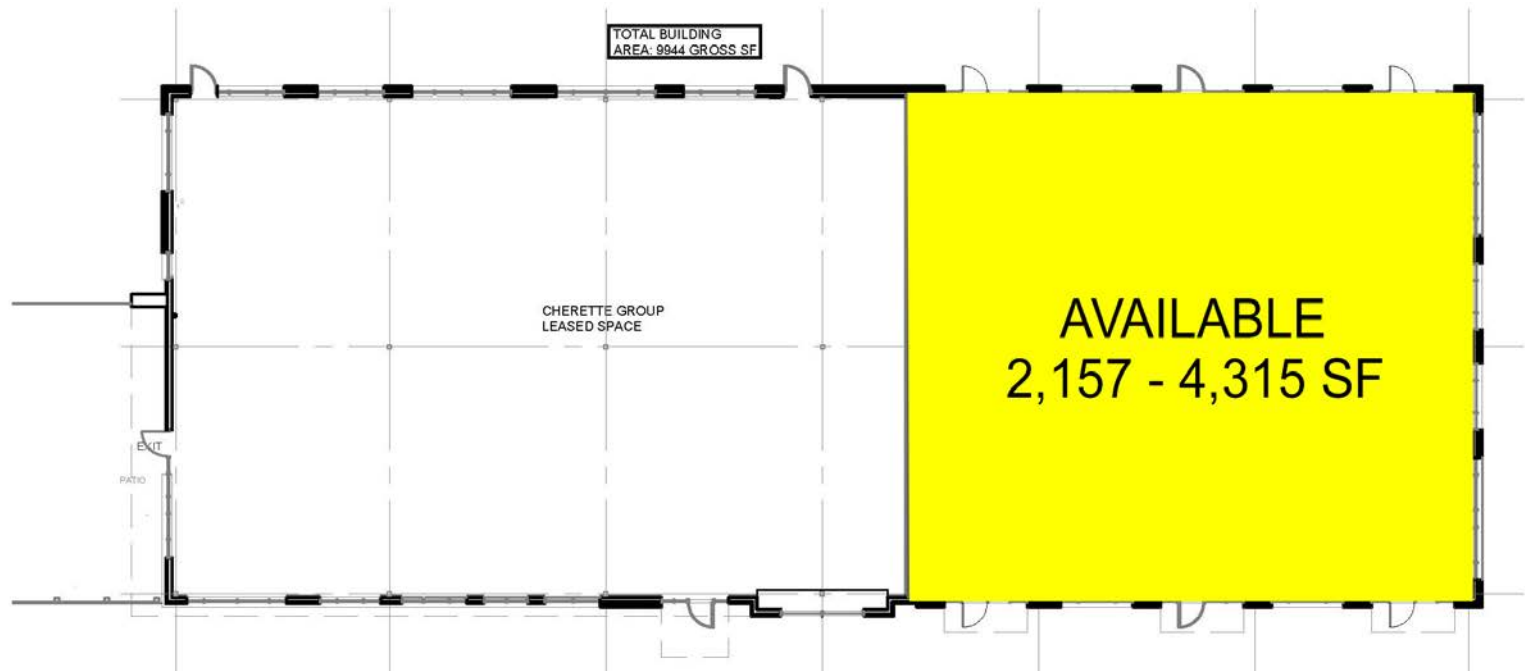

*Not to scale. Drawing for illustrative purposes only.

For more information, please contact:

BRYAN BENCH
231 578 2508
bryanbench@corerealty.com



TROY WASSERMAN
231 750 9627
troywasserman@corerealty.com

Connect with us:



CORE REALTY PARTNERS
700 Terrace Point Drive, Suite 200
Muskegon, MI 49440
www.corecommercialrealty.com

Site Plan

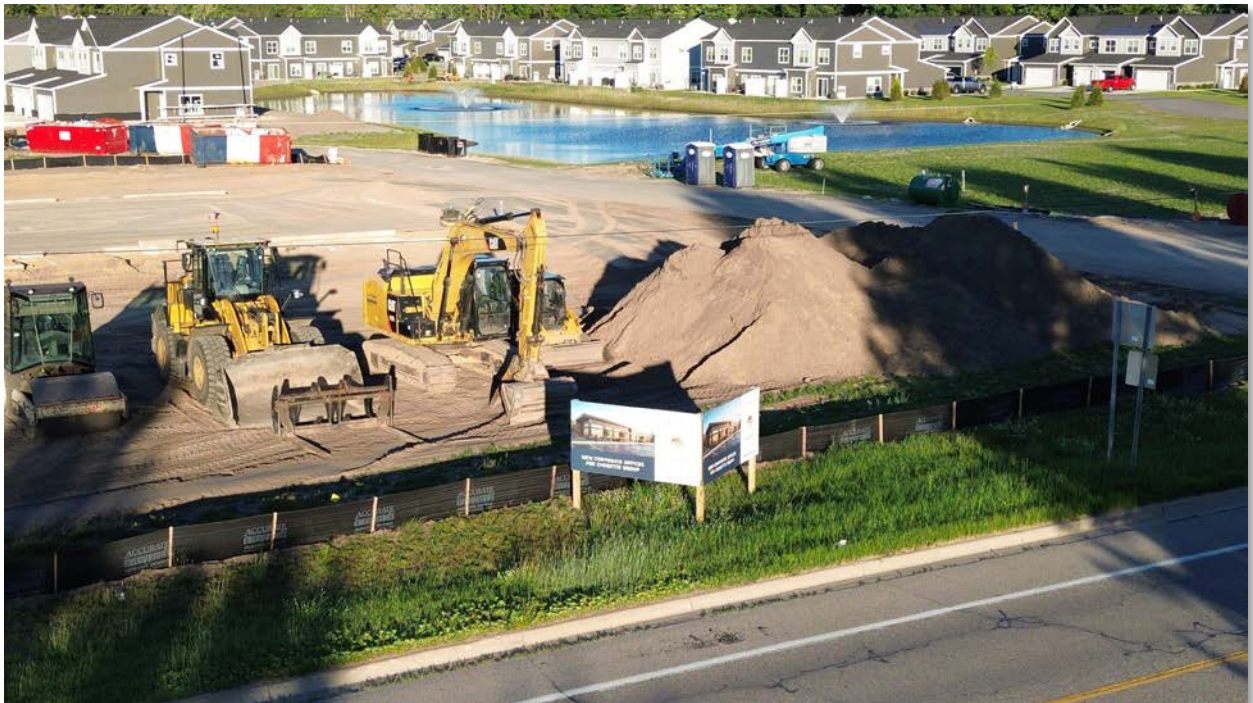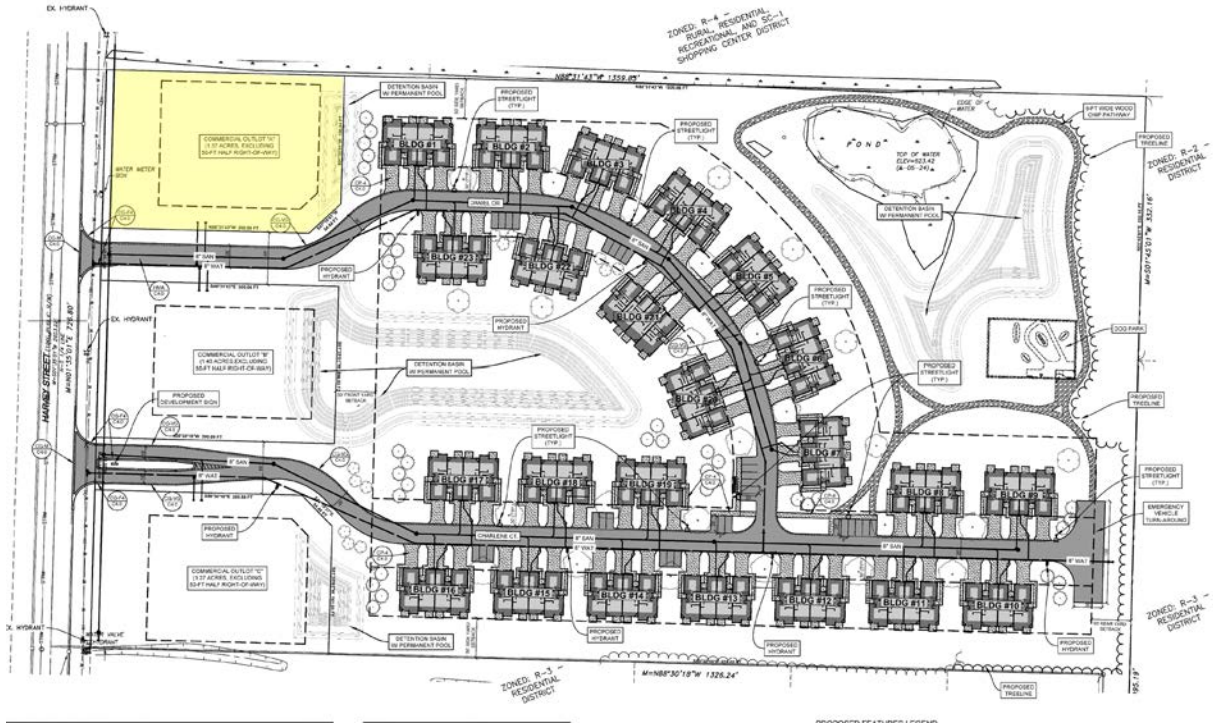

For more information, please contact:

BRYAN BENCH
231 578 2508
bryanbench@corerealty.com

TROY WASSERMAN
231 750 9627
troywasserma@corerealty.com

Connect with us:



CORE REALTY PARTNERS
700 Terrace Point Drive, Suite 200
Muskegon, MI 49440
www.corecommercialrealty.com

Aerial



For more information, please contact:

Connect with us:



BRYAN BENCH
231 578 2508
bryanbench@corerealty.com

TROY WASSERMAN
231 750 9627
troywasserma@corerealty.com

CORE REALTY PARTNERS
700 Terrace Point Drive, Suite 200
Muskegon, MI 49440
www.corecommercialrealty.com

1620 Daniel Drive
Muskegon, Michigan

For Lease

Detailed Aerial



For more information, please contact:

BRYAN BENCH
231 578 2508
bryanbench@corerealty.com

TROY WASSERMAN
231 750 9627
troywasserman@corerealty.com

Connect with us:



CORE REALTY PARTNERS

700 Terrace Point Drive, Suite 200
Muskegon, MI 49440
www.corecommercialrealty.com

Information is subject to verification and no liability for errors or omissions is assumed. Price is subject to change and listing withdrawal.