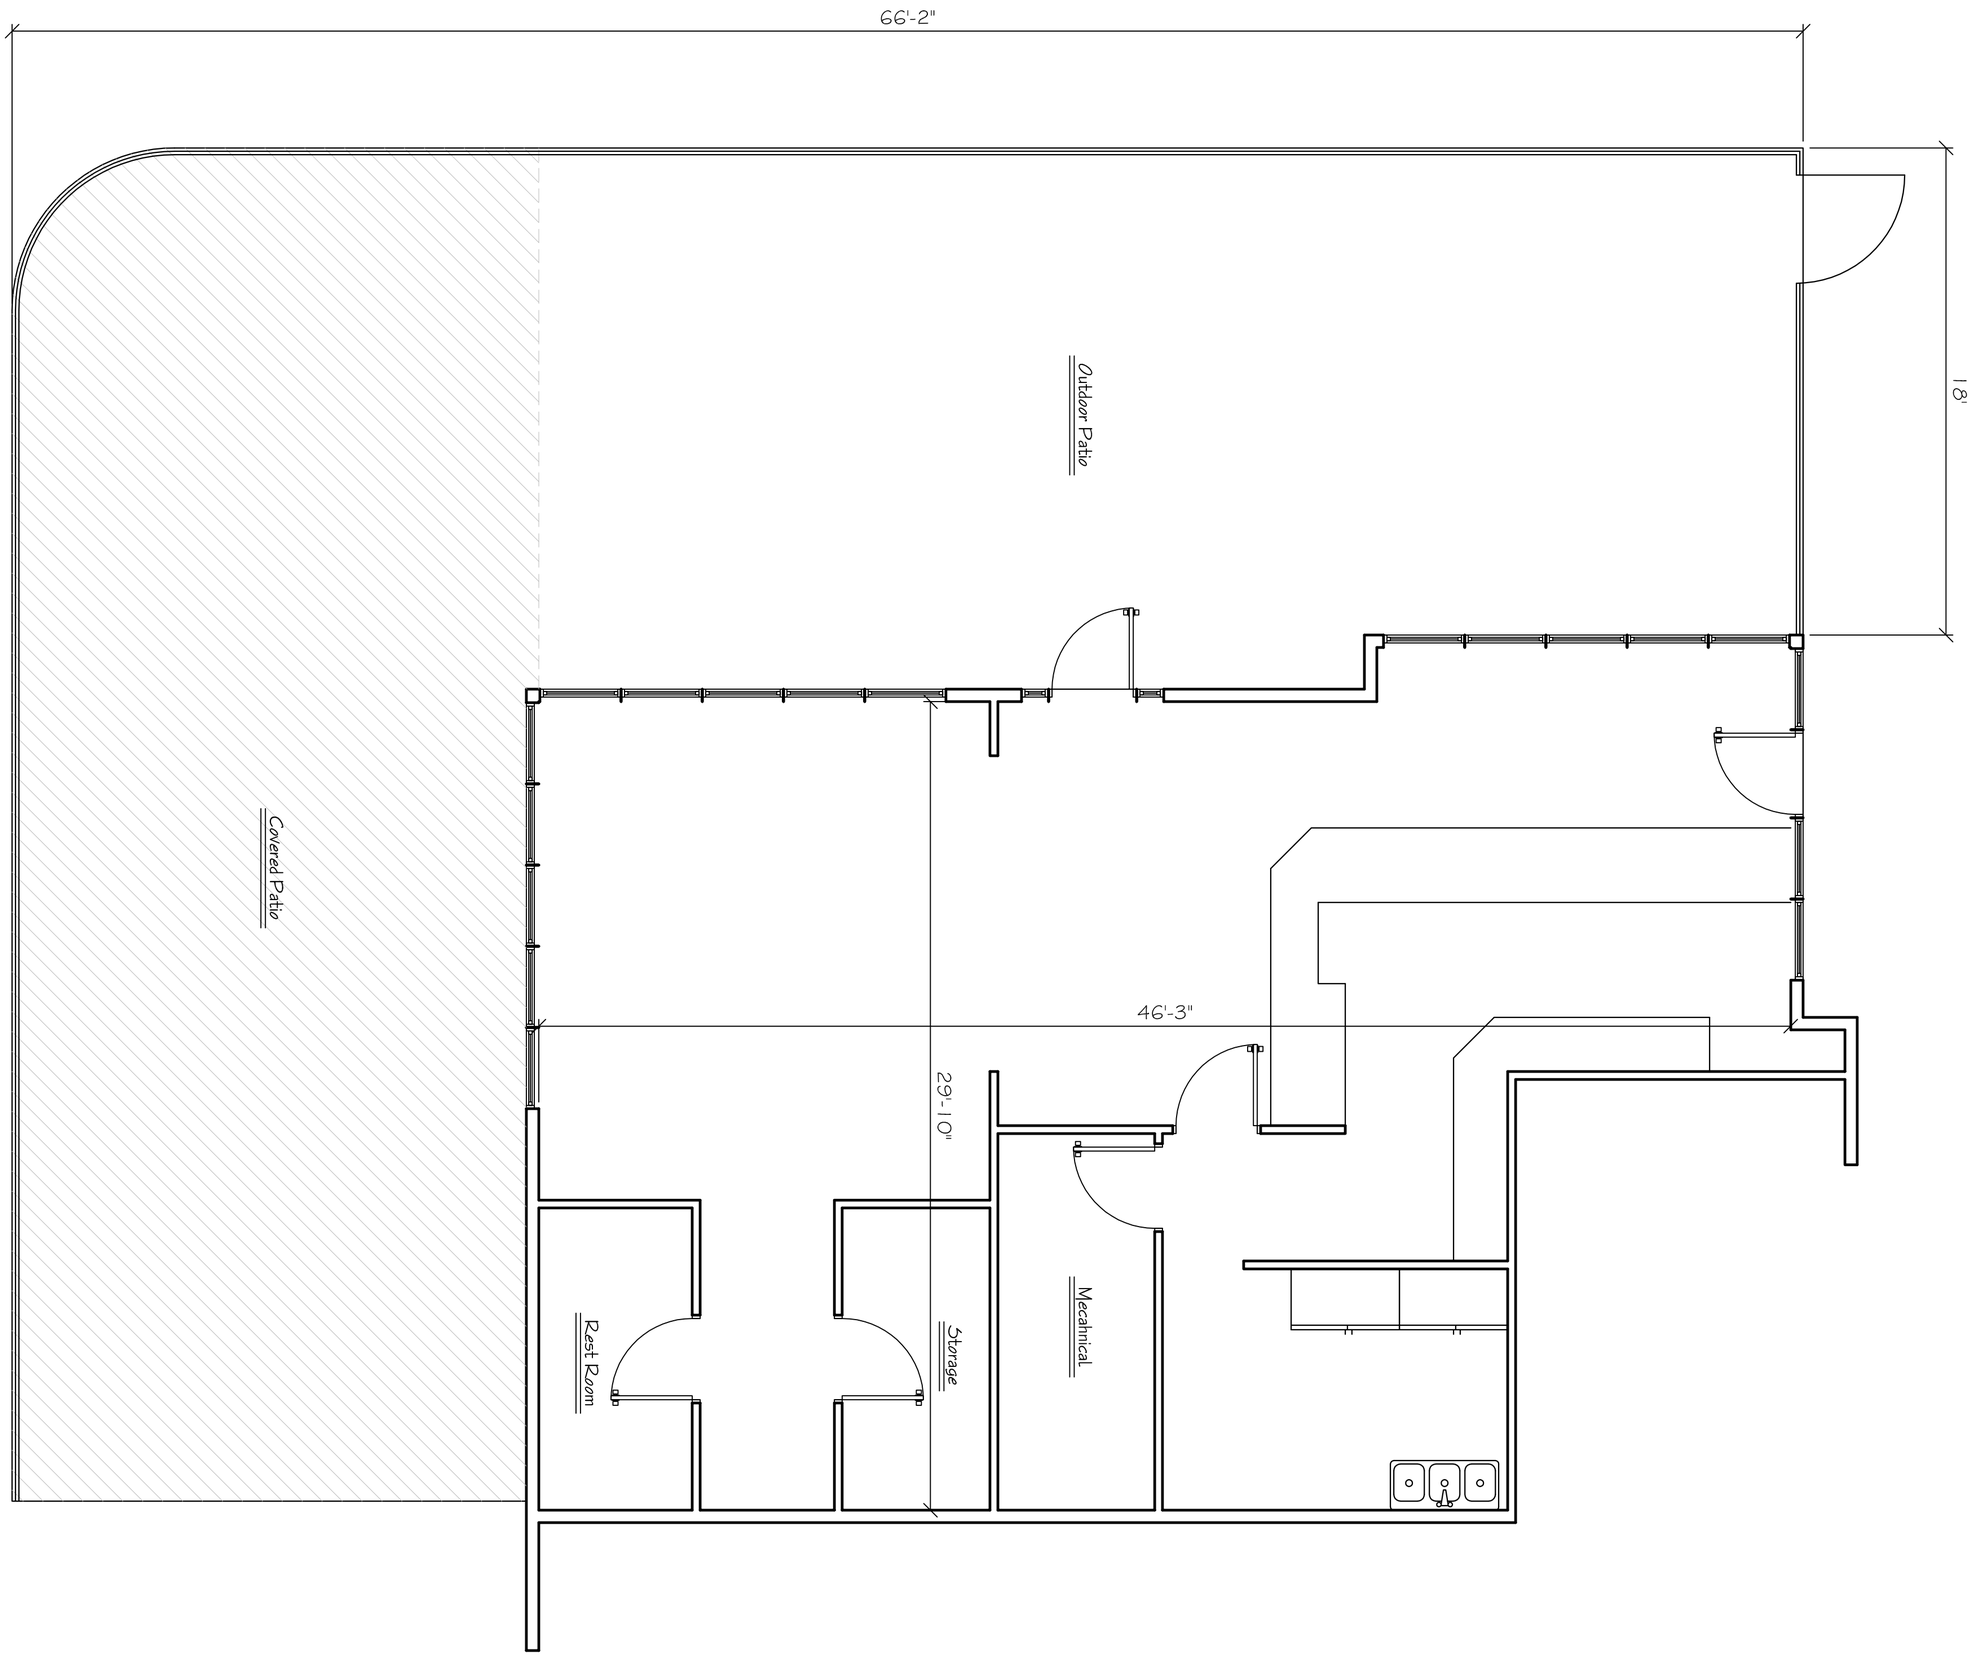


MAIN FLOOR PLAN

SCALE: 1/4" = 1'-0"

© COPYRIGHT 2024

REV. #	DATE	DESCRIPTION
0	12/14/24	ISSUED FOR PERMITS

NOTE: WHILE EVERY ATTEMPT HAS BEEN MADE IN THE PREPARATION OF THIS PLAN TO AVOID MISTAKES: THE MAKER CANNOT GUARANTEE AGAINST HUMAN ERROR. THE SUBCONTRACTORS ON THE JOB MUST CHECK ALL DIMENSIONS AND OTHER DETAILS AND MUST BE RESPONSIBLE TO BOTH GENERAL CONTRACTOR AND OWNER FOR SAME. ALL DIMENSIONS RULE OVER SCALE OF THIS DRAWING. ALL DIMENSIONS ARE FIGURED AS ROUGH. 2 X 4 BEING 1 1/2 X 3 1/2 OR 2 X 6 BEING 1 1/2 X 5 1/2

JELLY BEAR BUBBLE TEA
ROCKFORD, MI

PLAN: 241201

SHEET: 1 of 2

Fine Line
DRAFTING AND DESIGN
3352 YELLOWSTONE DR.
GRANDVILLE, MI 49418
PH.# 616-516-2264
finelinedd@gmail.com