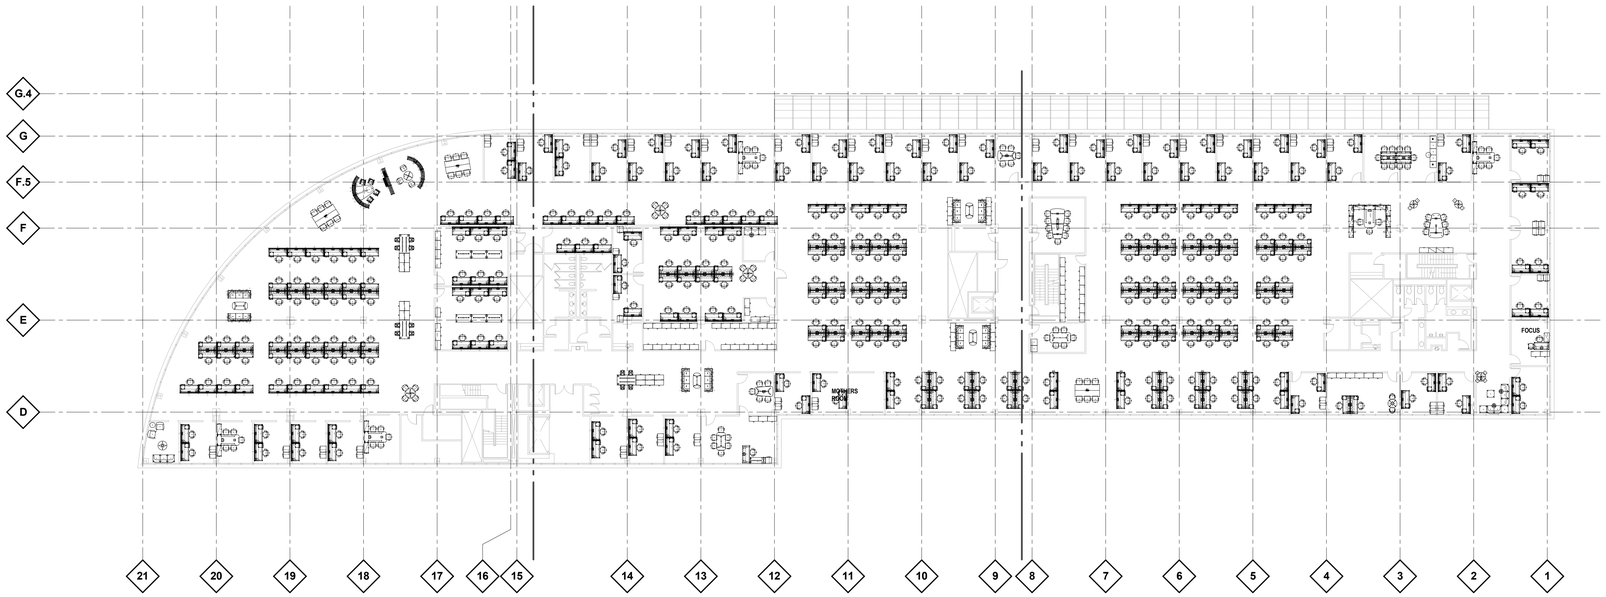

NORTH

FLOOR PLAN THIRD FLOOR COMPOSITE

SCALE: 1" = 20'-0"

DOMINION
REAL ESTATE ADVISORS

FORDLAND

330 TOWN CENTER DRIVE, SUITE 1100
DEARBORN, MICHIGAN 48126-2738
USA

TAYLOR PROPERTIES
21001 VAN BORN ROAD

TAYLOR	WAYNE	MICHIGAN
BUILDING SITE CODE:		5482
FORD PROJECT NUMBER:		5482-061

A/E OF RECORD LOGO:

GHAFARI

A/E OF RECORD REGISTRATION SEAL

PRELIMINARY
NOT FOR CONSTRUCTION

THIS DRAWING HAS BEEN PREPARED BY OR ON BEHALF OF FORD MOTOR COMPANY. FORD MOTOR COMPANY RETAINS ALL COMMON LAW, STATUTORY AND OTHER RESERVED RIGHTS, INCLUDING COPYRIGHTS. THIS DRAWING SHALL NOT BE USED FOR ANY PURPOSE OTHER THAN PERFORMING SERVICES DIRECTLY OR INDIRECTLY TO FORD MOTOR COMPANY WITHOUT THE WRITTEN PERMISSION OF FORD MOTOR COMPANY. UNAUTHORIZED USE, COPYING OR MODIFICATION, INCLUDING THE REMOVAL OF THIS NOTE, MAY CONSTITUTE A VIOLATION OF CIVIL OR CRIMINAL LAWS ENFORCEABLE BY FORD OR GOVERNMENTAL AGENCIES.

COPYRIGHT © FORD MOTOR COMPANY (2009)

DATE	ISSUED FOR

A/E PROJECT TEAM INFORMATION

IN CHARGE:	M. KREBS
DRAWN BY:	M. INIGO
DESIGNED BY:	M. INIGO
CHECKED BY:	R. BARRY
APPROVED BY:	M. KREBS
A/E PROJECT NUMBER:	167418

SHEET TITLE
FLOOR PLAN THIRD FLOOR COMPOSITE

SHEET NUMBER
A-130

FILE PLOT DATE STAMP 11/10/2017 12:07:40 PM