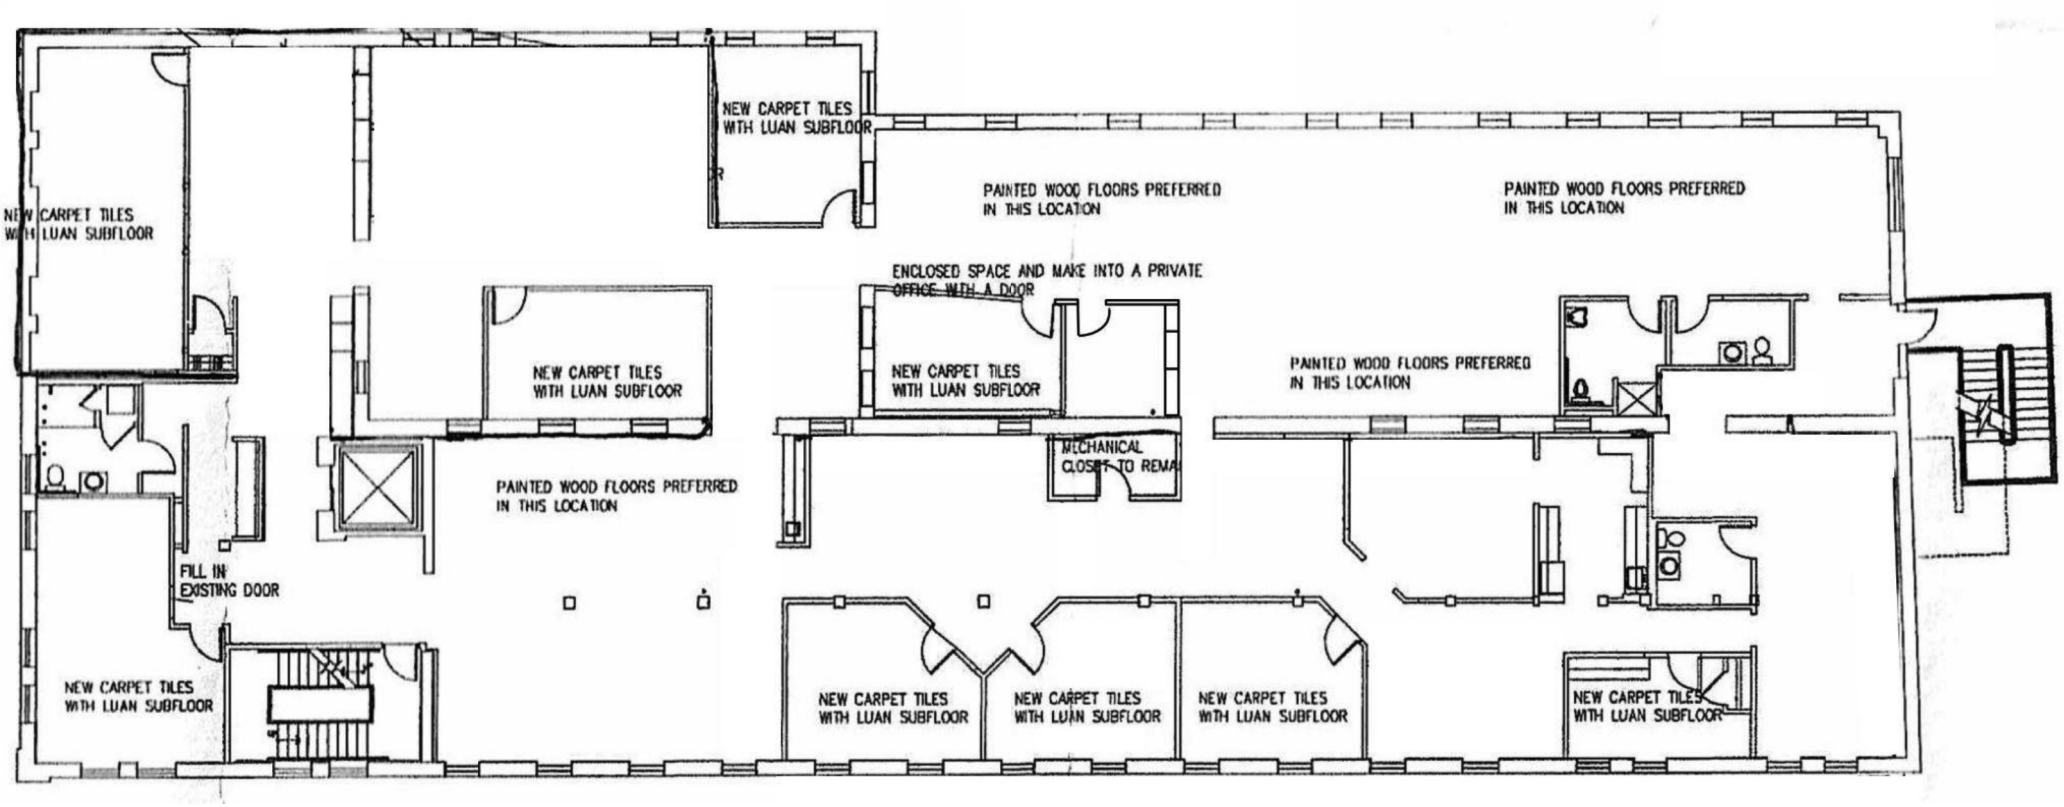Existing Floor Plan Diagram.