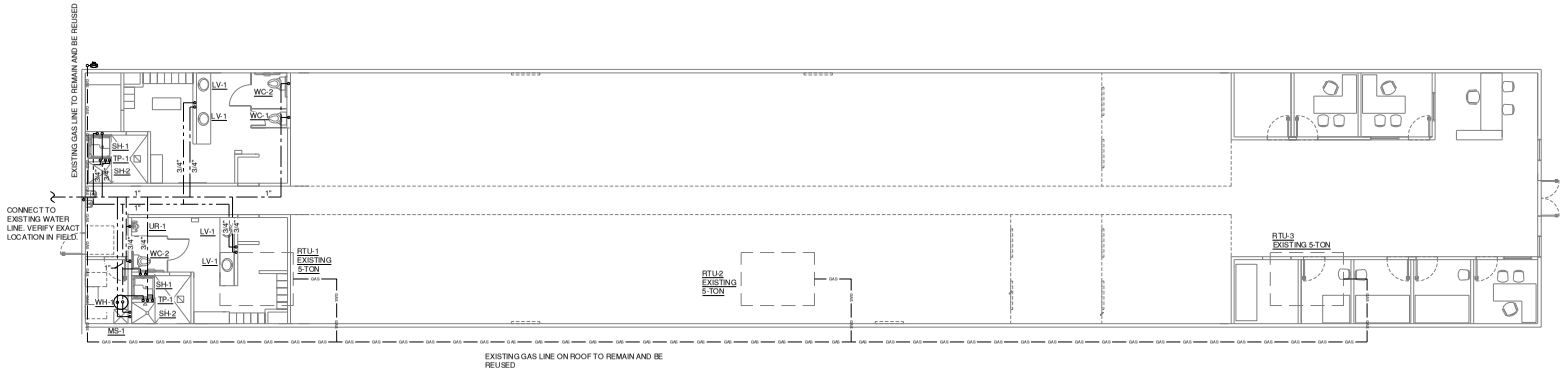

DOMESTIC WATER AND FLOOR PLAN

1/8" = 1'-0"

WORKOUT ANYTIME 24/7

100 W. JOHN ROWAN BLVD
SUITE B
BARDSTOWN, KY 40004

MEP CONTACT: JUSTIN R. HARDY, PE
5014 KINGSBRIDGE PASS
POWDER SPRINGS, GA
Phone: (678) 234-8156

3/07/16

REVISIONS	DATE	DESCRIPTION

ISSUE DATE: 02-23-16 RELEASED FOR CONSTRUCTION

PLUMBING FLOOR PLANS

P1.1