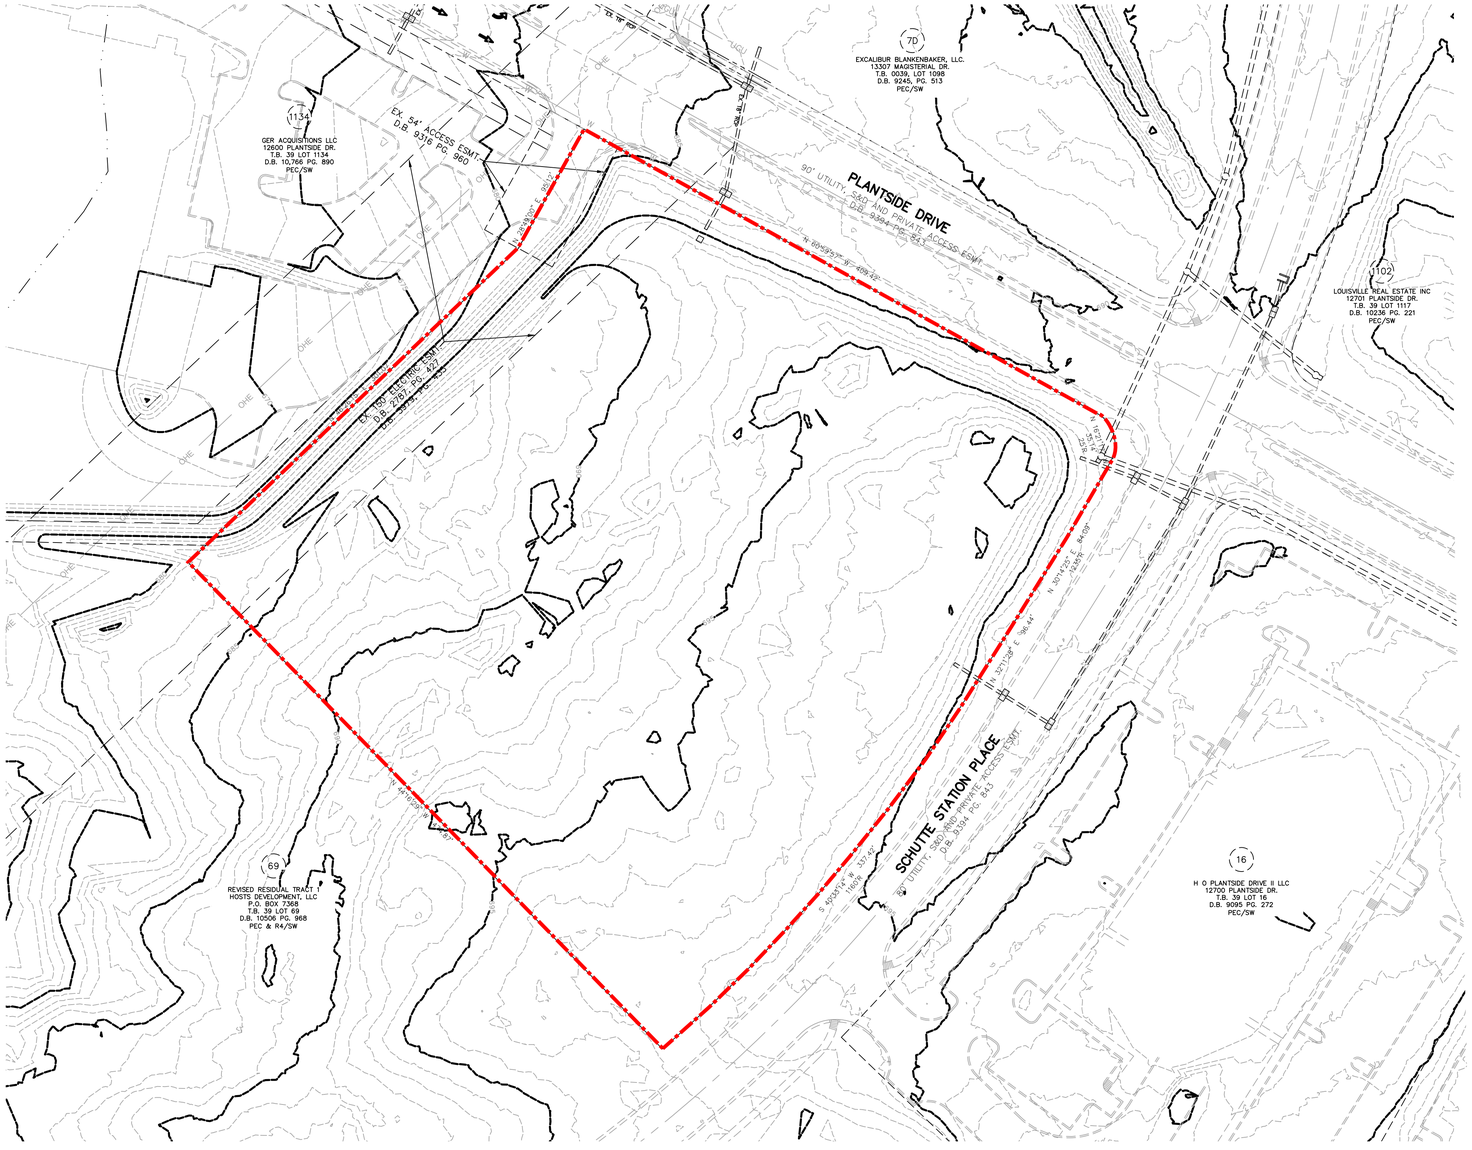

LEGEND

- EXISTING CONTOUR
- 10 — EXISTING LOT NUMBER
- EXISTING TREE MASS
- W — EXISTING 12" WATER LINE (PER MAPPING)
- EXISTING WATER VALVE
- EXISTING FIRE HYDRANT
- G — EXISTING 4" GAS (PER MAPPING)
- OHE — EXISTING OVERHEAD UTILITIES
- UGU — EXISTING UNDERGROUND UTILITIES (PER MAPPING)
- EXISTING ELECTRIC MANHOLE
- EXISTING TELEPHONE MANHOLE
- EXISTING CATCH BASIN & YARD DRAIN W/ PIPE
- EXISTING DOUBLE CATCH BASIN W/ PIPE
- EXISTING HEADWALL W/ PIPE
- EXISTING SANITARY MANHOLE W/PIPE
- PROPOSED STORM SYSTEM (CONCEPT)
- PROPOSED SANITARY SEWER (CONCEPT)
- PROPOSED P.S.C. (CONCEPT)
- DRAINAGE FLOW ARROW (CONCEPT)

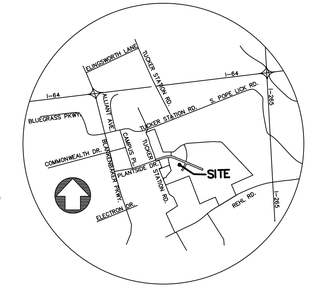

LOCATION MAP
NO SCALE

PROJECT DATA:

FORM DISTRICT	SUBURBAN WORKPLACE
EXISTING ZONING	PEC
EXISTING LAND USE	VACANT
PROPOSED LAND USE	
GROSS LAND AREA	5.00± AC.
BUILDING AREA	
BUILDING HEIGHT (50' MAX)	
FLOOR AREA RATIO	
PARKING REQUIRED:	

GRAPHIC SCALE 1"=50'
0 25 50 100

BLANKENBAKER STATION II LOT 10

12620 PLANTSIDE DRIVE
LOUISVILLE, KY. 40299
TAX BLOCK: 39 LOT: 550
D.B. 9316 PG. 960

Revisions

Vertical Scale: N/A

Horizontal Scale: 1"=50'

Date:

Job Number:

Sheet

1

of 1