REVISIONS

#	DATE	DESCRIPTION
1		
2		
3		
4		
5		
6		
7		
8		

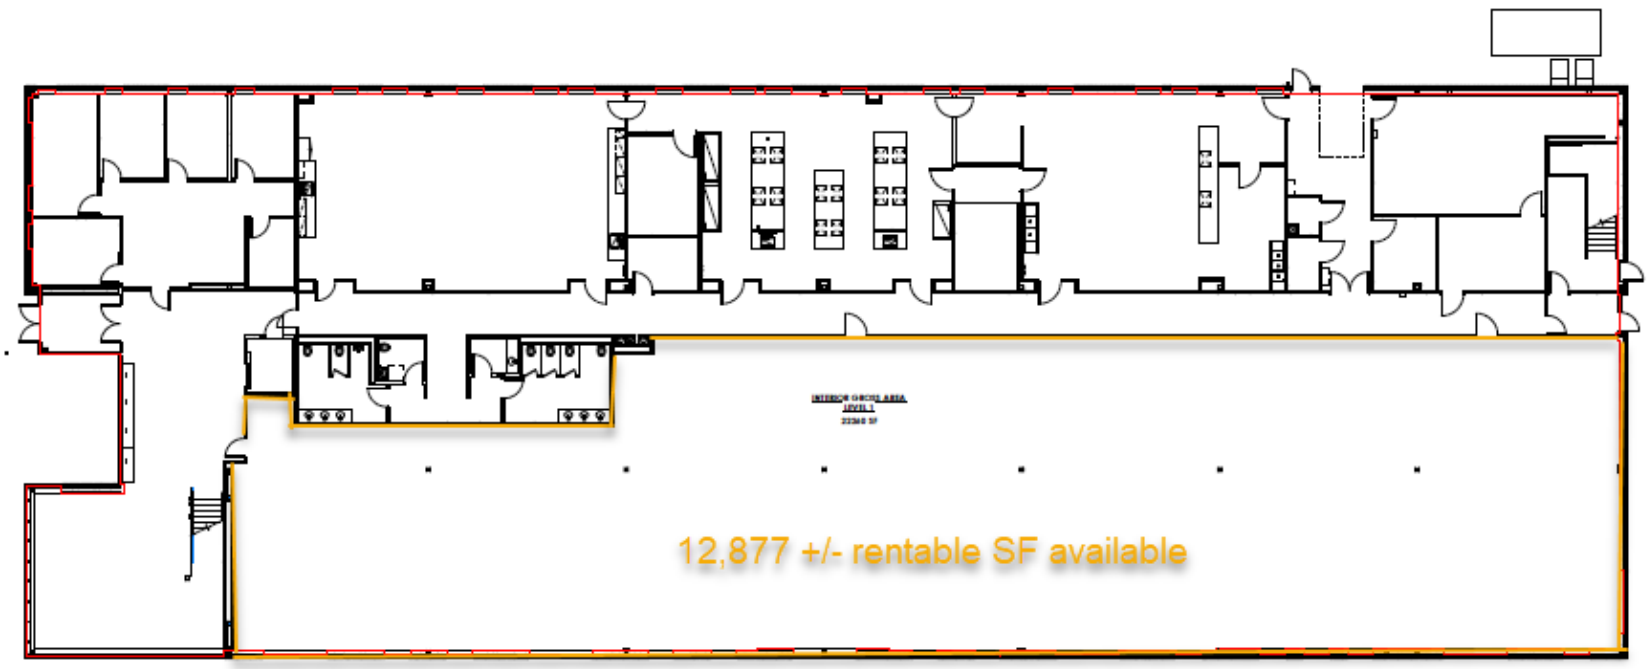

FIRST FLOOR

rosstarrant architects

The Clark Enersen Partners

NOT FOR CONSTRUCTION

INTERIOR GROSS AREA LEVEL 1
COLDSTREAM LABORATORY FACILITY
FOR:
COLDSTREAM RESEARCH CAMPUS
LEXINGTON, KENTUCKY

Architect
Rosstarrant Architects
101 Clark Lexington Ave
Lexington, Kentucky 40502
p 859.254.4515

Architect
Principal Partner
M.E.P. Engineer
The Clark Enersen Partners
1200 Lincoln Ave, Suite 200
Lincoln, Nebraska 68508
p 402.477.7200
f 402.477.4542

Structural / Civil Engineer
Strand Associates
401 Parkvew Drive
Suite 200
Lexington, Kentucky 40517
p 859.268.8000

Construction Manager
Whiting-Turner
115 Hammond Drive Suite 1100
Atlanta, Georgia 30328
p 770.390.3700

Issue Date:	1.12.2022
Drawn By:	Author
Reviewed By:	Checker
	DATE ISSUED
1	
2	
3	
4	
5	
6	
7	
8	

COPYRIGHT © 2022

Designer

P0.1

INTERIOR GROSS AREA LEVEL 1

DATE ISSUED
04.29.22