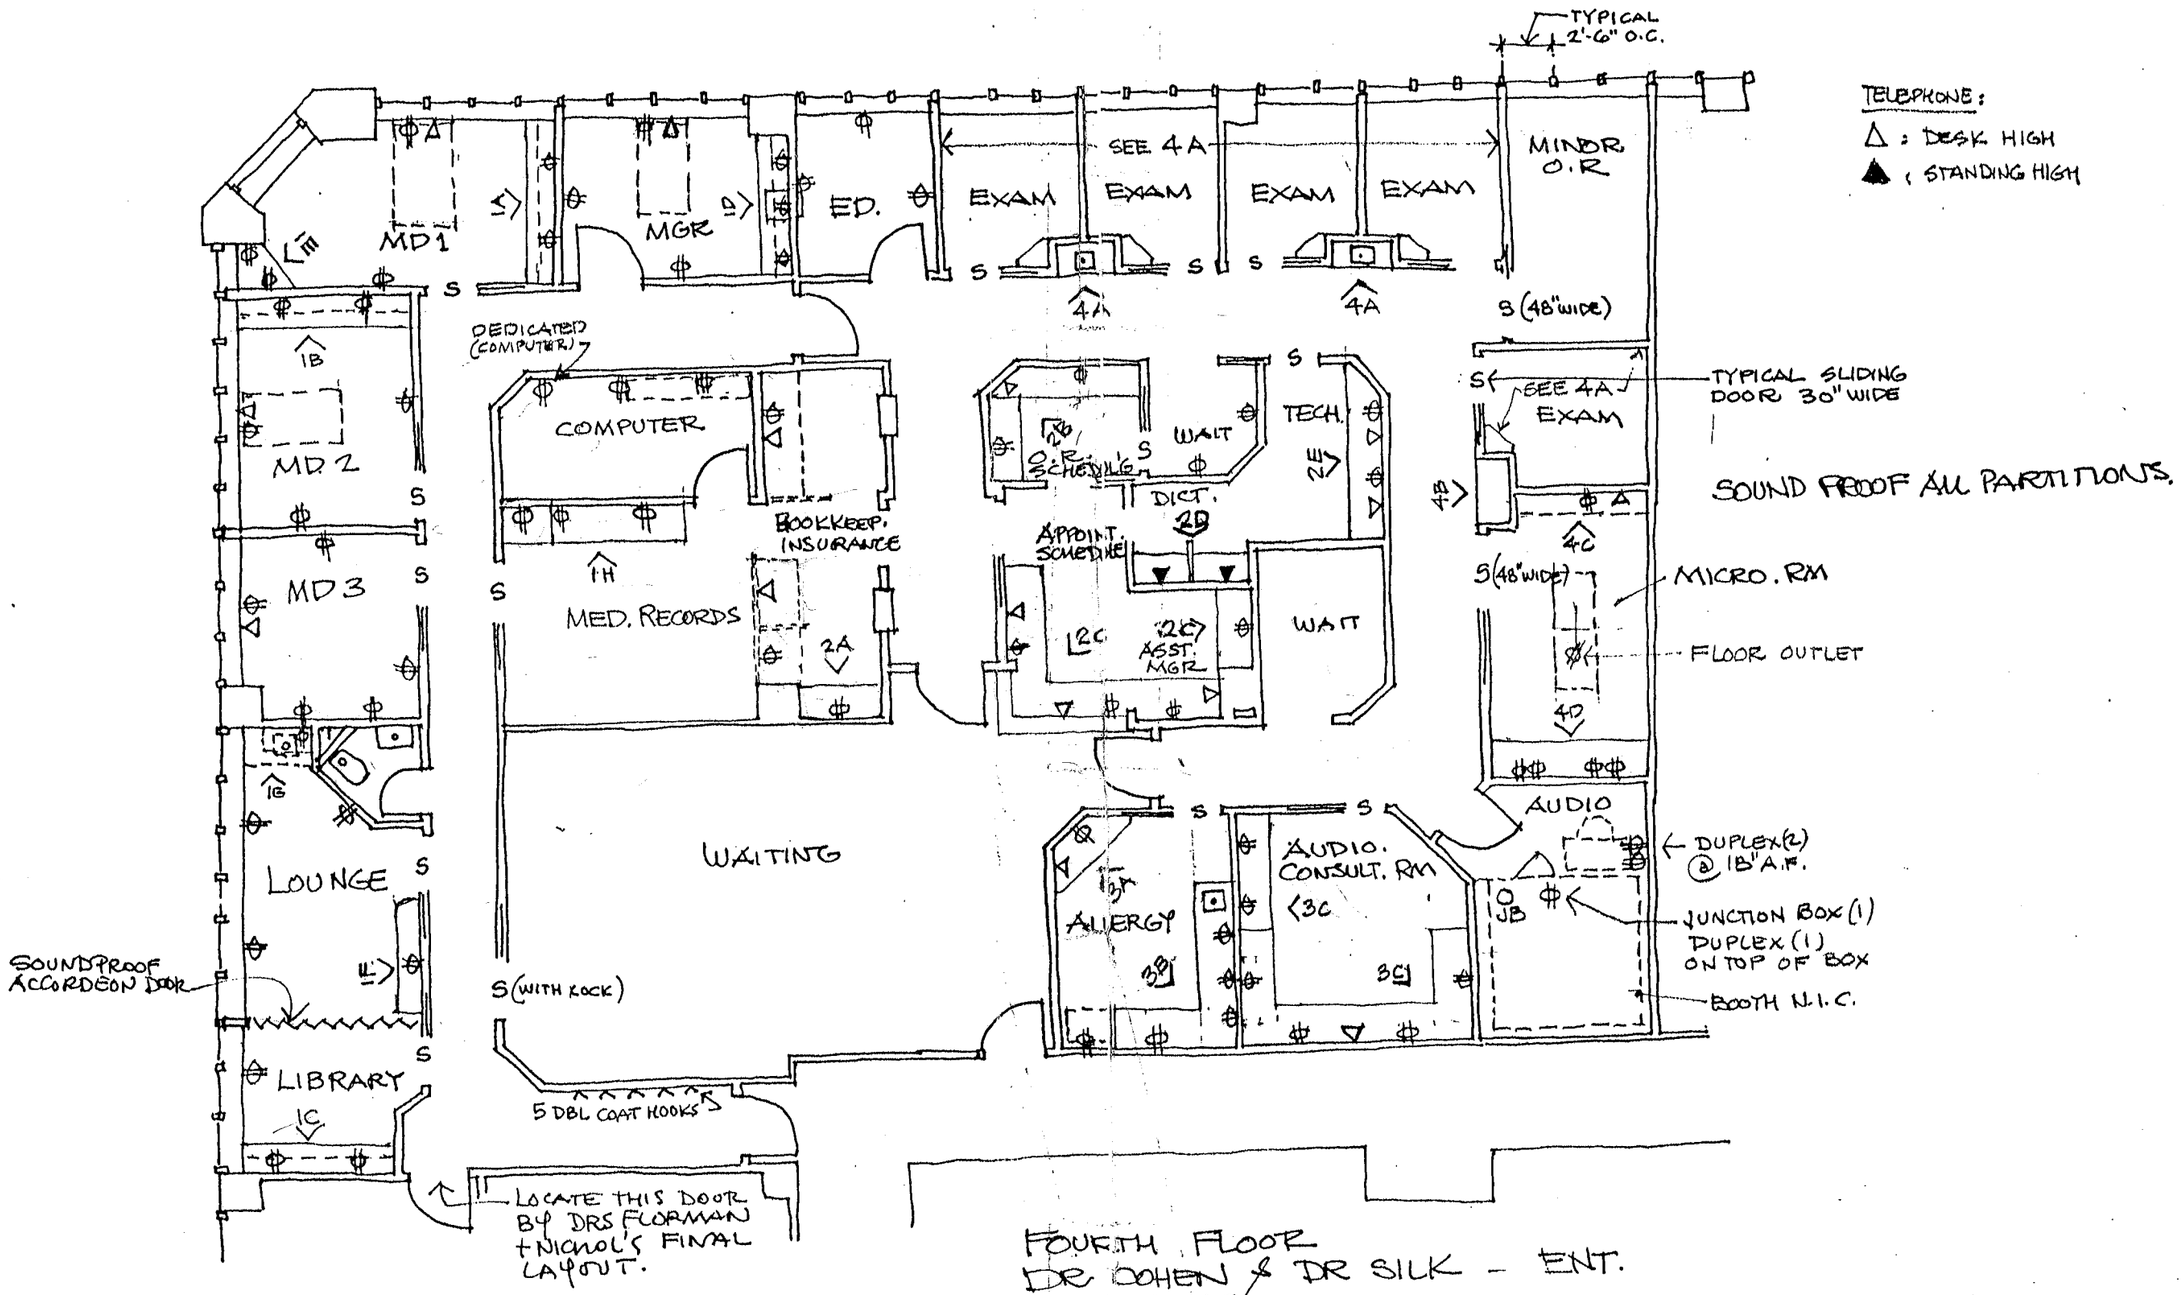

FOURTH FLOOR
DR COHEN & DR SILK - ENT.
JULY 18, 85
1/8" = 1'-0"

H.O.K ARCHITECTS