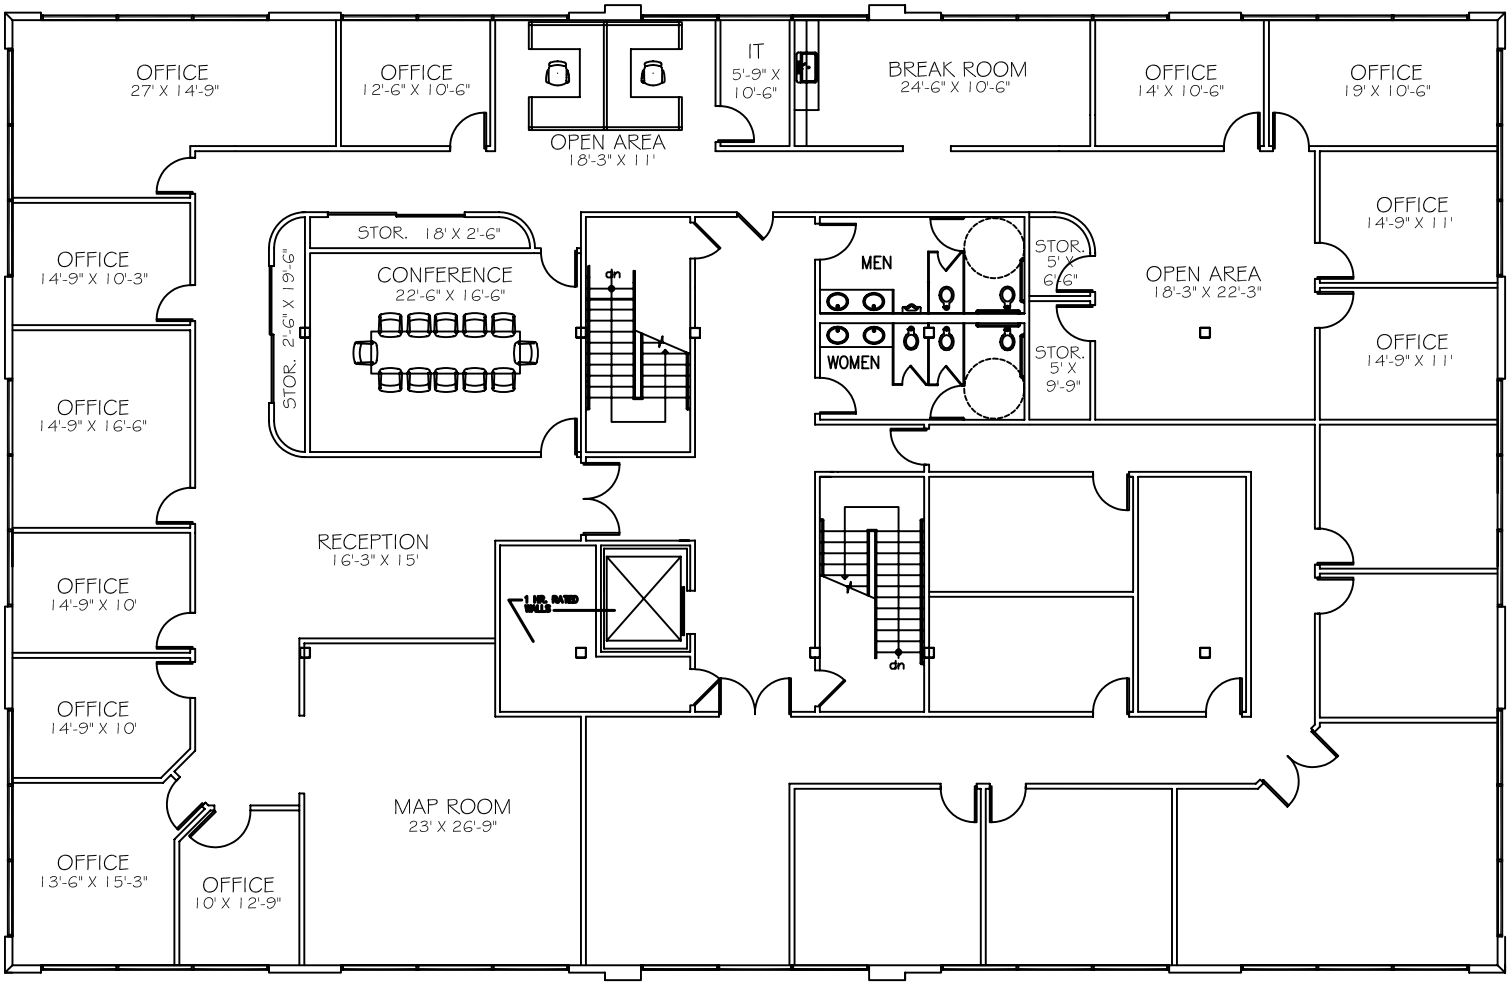

PROPOSED FLOOR PLAN

N

Plan Only

File: F:\CBI\CAD Files\

Cathy Burgess Interiors
155 East Main Street Suite 102 Lexington, Kentucky 40507
859 255 9400 fx 859 255 9437

2704 OLD ROSEBUD ROAD
THIRD FLOOR

DATE: 03.09.11
SCALE: NTS
DRAWN BY: BNT
REVISIONS:

A-1