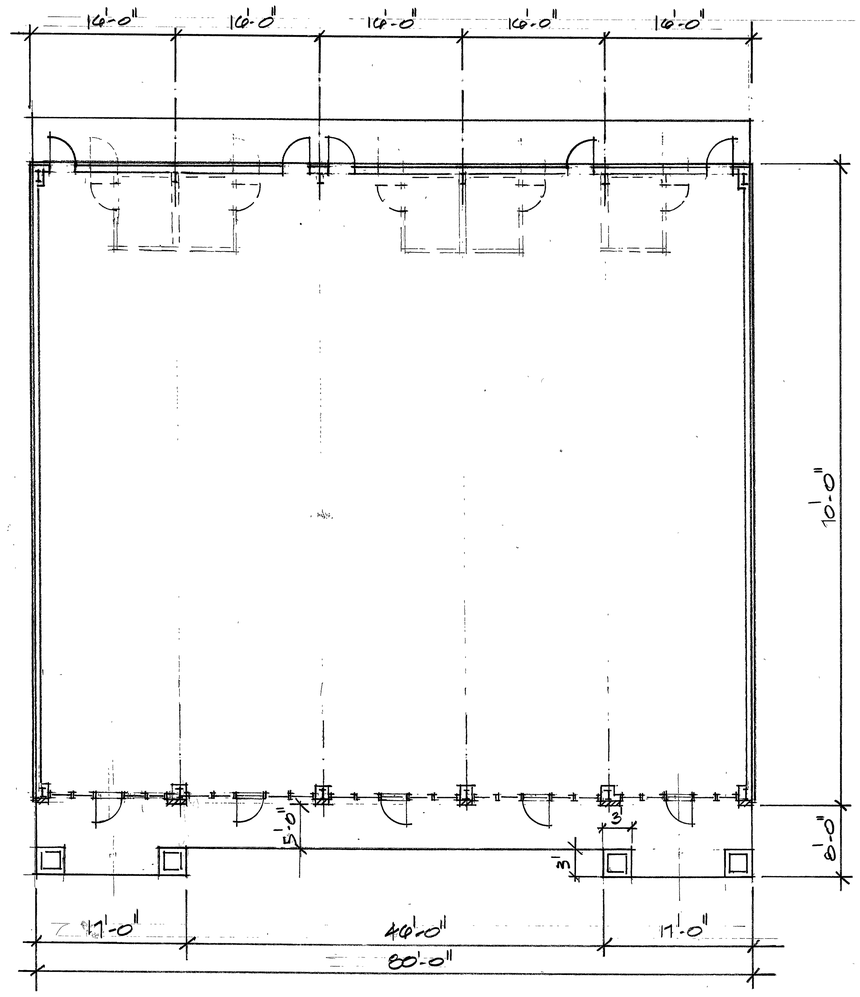


DIMENSION
FLOOR PLAN

1/8" = 1'-0"

STATE OF LOUISIANA
GERARD W. LANGLOIS
REG. No. 17009
REGISTERED
PROFESSIONAL
ENGINEER
IN
CIVIL ENGINEERING

| REVISIONS | BY |
|---|---|
| | |
| | |
| | |
| | |
| | |
| | |
| | |


J. B. Easterly III
Designer
Easterly Drafting Inc.
(225) 665-0290 off.
(225) 665-0299 fax
jeasterly3@aol.com

LANGLOIS ENGINEERING, INC.
GERARD W. LANGLOIS, P.E.
11328 PENNYWOOD AVENUE
BATON ROUGE, LOUISIANA 70809
PH 225-293-8730 PAGER 225-377-1453


KELLY'S TAN
PROPERTIES
LA. HWY. #16
LIVINGSTON PARISH

| | |
|---|---|
| DRAWN | JE |
| CHECKED | |
| DATE | Oct. Aug. 14 |
| SCALE | SHOWN |
| JOB NO. | |
| SHEET | 5 |
| OF 9 | SHEETS |

NATIONAL PRINTRAST NO. 186A - 24x36