FLOOR PLAN

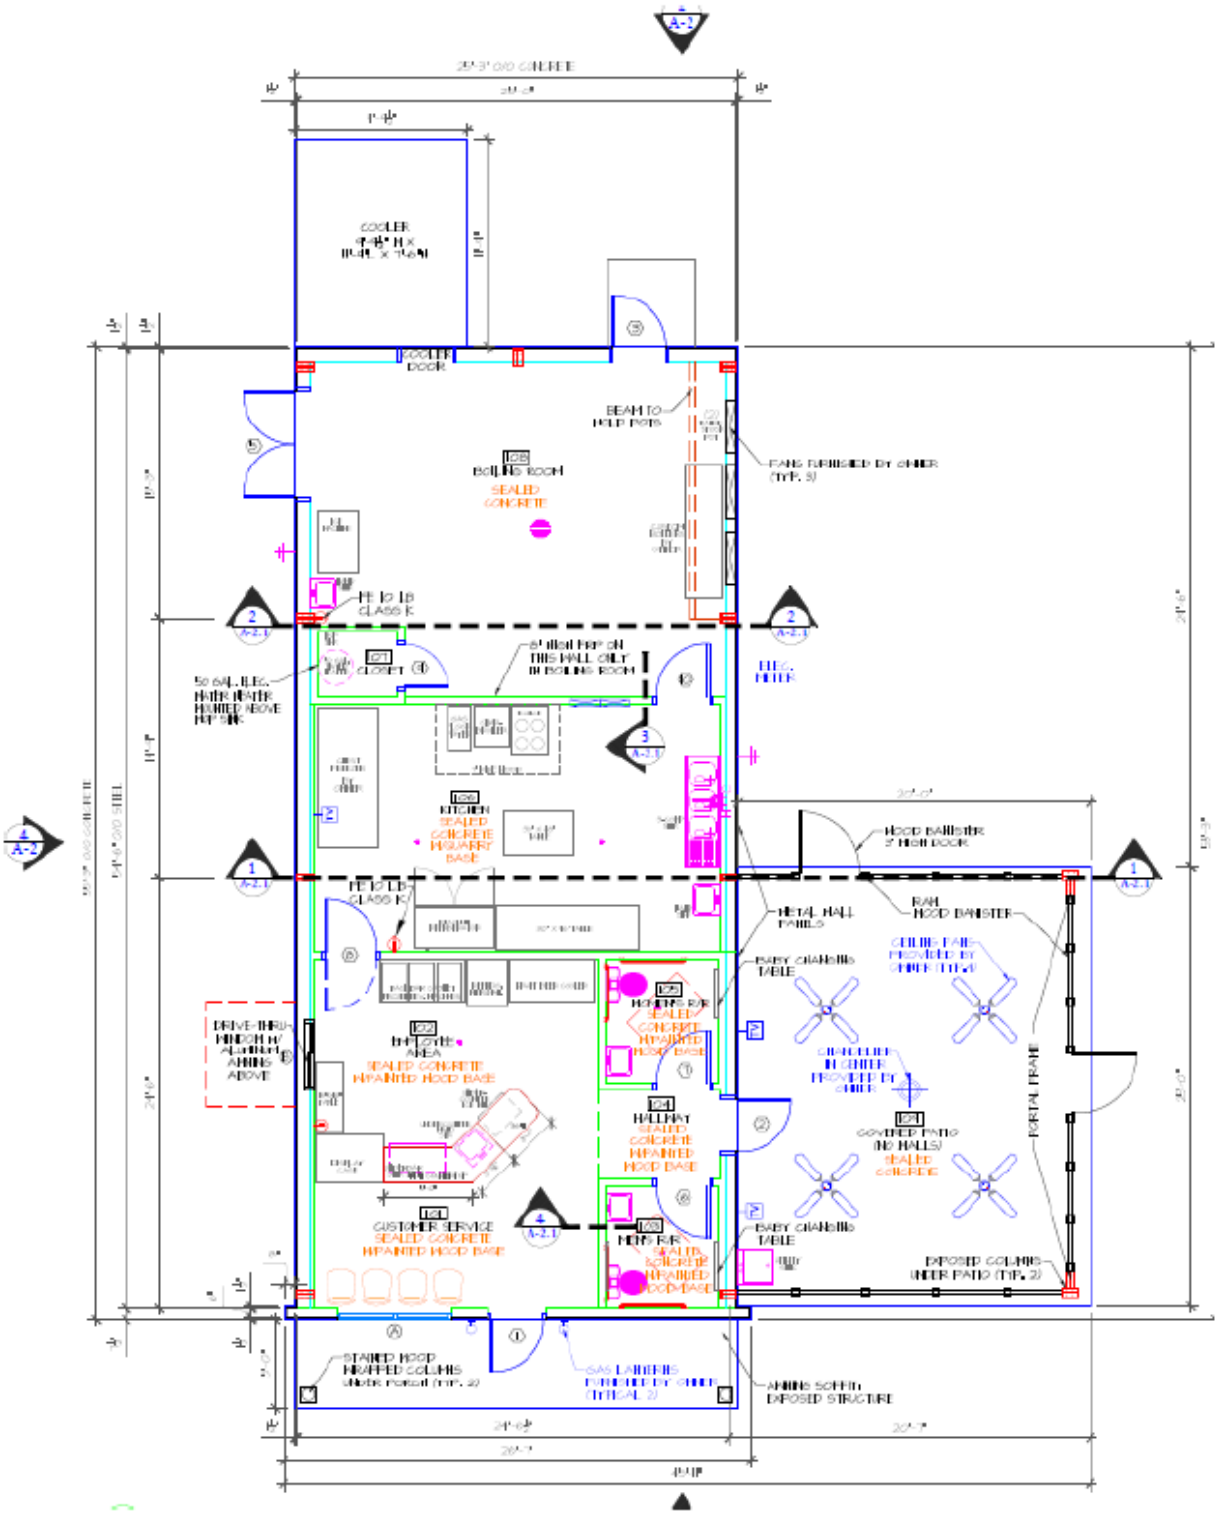
COOLER
COOLER DOOR
BEAM TO HOLD POTS
FANS FURNISHED BY OWNER (TYP. 3)
BOILING ROOM
SEALED CONCRETE
CLOSET
50 GAL. ELEC. WATER HEATER MOUNTED ABOVE HOT TANK
KITCHEN
SEALED CONCRETE MOSAIC BASE
HOOD BALUSTER 2' HIGH DOOR
METAL WALL PANELS
BAR HOOD BANISTER
BABY CHANGING TABLE
DRIVE-THRU WINDOW W/ ALUMINUM AWNING ABOVE
SEALED CONCRETE PAINTED HOOD BASE
HALLWAY
SEALED CONCRETE PAINTED HOOD BASE
CUSTOMER SERVICE
SEALED CONCRETE PAINTED HOOD BASE
BAR
SEALED CONCRETE PAINTED HOOD BASE
CEILING FAN PROVIDED BY OWNER (TYP. 4)
CHANDELIER IN CENTER PROVIDED BY OWNER
COVERED PATIO (NO WALLS)
SEALED CONCRETE
PORTAL FRAME
EXPOSED COLUMNS UNDER PATIO (TYP. 2)
STAINED HOOD WRAPPED COLUMNS
GAS LANTERNS PROVIDED BY OWNER (TYPICAL 2)
AWNING SOFFIT EXPOSED STRUCTURE