


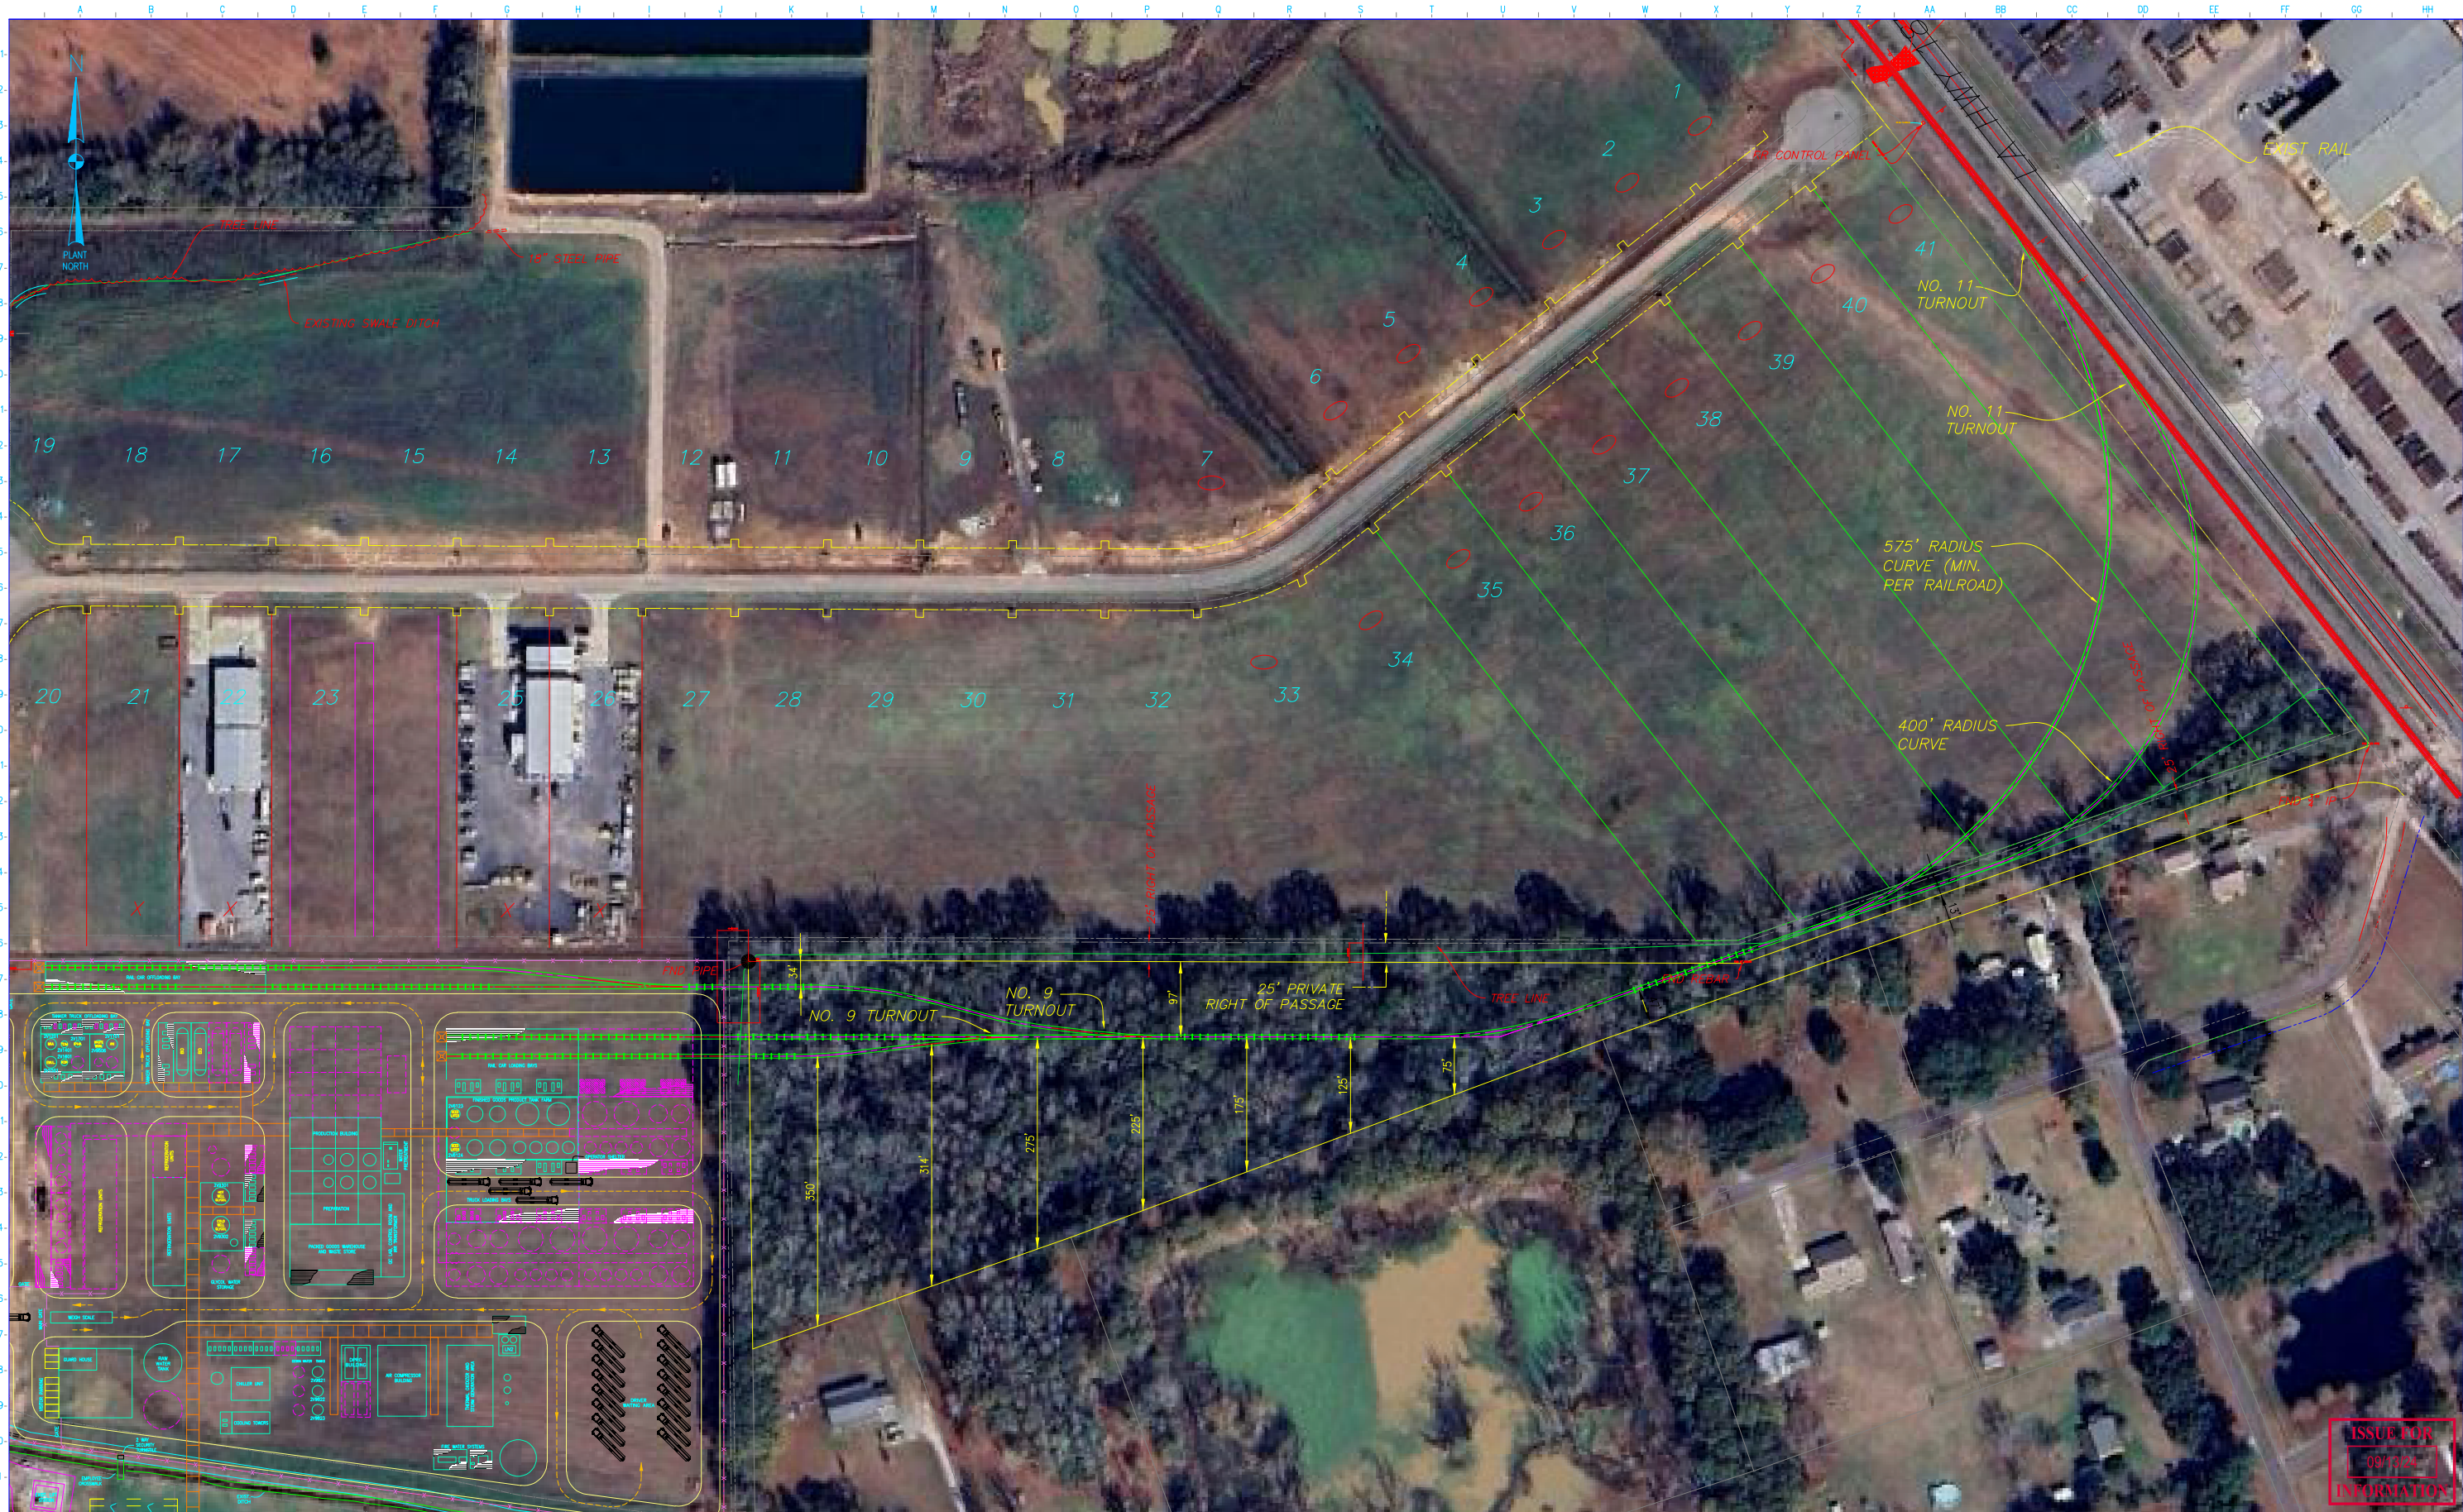

A	ISSUED FOR INFORMATION		SVM	09/09/24	DESIGN	DFQ
	ISSUED FOR INFORMATION		SVM	09/13/24	DRAWN	DFQ
					CHECKED	
					APPROVED	
					APPROVED	
					APPROVED	
NO	REVISION	BY	DATE	FABRICATED BY: INSTALLED BY:		

DO NOT SCALE PRINTS.
DIMENSIONS AND ELEVATIONS SHOWN ON
DRAWINGS ARE NOT GUARANTEED TO BE CORRECT
FOR BID PURPOSES OR FABRICATION.

RICHARD DESIGN SERVICES, INC.
750 PEARL ST.
BEAUMONT, TEXAS 77701

NBR FACILITY
BROUSSARD, LOUISIANA
RAIL LAYOUT

FOR MATERIAL SEE	
CHARGE	CHARGE
UNIT OR AREA	NBR FACILITY
DWG. NO.	RAIL SKETCH-01
SCALE	NONE
SHEET 1 OF 1	