


5TH FLOOR/MID SOUTH
SPACE ALLOCATION PLAN

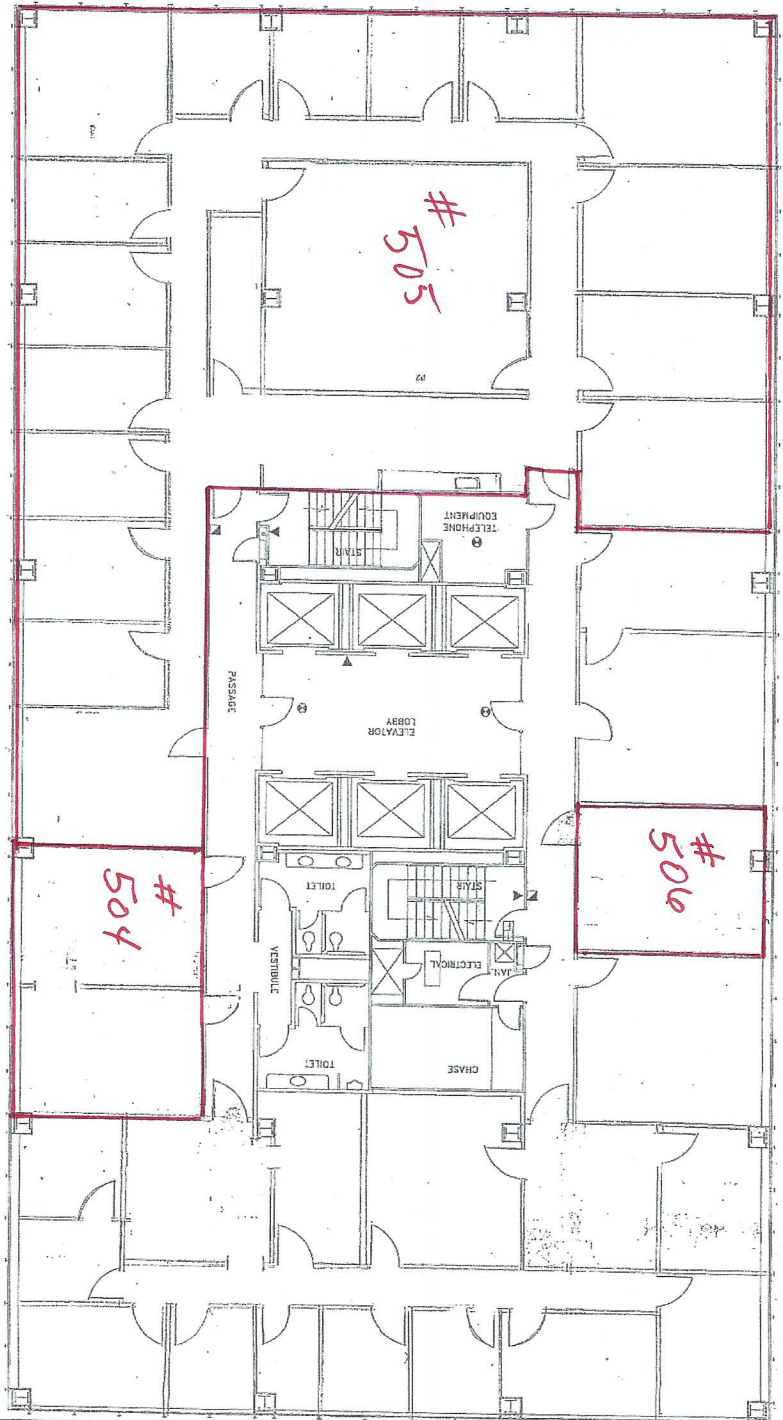

SYMBOL	DESCRIPTION
	SMOKE DETECTOR
	FULL SMOKE
	FIRE ALARM
	FLOW SWITCH



#505 - 5244 sf
 #504 - 641 sf
 #506 - 349 sf