


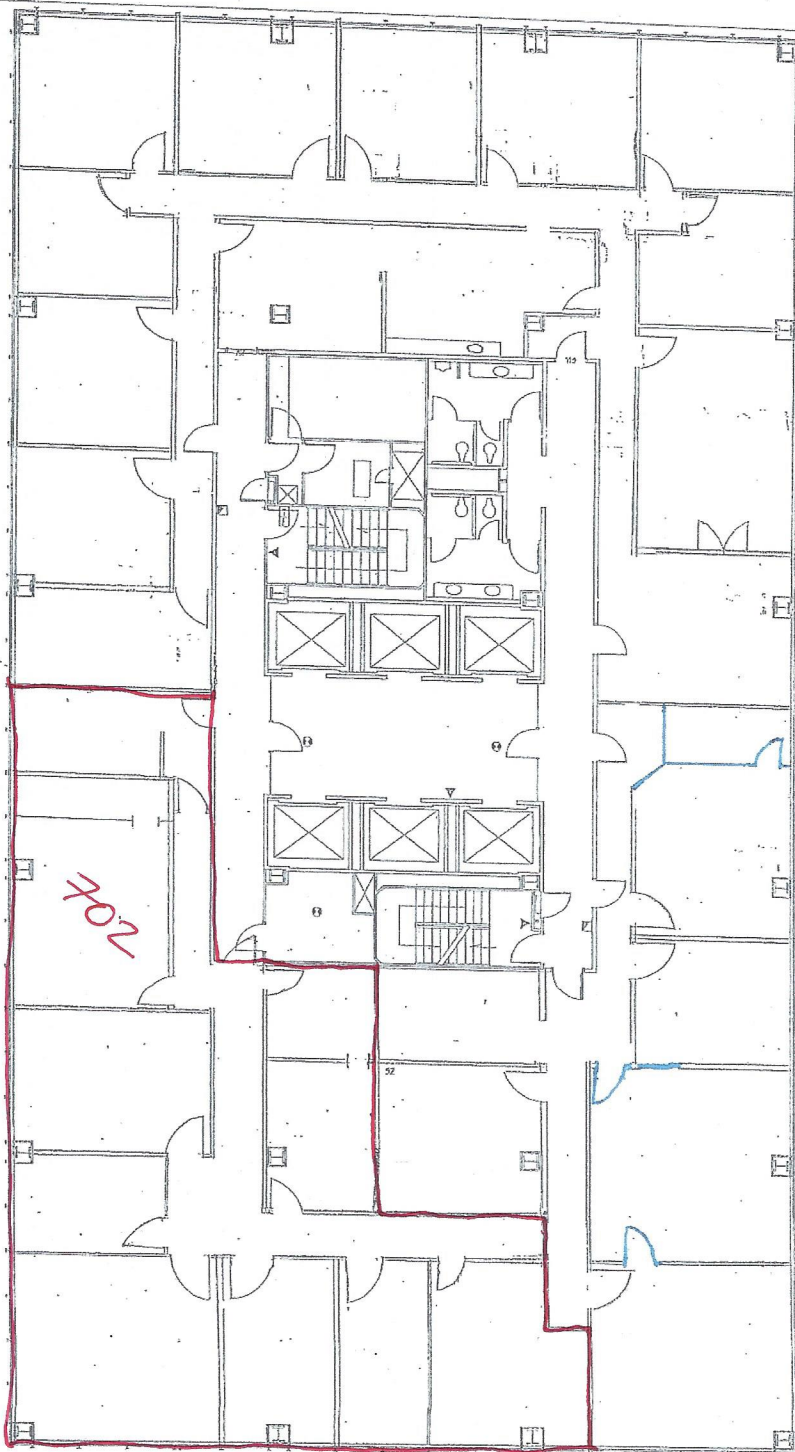

7TH FLOOR/MID SOUTH
SPACE ALLOCATION PLAN

702 - 3,175 sf

FIRE LAYER KEY	
SYMBOL	DESCRIPTION
⊙	SMOKE DETECTOR
⊠	FULL STATION
▲	FIREMAN PHONE JACK
⊞	FIRE PANEL
⊡	VIEWER SWITCH
⊢	FLOW SWITCH