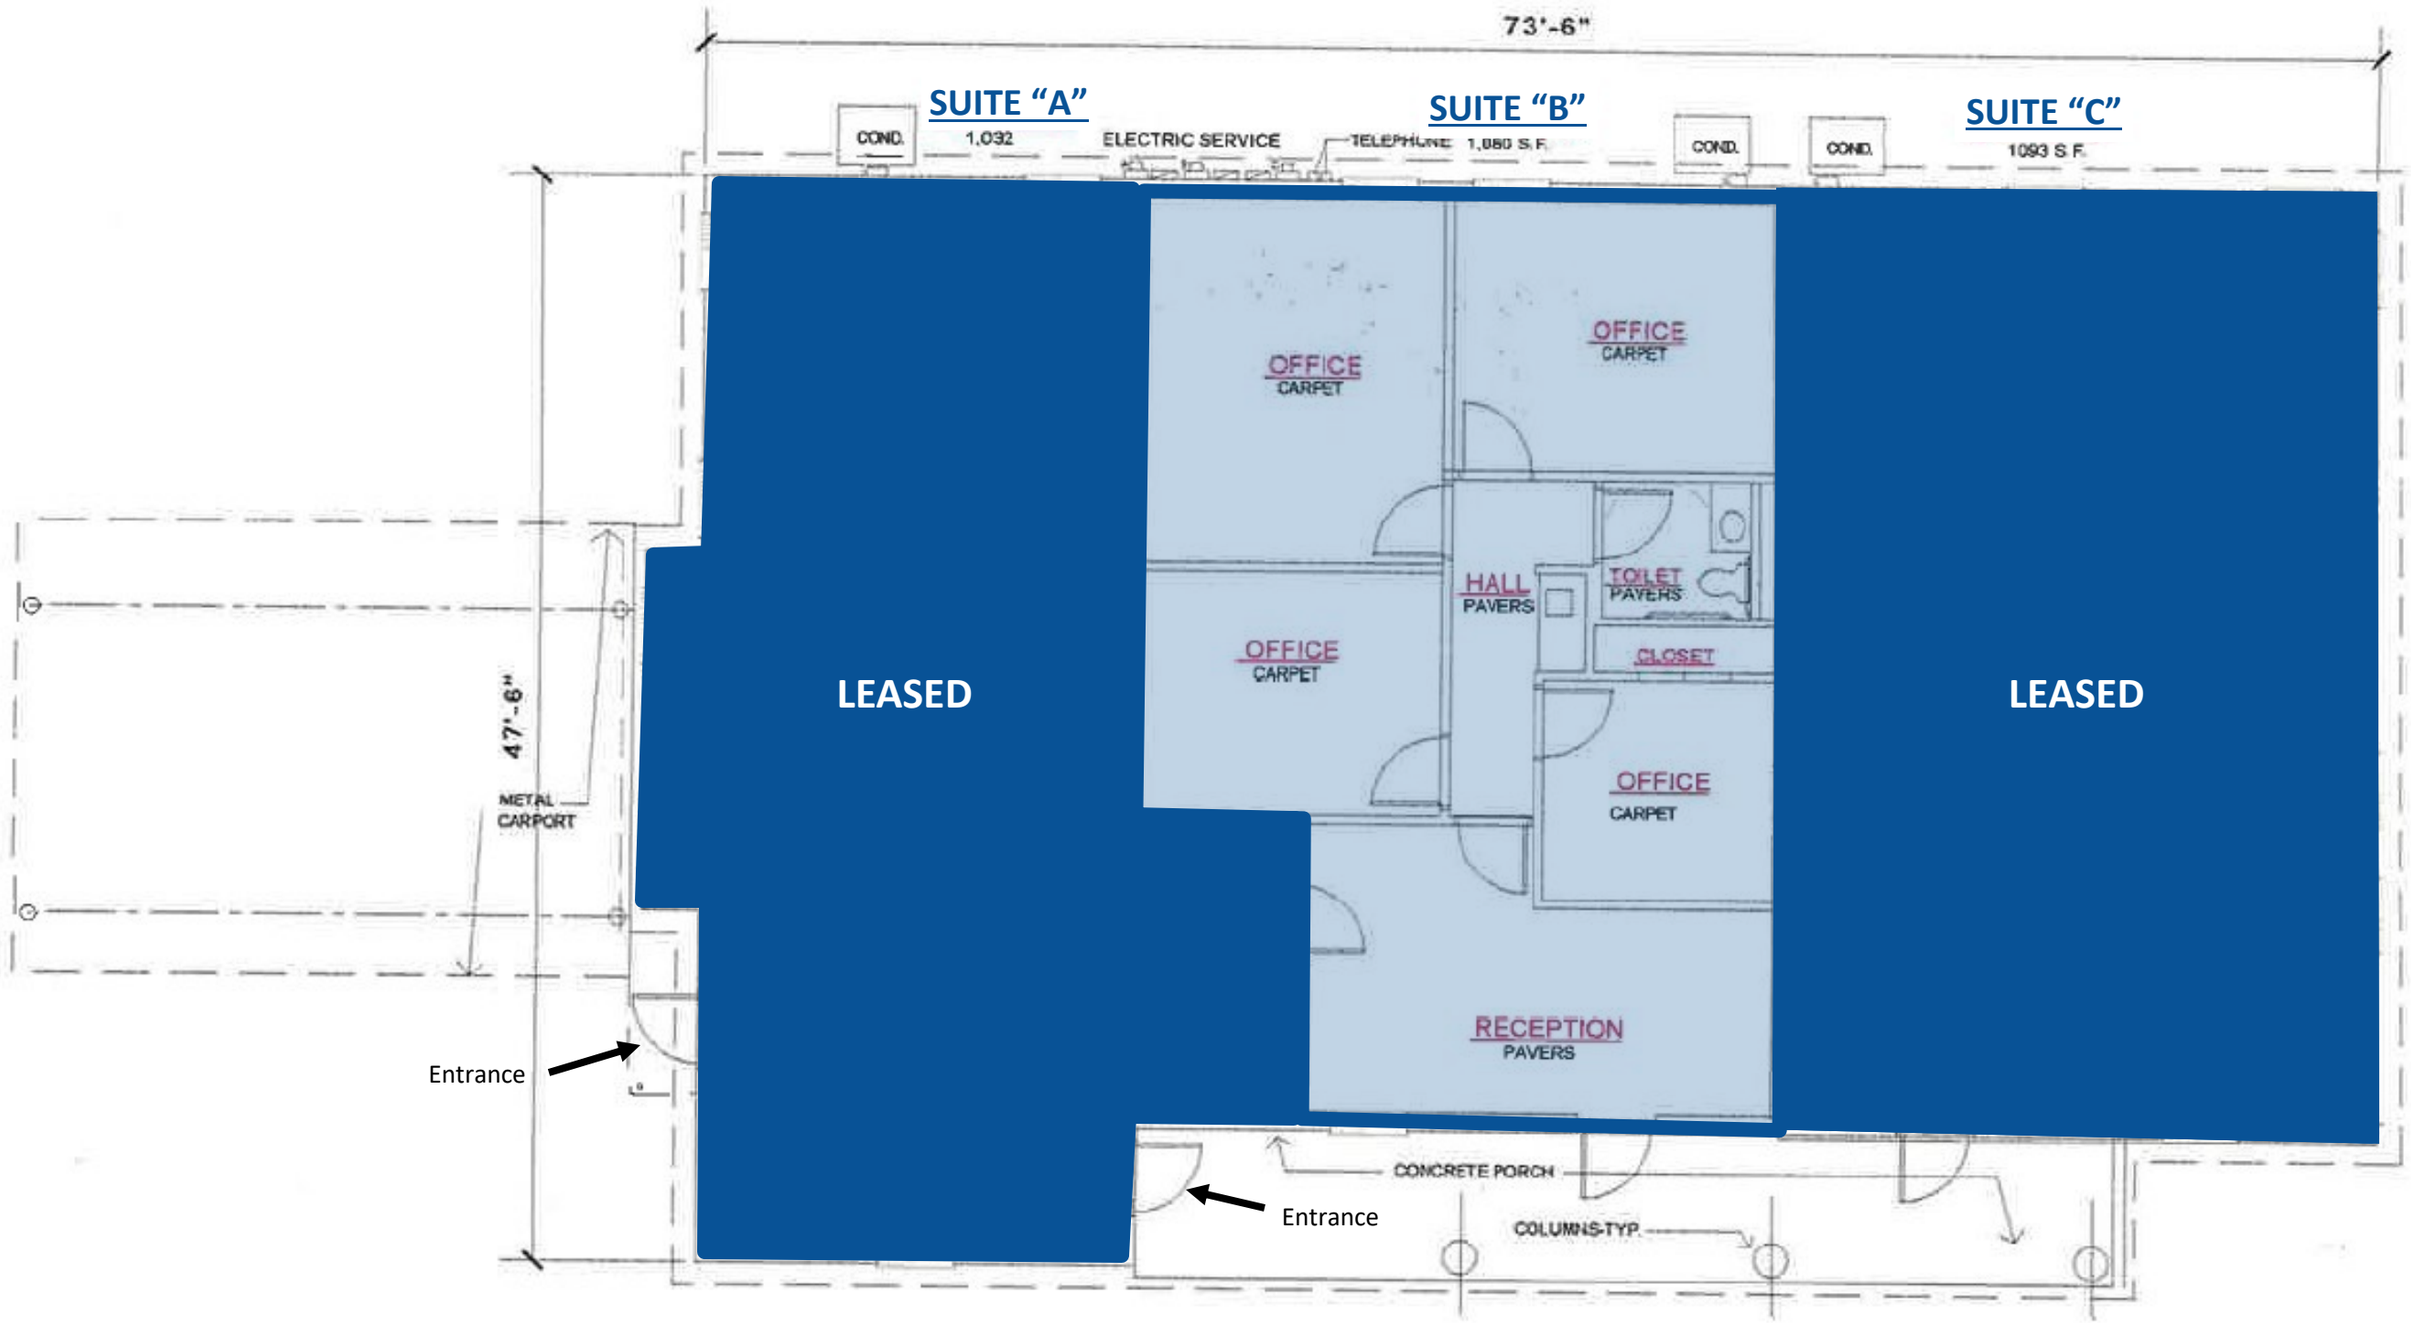

73'-6"
SUITE "A"
1,032
ELECTRIC SERVICE
SUITE "B"
TELEPHONE 1,080 S.F.
SUITE "C"
1093 S.F.
COND.
COND.
COND.
LEASED
LEASED
OFFICE
CARPET
OFFICE
CARPET
HALL
PAVERS
TOILET
PAVERS
CLOSET
OFFICE
CARPET
OFFICE
CARPET
RECEPTION
PAVERS
47'-6"
METAL
CARPORT
Entrance
Entrance
CONCRETE PORCH
COLUMNS-TYP.