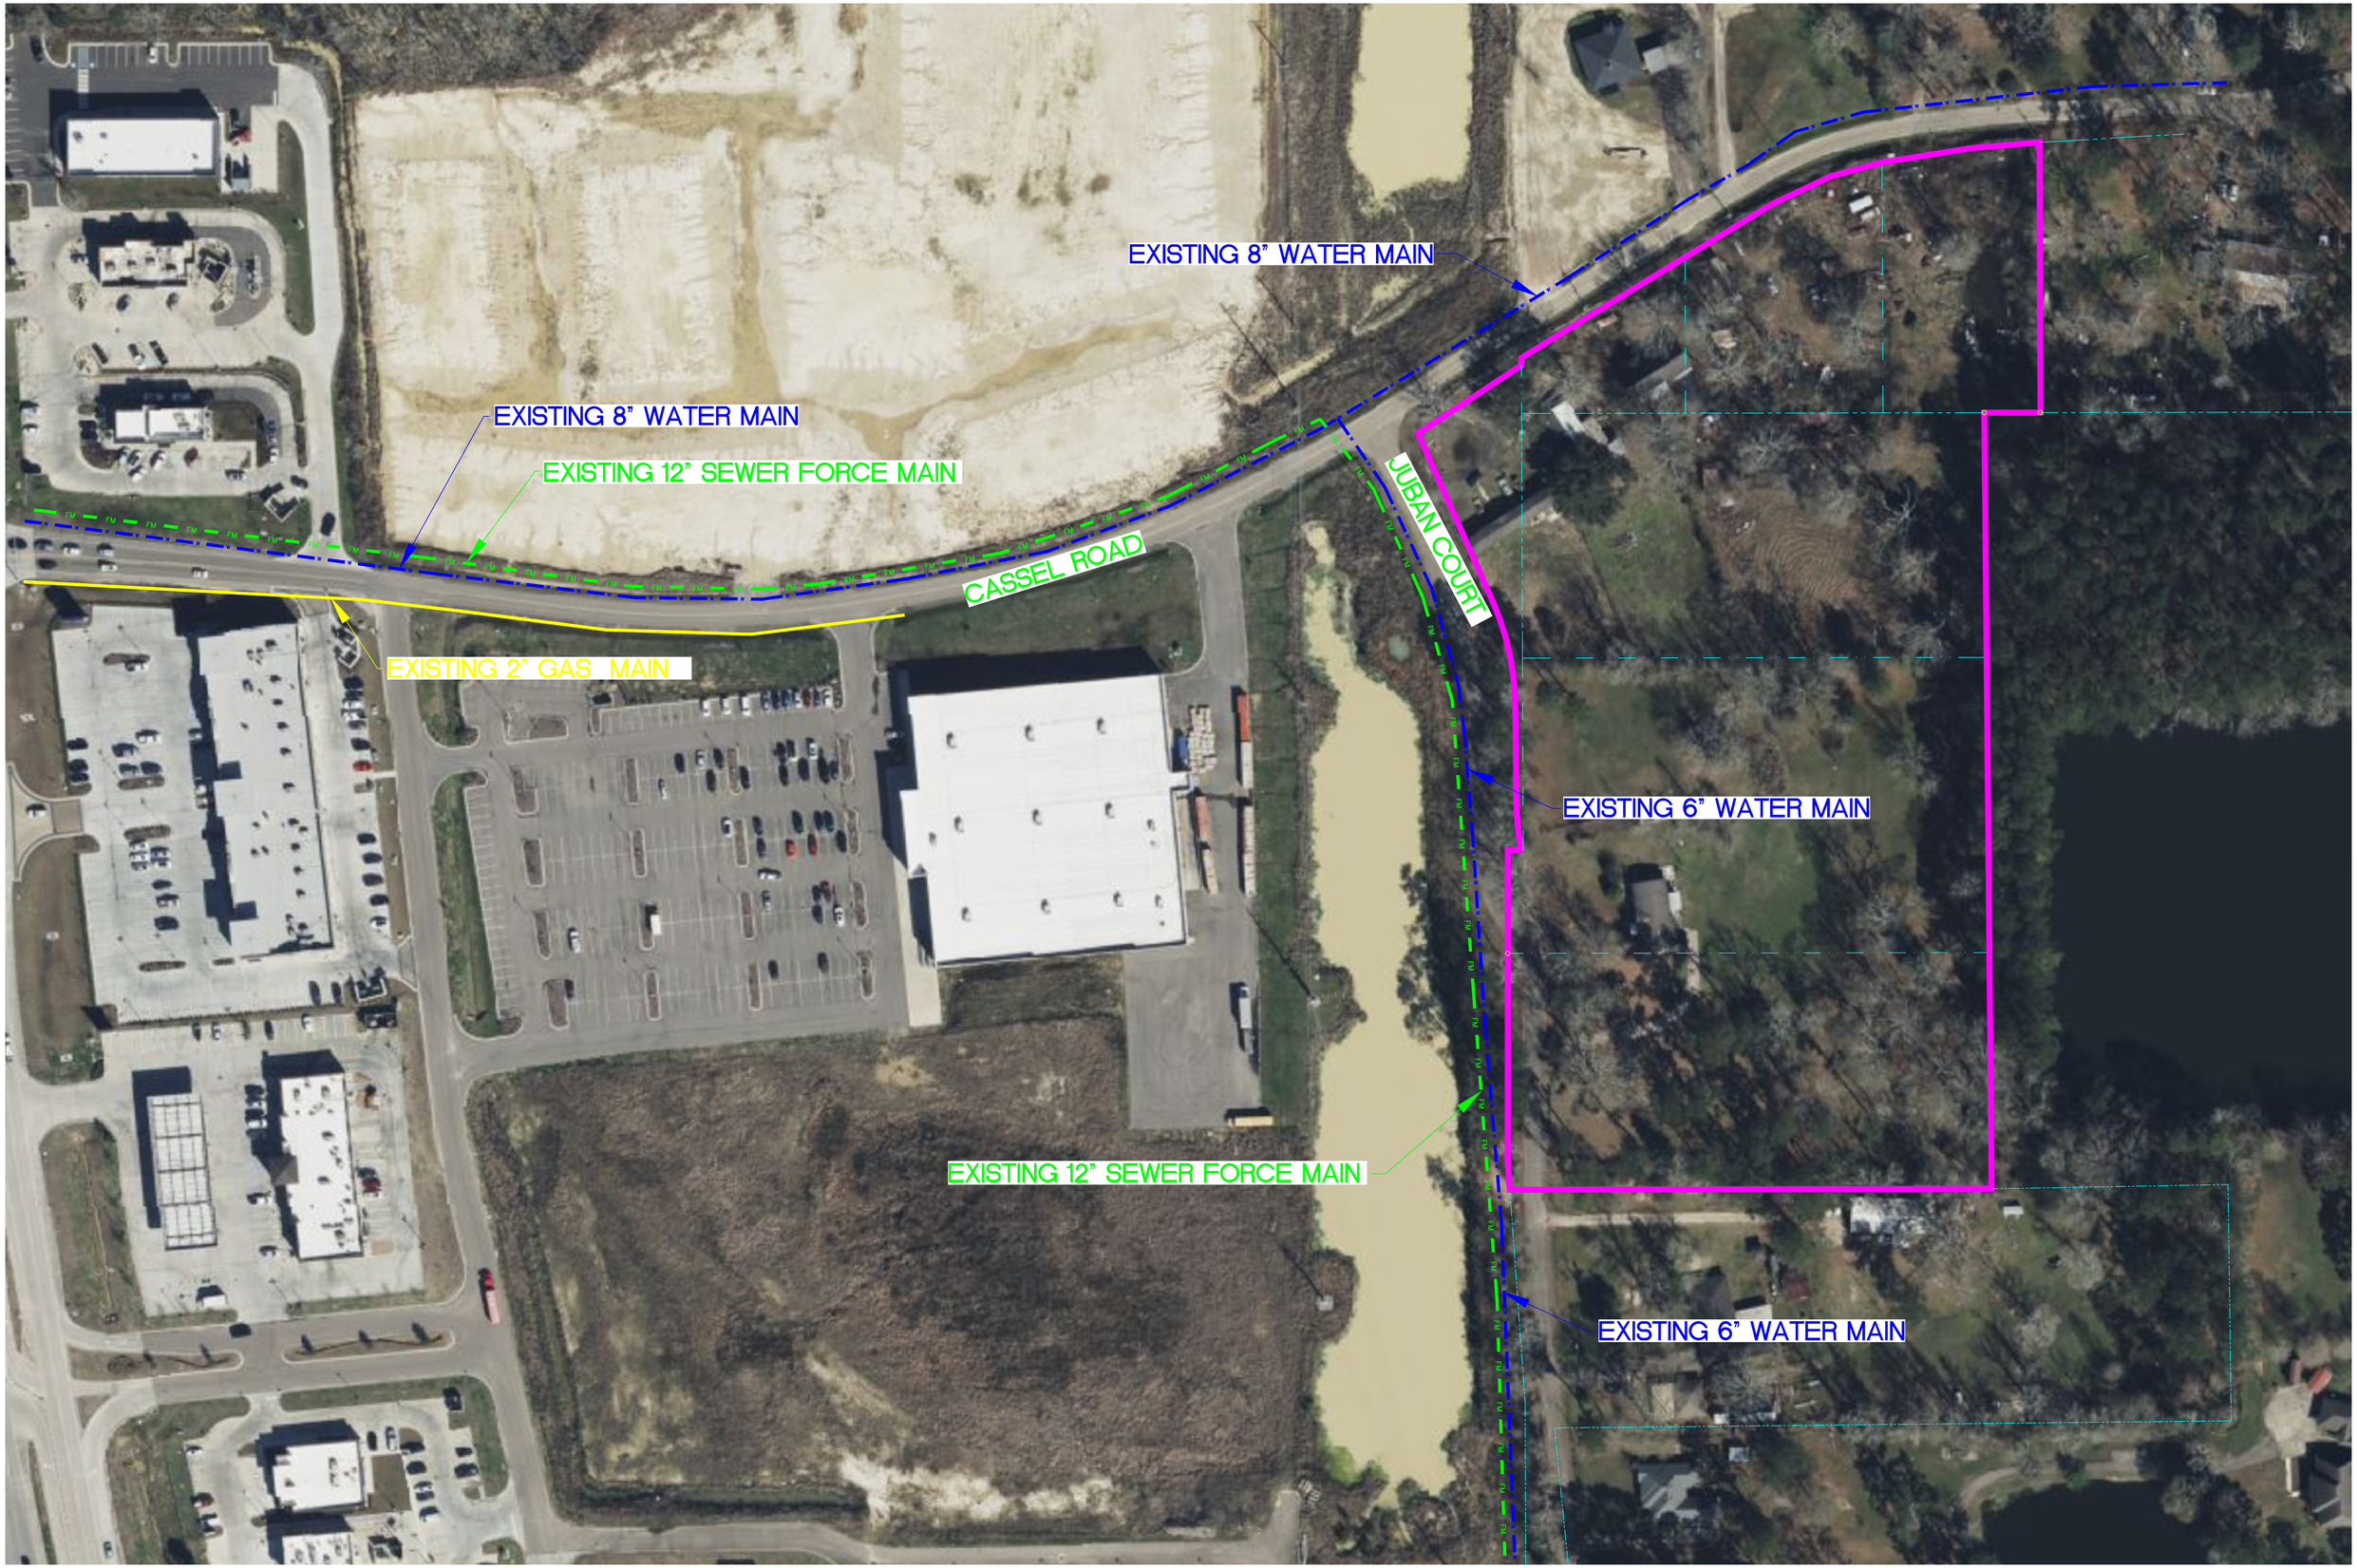

EXISTING 8" WATER MAIN
EXISTING 8" WATER MAIN
EXISTING 12" SEWER FORCE MAIN
CASSEL ROAD
JUBAN COURT
EXISTING 2" GAS MAIN
EXISTING 6" WATER MAIN
EXISTING 12" SEWER FORCE MAIN
EXISTING 6" WATER MAIN