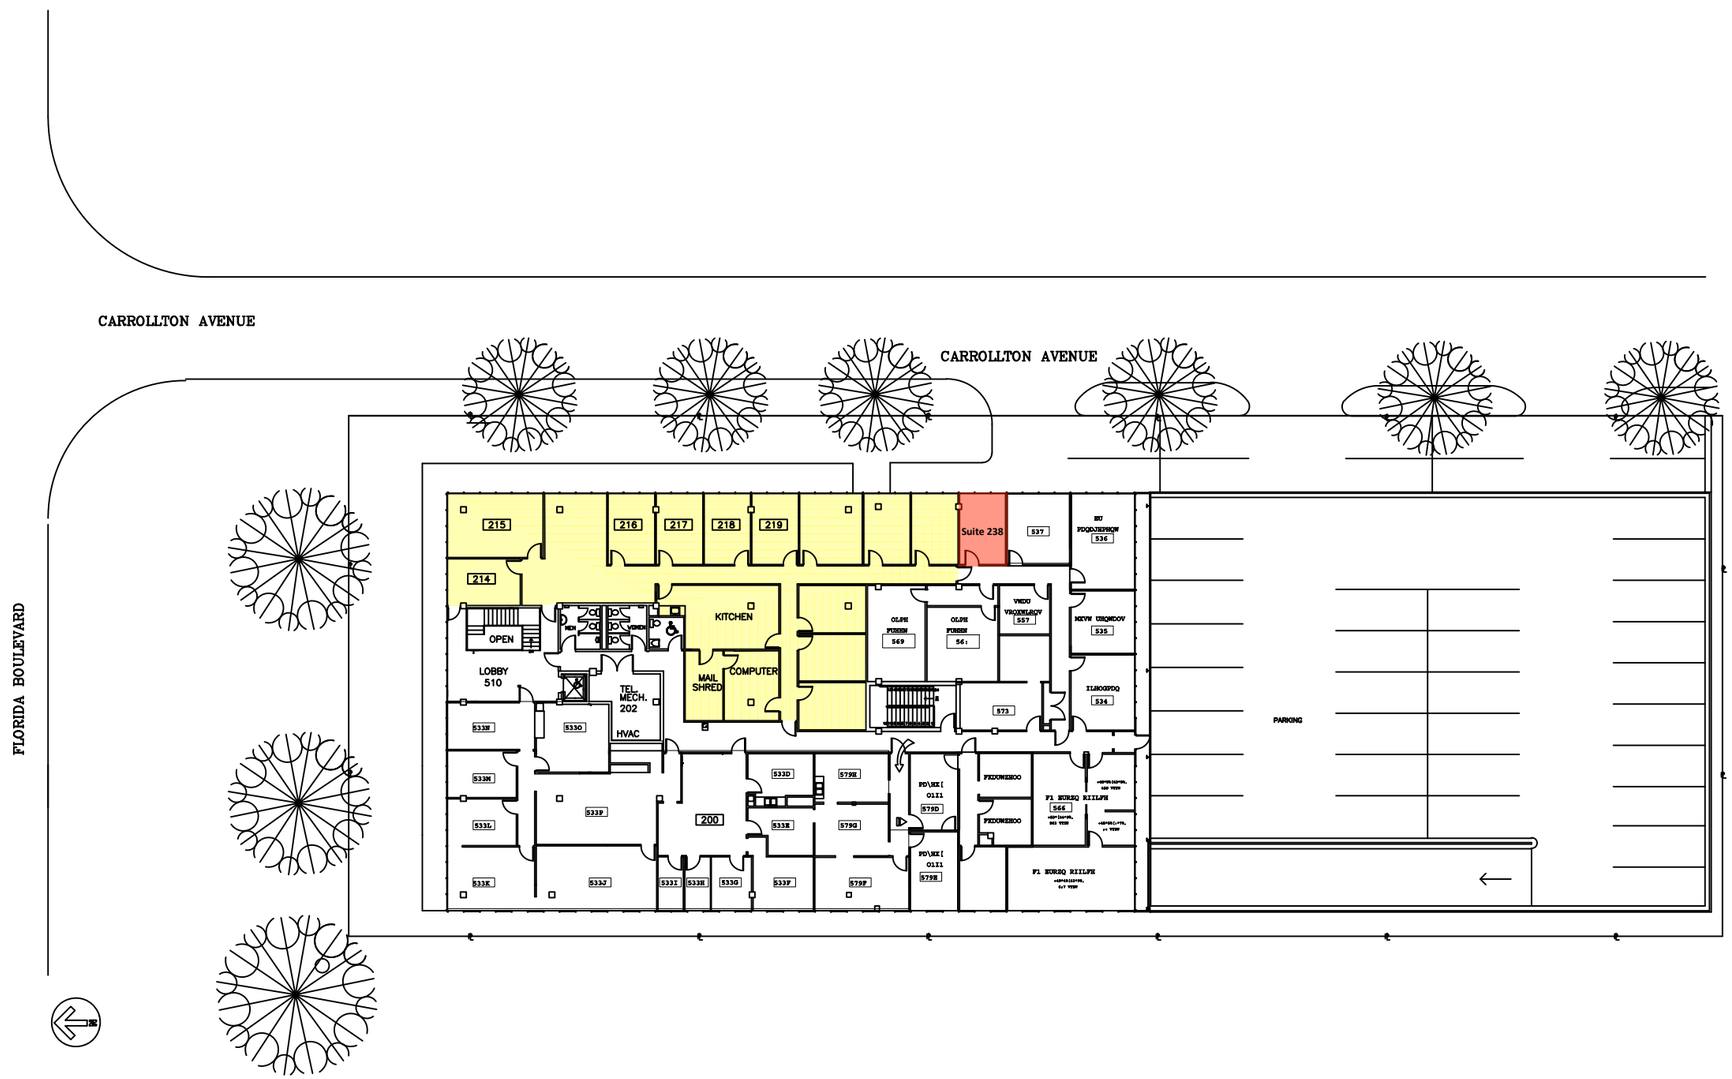

SCALE $\frac{1}{32}''$ = 1′ − 0″

0 8 16 32

Coleman Brown Architects

6554 FLORDIA BLVD.
BATON ROUGE, LA. 70806
P. 225.925.8176
F. 225.925.8177

PROJECT NO:

CAD FILE NO:

DATE ISSUED:

DRAWN BY:

CHECKED BY:

REVISION/DATE:

PROJECT TITLE

CARROLLTON OFFICE BUILDING

6554 FLORDIA BLVD, BATON ROUGE, LA 70806