Parking Area Note: Existing area has 2 1/2" of gravel to be removed & 2 1/2" of hard surface put back, Each parking spot will be 9'x18' Typical

Existing Drainage directions shown will not change, Existing Drainage directions is also the Proposed Drainage directions

LEGEND:

= Proposed Tree

×00.0' = Existing Elevation

[23.5'] = Proposed Elevation

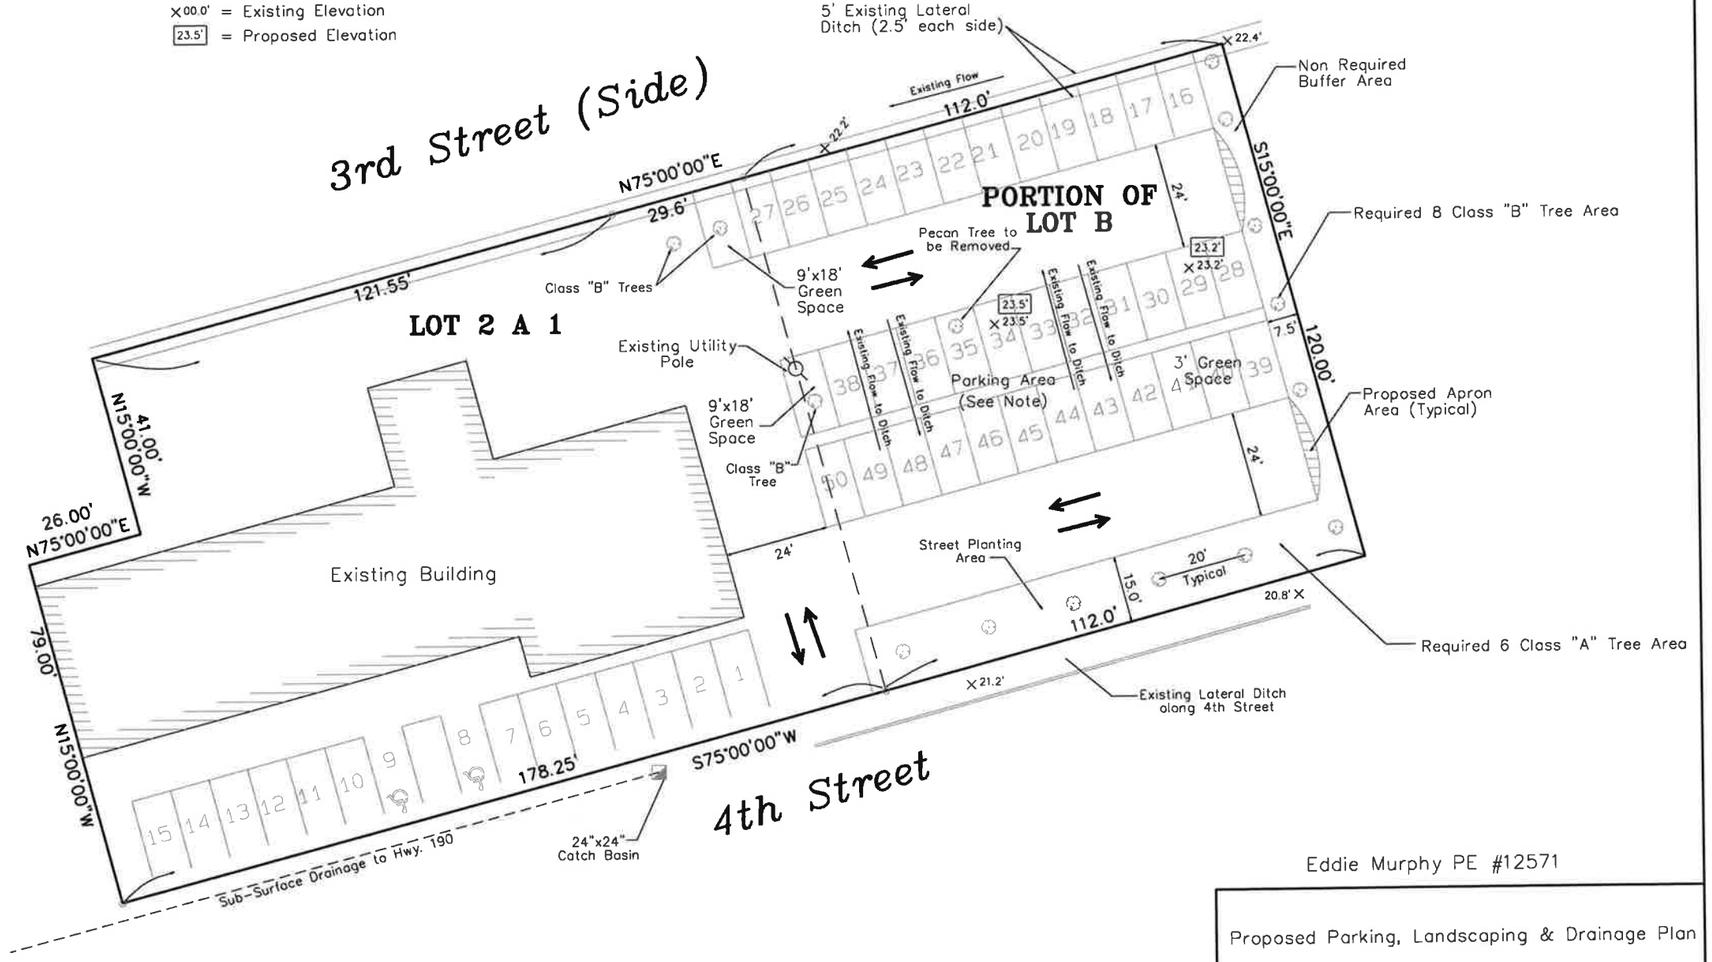

Eddie Murphy PE #12571

Proposed Parking, Landscaping & Drainage Plan

MAP PREPARED FOR

Ryan Murphy

SCALE: 1"= 20'		DRAWN BY JWG
DATE: 2-8-16		

Lot 2A-1 & Portion of Lot B, 4th Street, City of Covington, St.Tammany Parish, Louisiana

Flood Zone C — SURVEY NUMBER