2/7/2020 2:59:51 PM

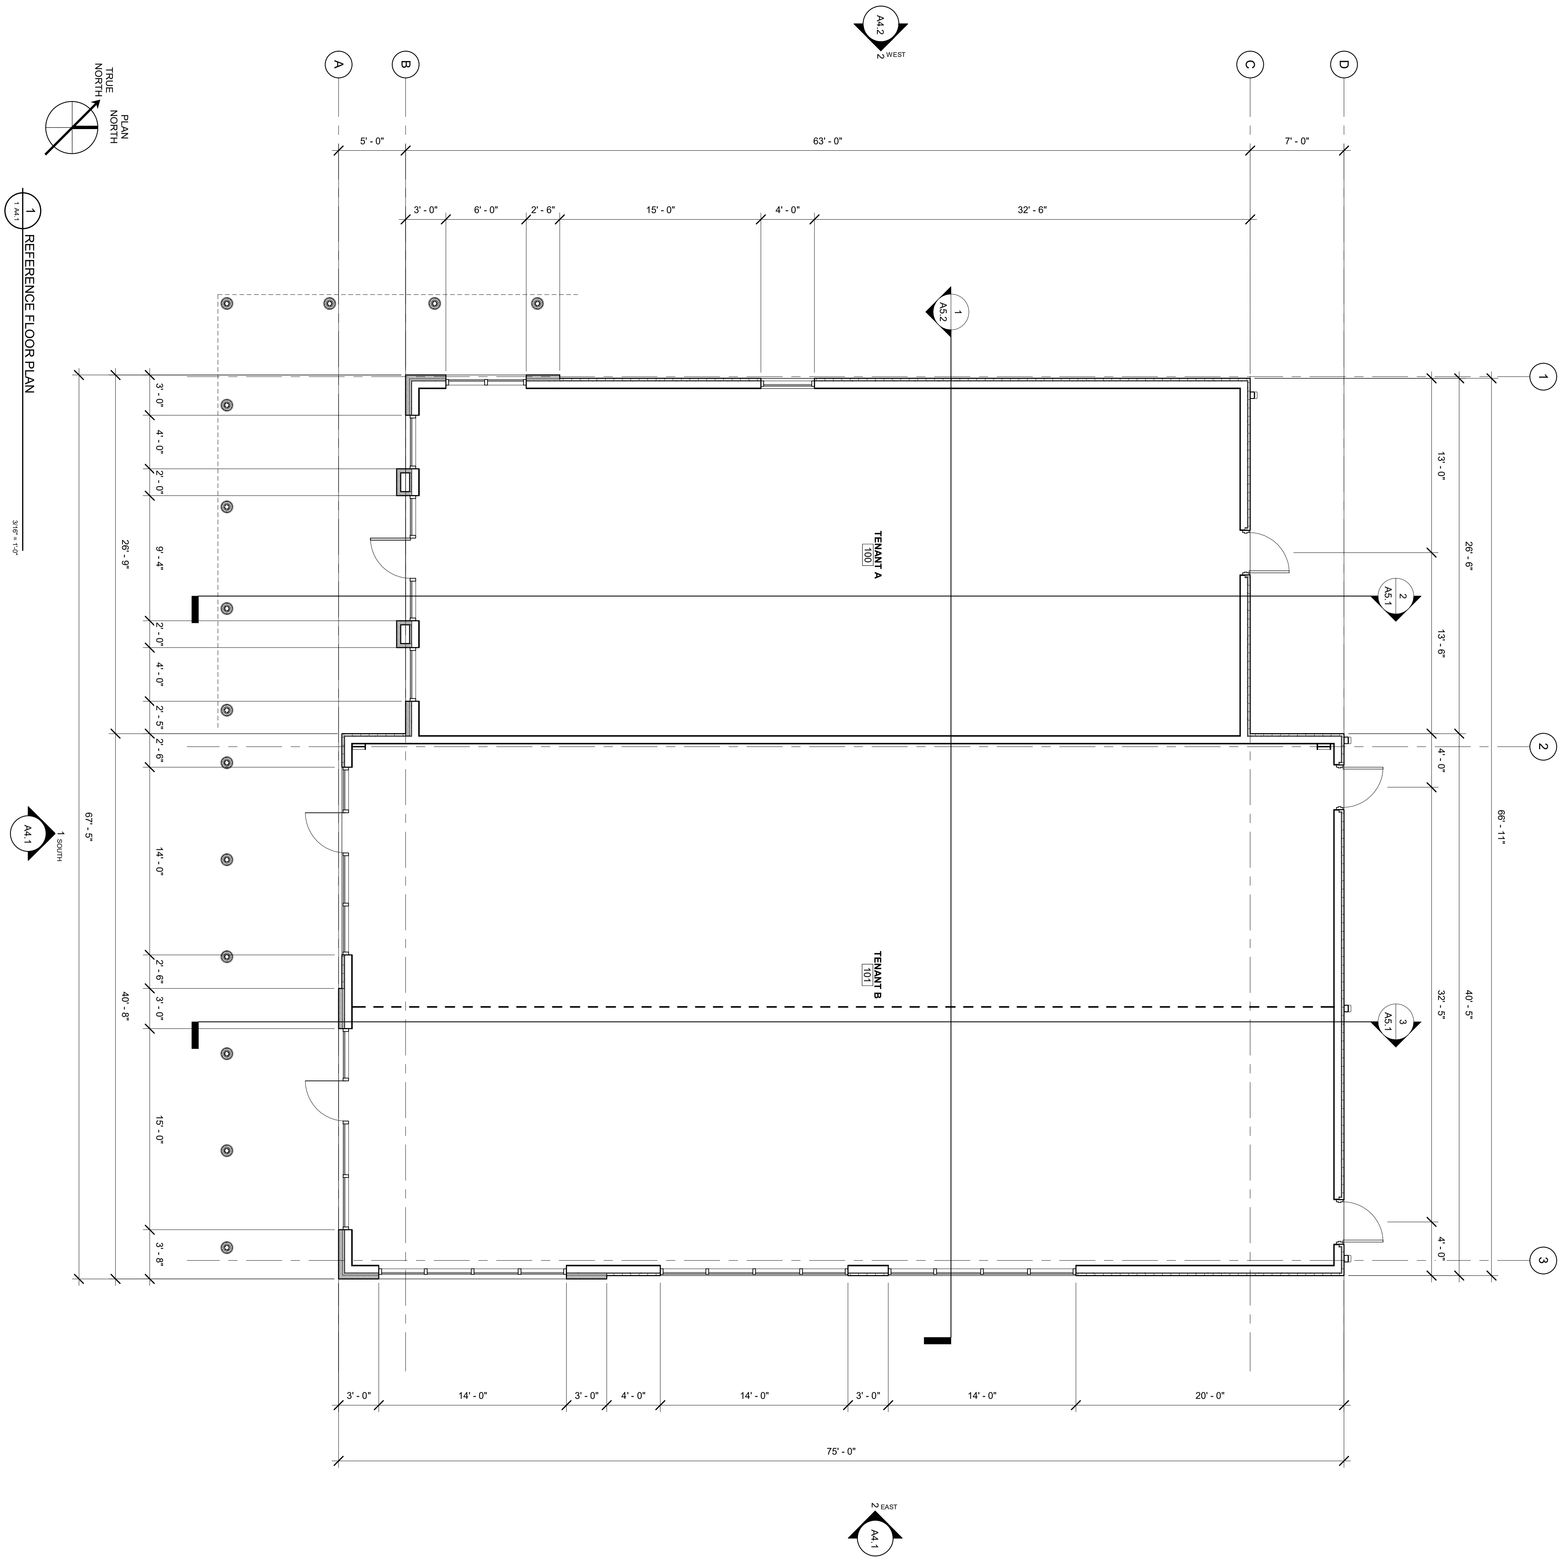

DRAWN	Author
CHECKED	Checker
DATE	2/7/2020
ISSUED FOR	SD
PROJECT NO.	19-703A
FILE:	C:\Users\Author\Desktop\Development_Lodge.rvt
SHEET	A1.1

PECUE PARK
PERKINS ROAD & PECUE LANE
BATON ROUGE, LA

STAMP

PRELIMINARY
NOT FOR CONSTRUCTION

SIGNATURE:

2/7/2020
DATE

DDG
DUPLANTIS DESIGN GROUP

8352 Bluebonnet Blvd.
Baton Rouge, La 70810

Office:225-751-4490
Fax: 225-751-4495

www.ddgpc.com

DATE	DESCRIPTION	BY

REVISION